



File: C:\Users\Zak.Papas\Documents\023\0909-150 SD CENTRAL_zak68619.rvt

Plotted: 14/08/2025 3:29:44 PM

ISSUE: PLANNING APPROVAL		D.A. PLAN:	
FIRST ISSUED: dd.mm.yyyy	DATE ISSUED: dd.mm.yyyy	D.A. BUILD:	
SHEET: 3 OF 0	DRAWN: ZP	TENDER:	
SCALE AT A1 1:500	CHECKED: NNg	CONST:	

DRAWING AMENDMENTS


Rev	Date	Amendment
P1	04.08.25	Planning Issue

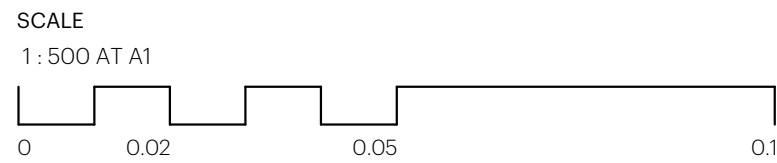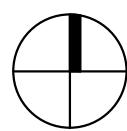

DRAWING TITLE

Site Plan

PROJECT NUMBER	DRAWING NUMBER	REVISION
0909-150	PA03	P1

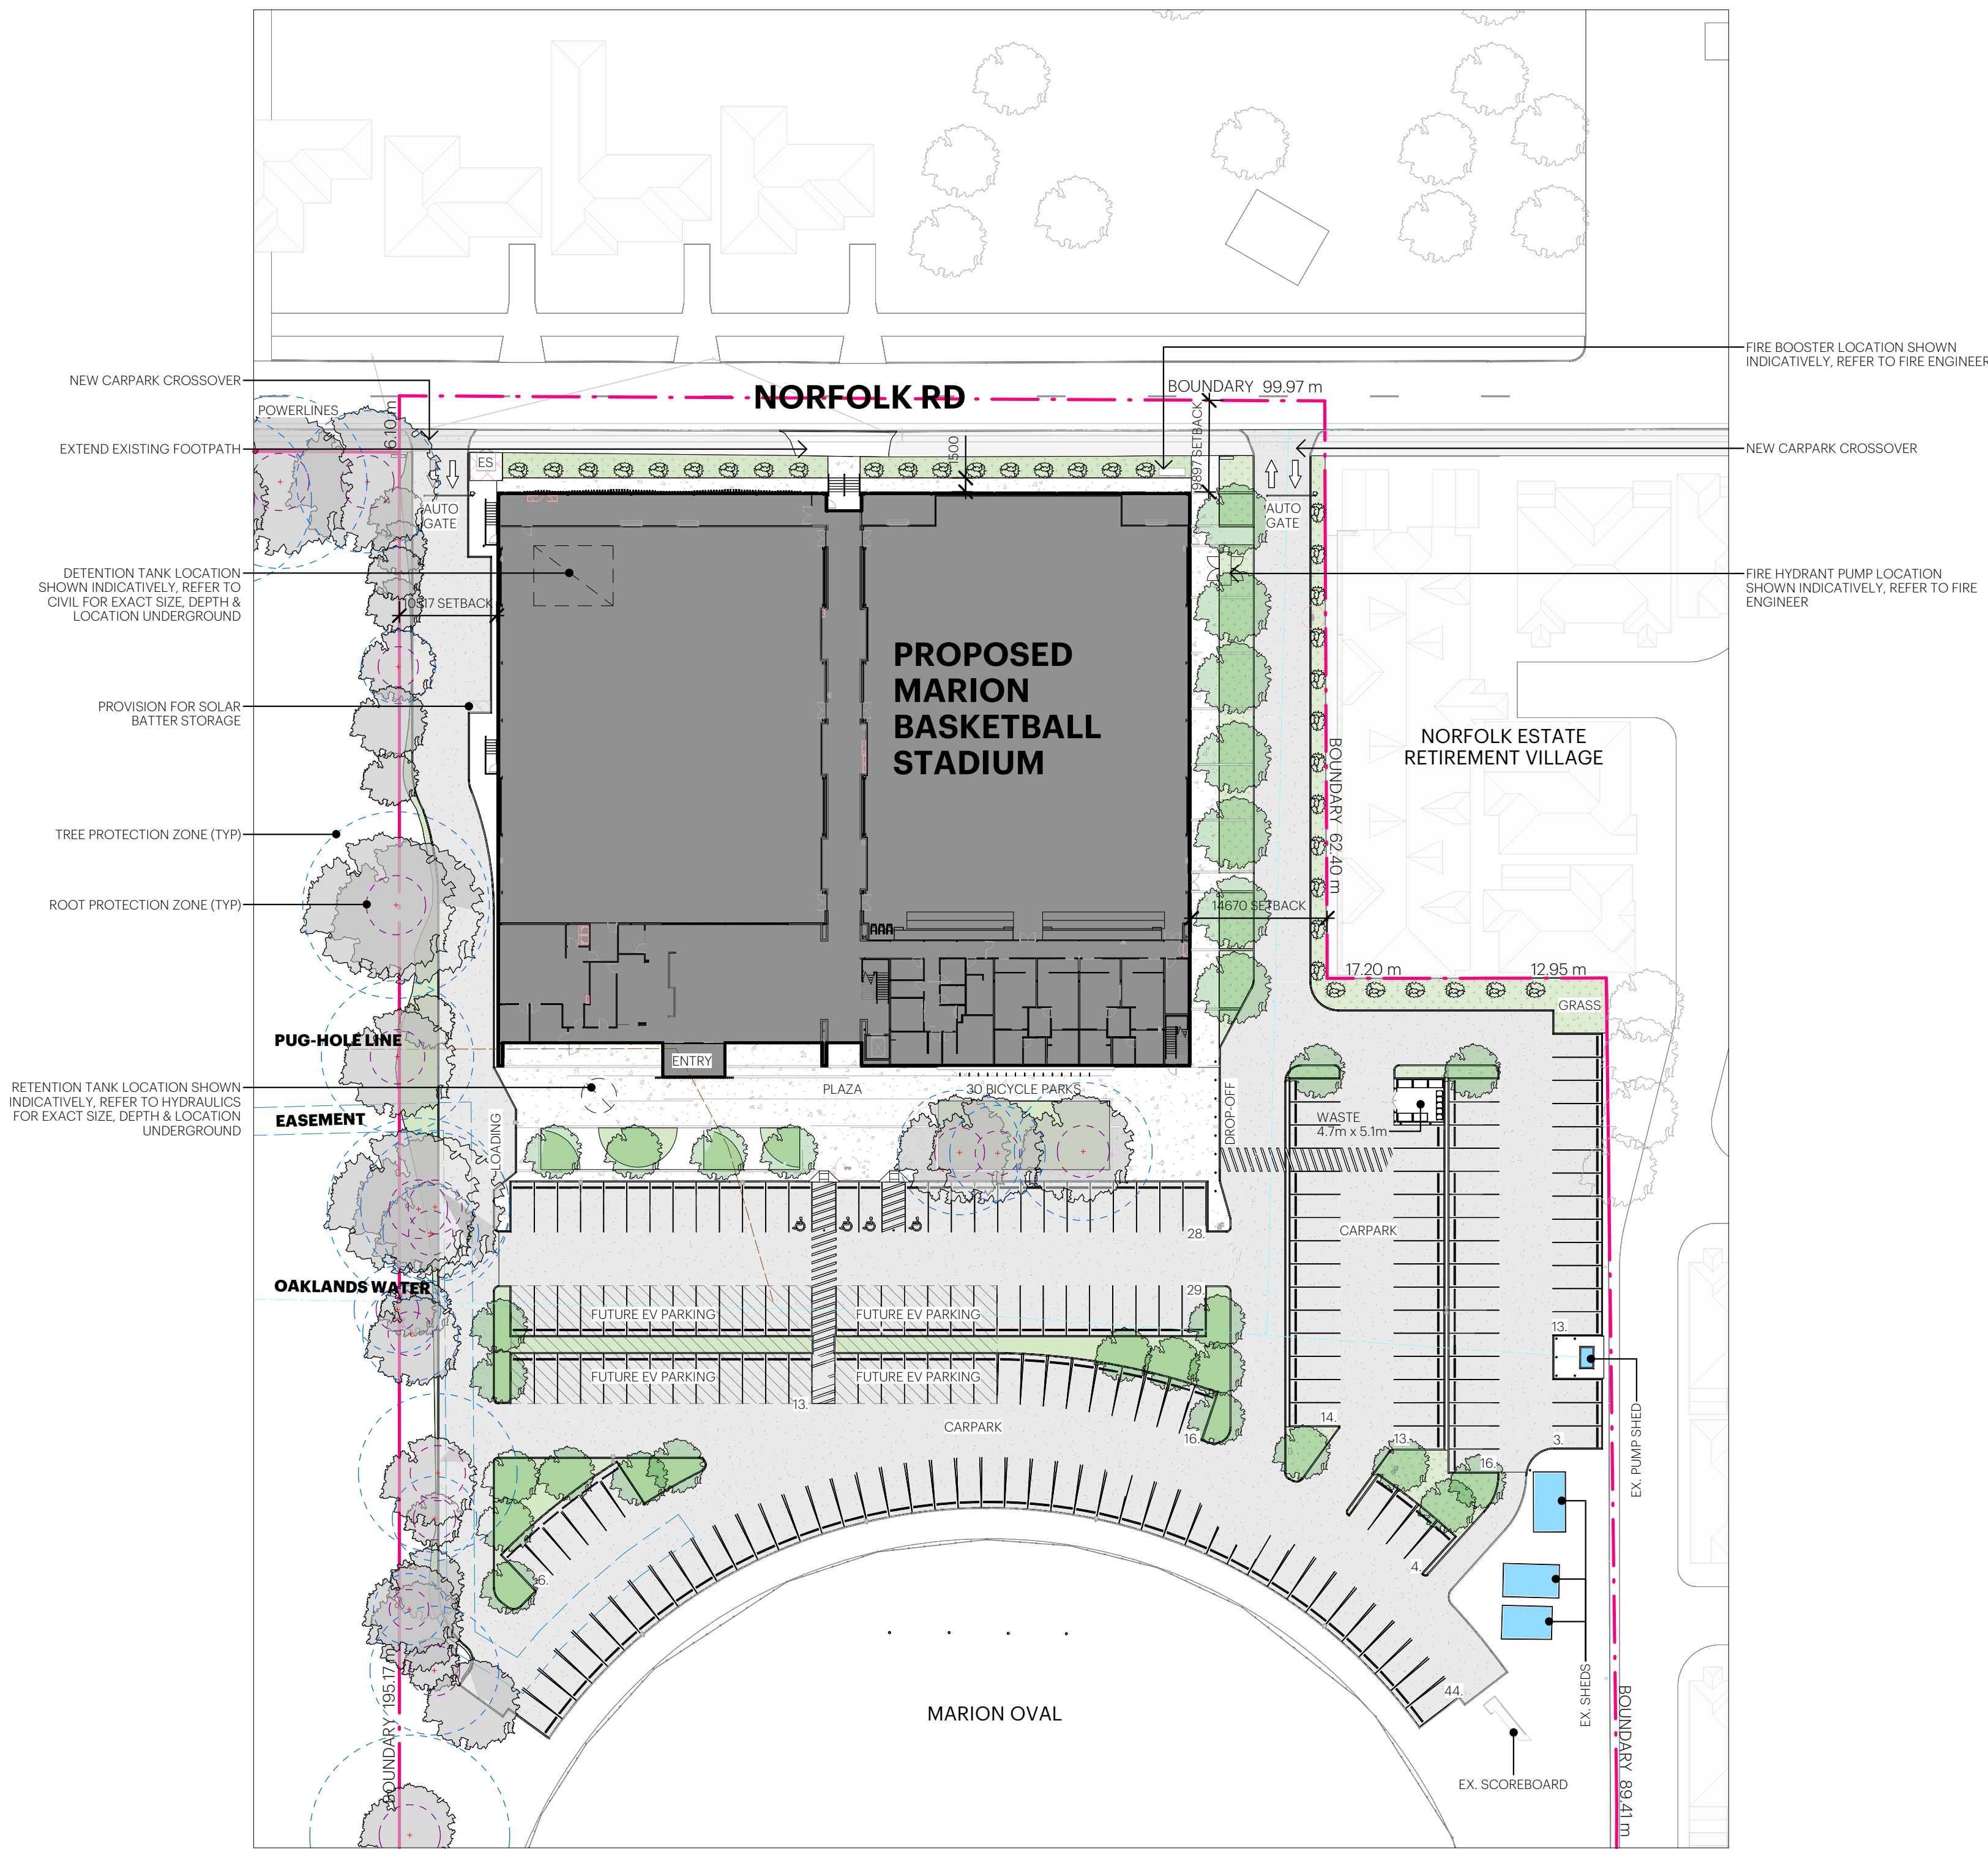

1 SITE PLAN
SCALE 1:500