



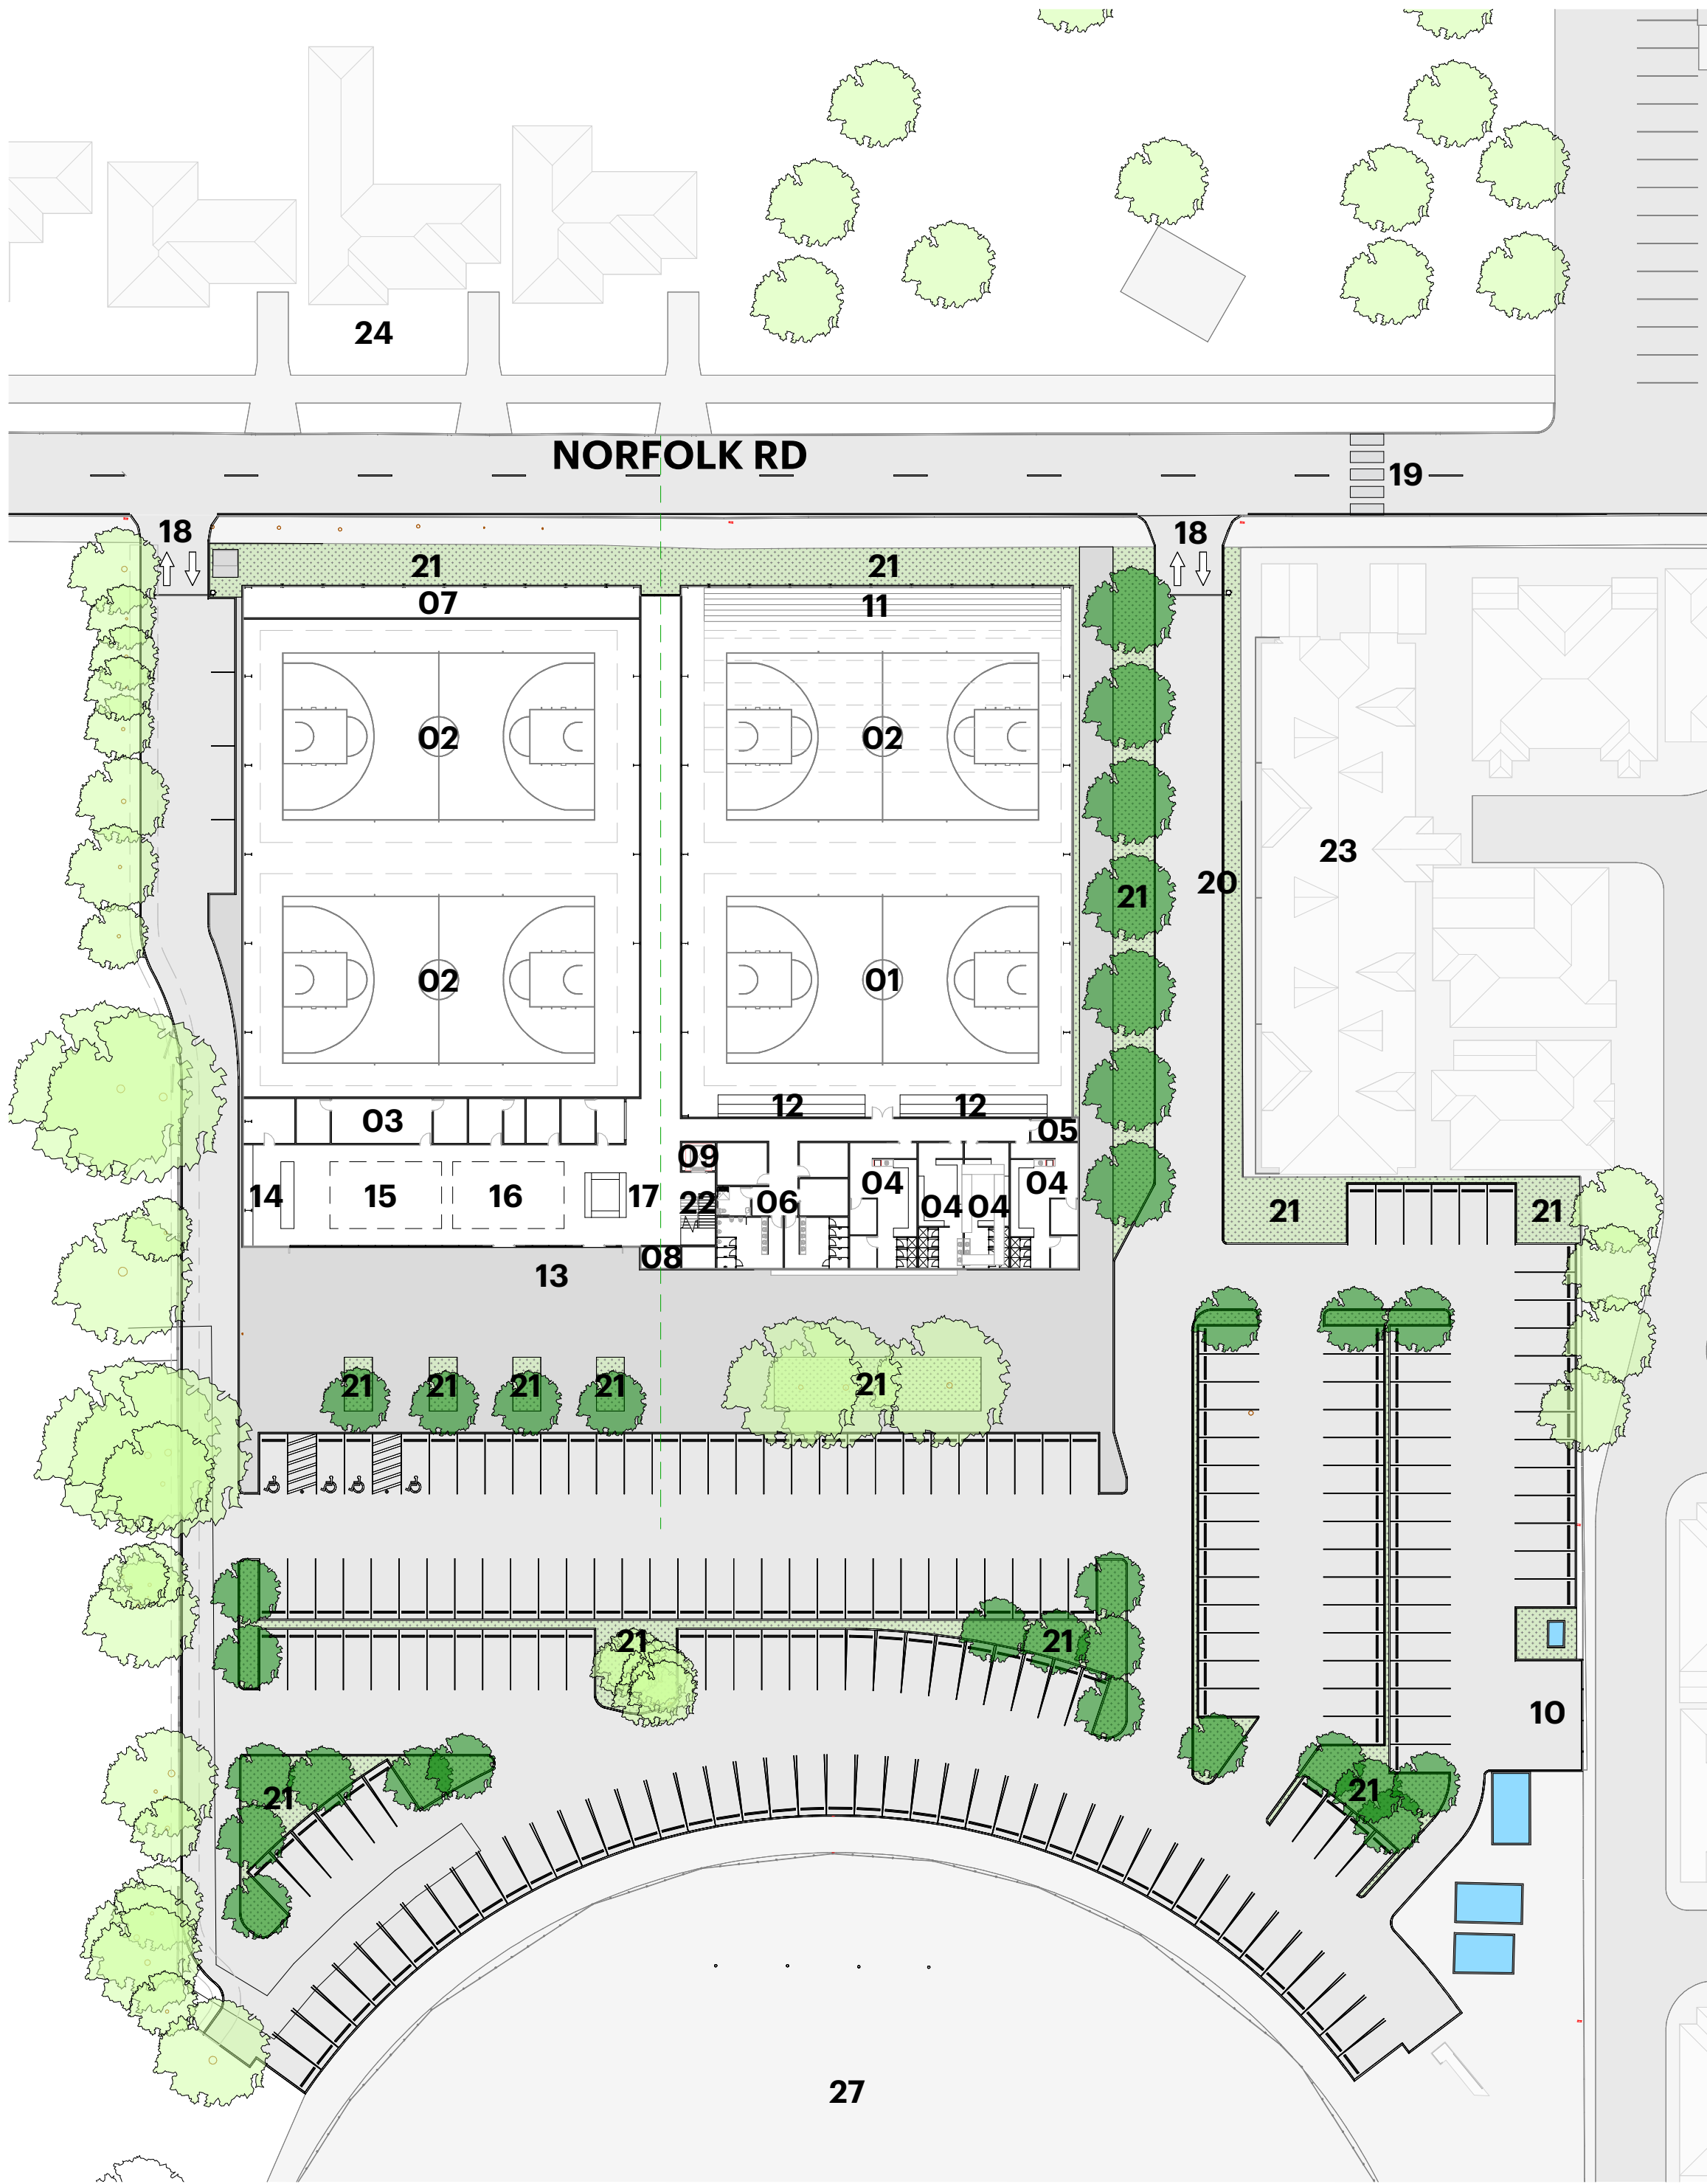

SITE PLAN - GROUND
SCALE 1:500

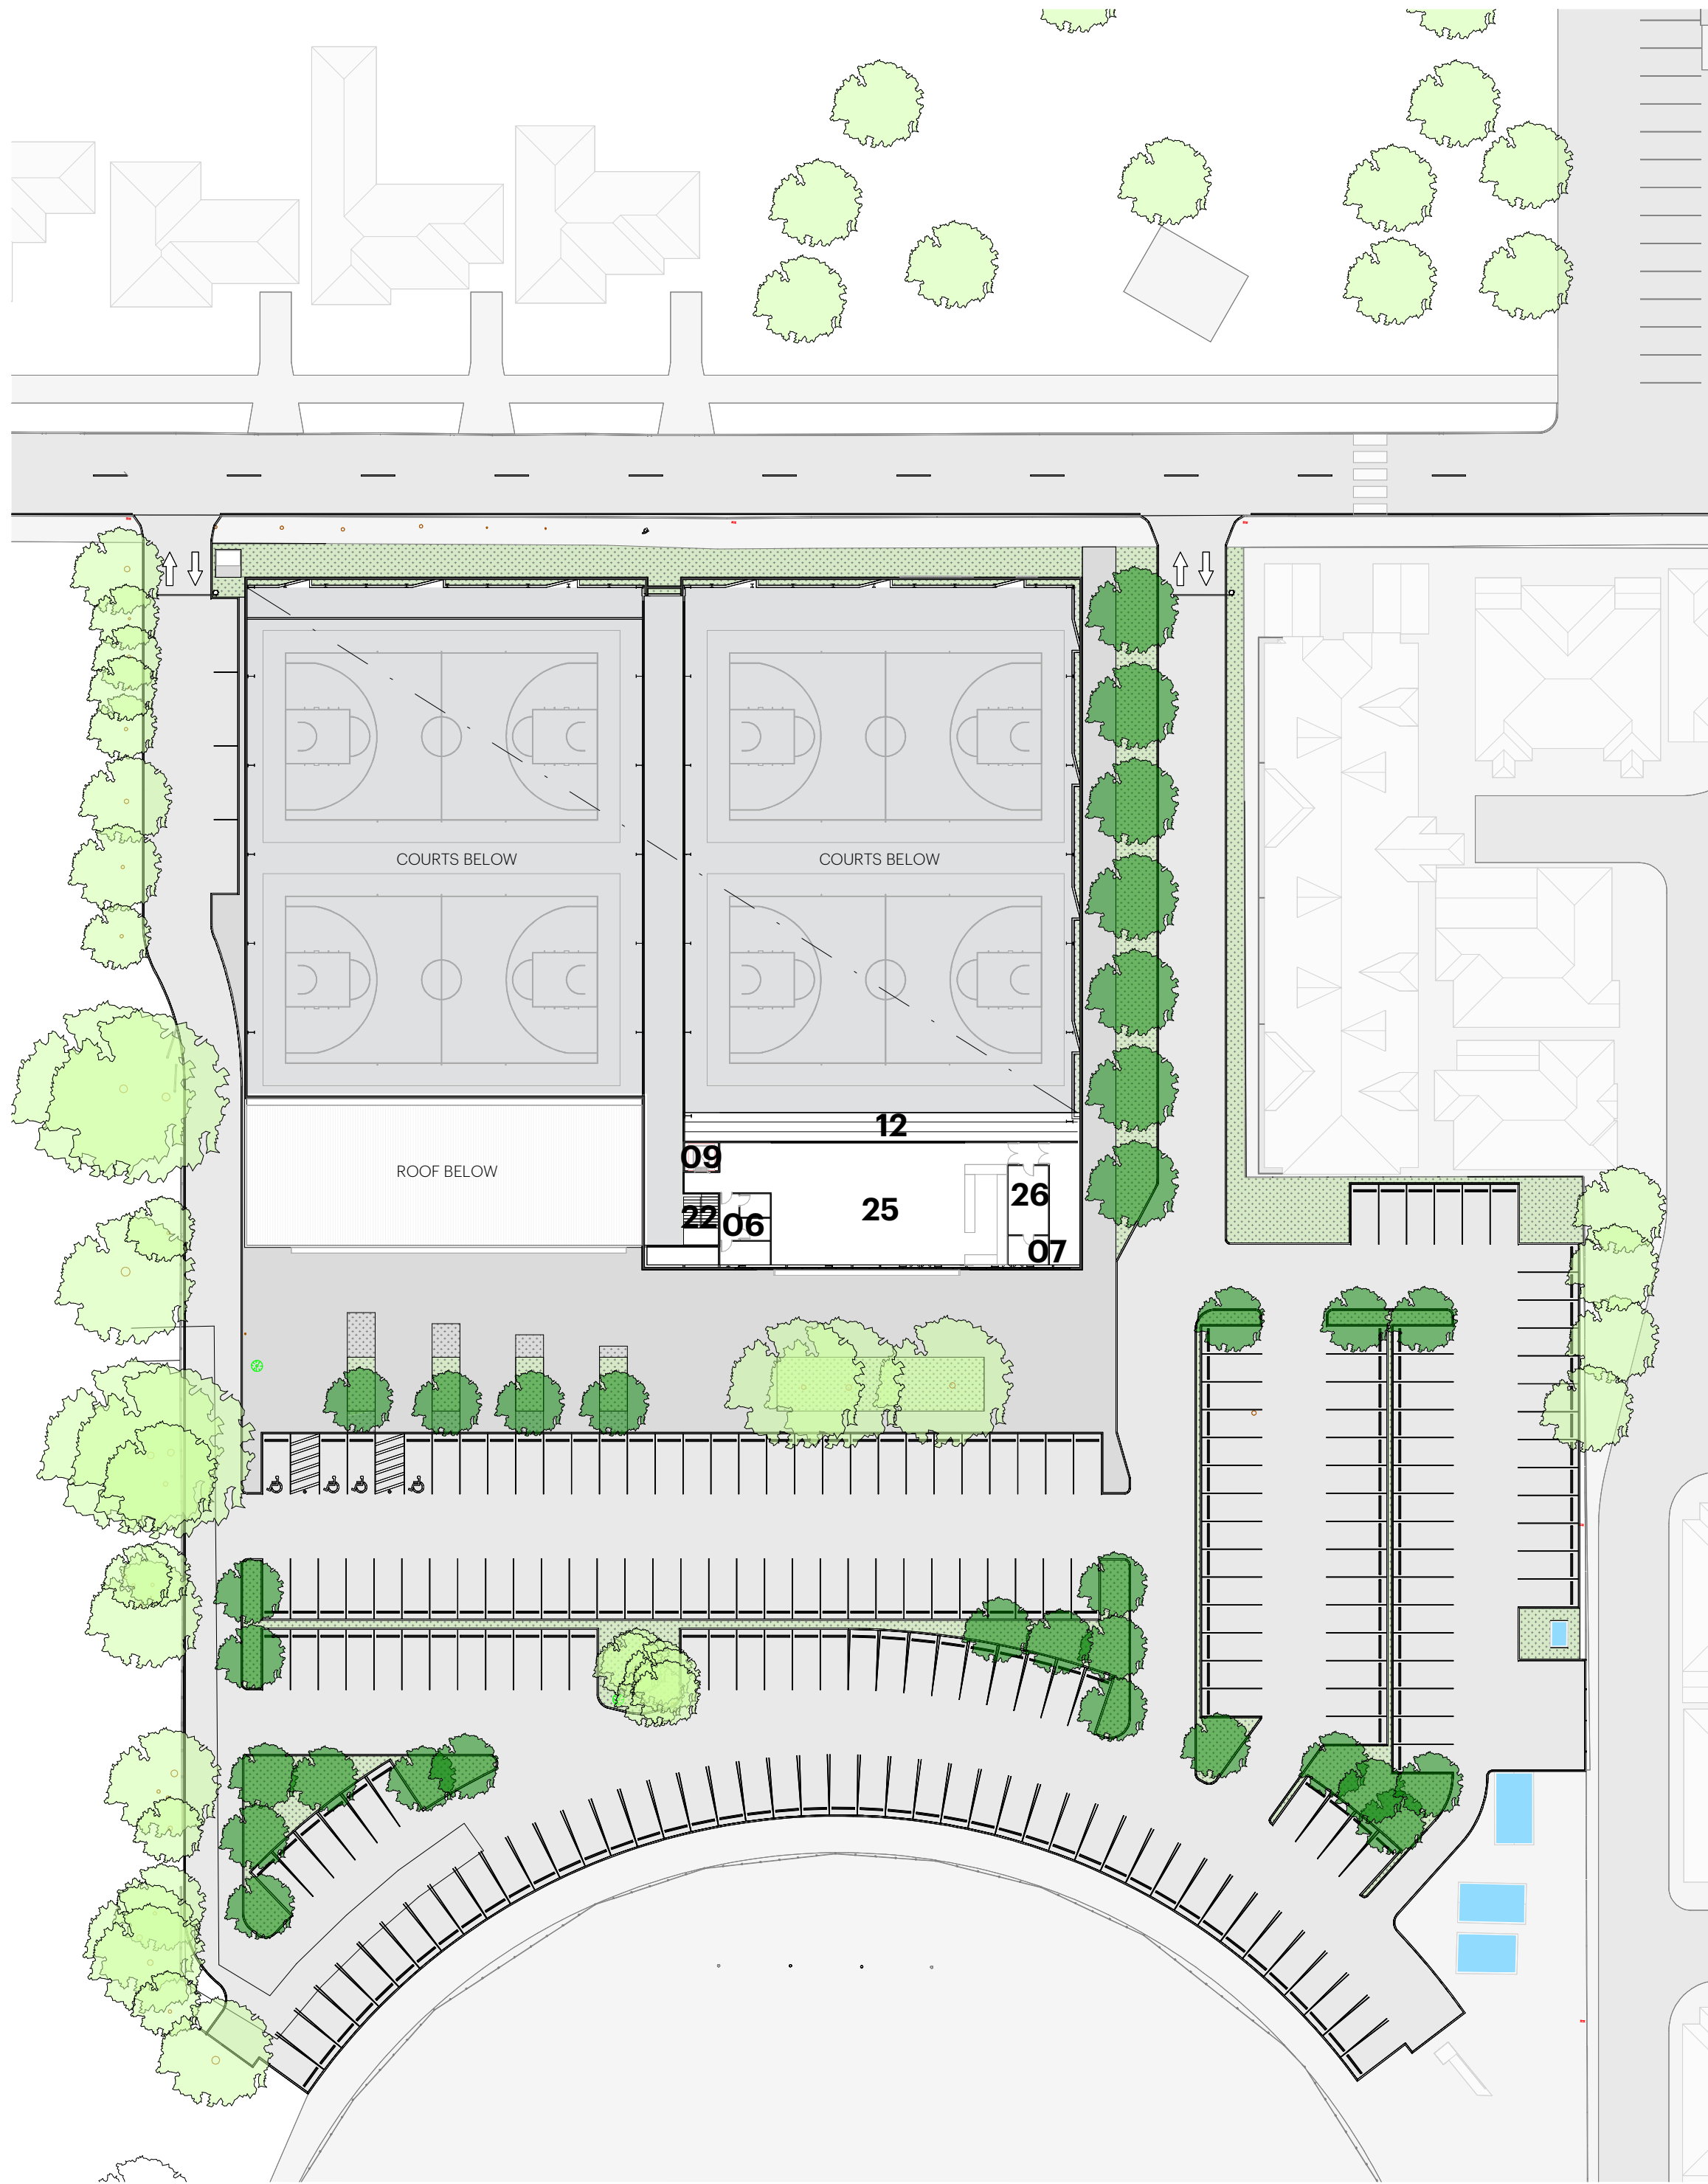

SITE PLAN - LEVEL 1
SCALE 1:500

SITE LEGEND

- EXISTING STRUCTURE
- PROPOSED LANDSCAPING
- EXISTING TREES
- PROPOSED TREES

LEGEND

- 01 SHOW COURT
- 02 COMMUNITY COURT
- 03 ADMINISTRATION
- 04 CHANGE ROOMS
- 05 FIRST AID
- 06 AMENITIES
- 07 STORE
- 08 BUILDING FIRE SERVICES
- 09 VERTICAL TRANSPORT
- 10 WASTE STORE
- 11 RETRACTABLE SEATS
- 12 FIXED SEATS (TIERED)
- 13 ENTRY
- 14 CAFE
- 15 CAFE SEATING
- 16 INFORMAL SEATING
- 17 LOBBY
- 18 IN/OUT GATED VEHICLE ACCESS
- 19 FUTURE CROSSING
- 20 LANDSCAPE SCREENING
- 21 LANDSCAPE GARDEN BED
- 22 STAIRS
- 23 NORFOLK ESTATE RETIREMENT VILLAGE
- 24 EXISTING RESIDENCES
- 25 MULTI-PURPOSE SPACE
- 26 CATERERS KITCHEN
- 27 MARION OVAL