intro.com.co

MARION GOLF PARK

CLUBHOUSE ROAD, SEACLIFF PARK SA 5049

PRELIMINARY

18.01.2022

SHEET LIST SK SERIES

NUMBER	TITLE	REV	ISSUE DATE
SK00	TITLE	-	18.01.2022
SK01	CONTEXT PLAN	-	18.01.2022
SK02	SITE PLAN 01 - CLUBHOUSE	-	18.01.2022
SK03	SITE PLAN 02 - GREENKEEPERS	-	18.01.2022
SK04	SITE PLAN 03 - LANDSCAPING AND MOVEMENT	-	18.01.2022
SK05	PROPOSED FLOOR PLAN - CLUB HOUSE	-	18.01.2022
SK06	PROPOSED ROOF PLAN - CLUB HOUSE	-	18.01.2022
SK07	PROPOSED FLOOR PLAN - GREENKEEPERS FACILITY	-	18.01.2022
SK08	CLUB HOUSE ELEVATIONS A	-	18.01.2022
SK09	CLUB HOUSE ELEVATIONS B	-	18.01.2022
SK10	SECTION	-	18.01.2022
SK11	VISUALISATION 1	-	18.01.2022
SK12	VISUALISATION 2	-	18.01.2022
SK13	VISUALISATION PROSHOP	-	18.01.2022

PRELIMINARY

CITY OF MARION

INTRO

Level 11 | 44 Waymouth St | Adelaide | SA 5000
+61 8 8410 0453 | info@intro.com.co | intro.com.co

THIS DRAWING IS TO BE READ IN CONJUNCTION WITH ALL RELATED DRAWINGS. DO NOT SCALE FROM THIS DRAWING. ALL DIMENSIONS MUST BE CHECKED AND VERIFIED ON SITE BEFORE COMMENCING ANY WORK OR PRODUCING SHOP DRAWINGS. THE ORIGINATOR SHOULD BE NOTIFIED IMMEDIATELY OF ANY DISCREPANCY. THIS DRAWING IS COPYRIGHT AND REMAINS THE PROPERTY OF INTRO PTY. LTD. REPRODUCTION OR USE OF THIS DESIGN BY ANY PARTY FOR ANY PURPOSE IS EXPRESSLY FORBIDDEN WITHOUT THE WRITTEN CONSENT OF INTRO DESIGN PTY. LTD. THIS DRAWING IS NOT FOR CONSTRUCTION UNTIL ISSUED FOR CONSTRUCTION BY INTRO DESIGN PTY. LTD.

DRAWING
TITLE

DRAWING NUMBER
SK00

PROJECT
MARION GOLF PARK

CLIENT
MARION COUNCIL & GOLF CLUB

PROJECT NO.
-

REVISION
-

NTS / as indicated

DATE
18.01.2022

ISSUE
PRELIMINARY



POTENTIAL WHITE RENDER CURVED SIGNAGE WALL

SURVEY REQUIRED TO RED HATCH ZONE (GREENKEEPERS FACILTY LOCATION)

WGA CARPARK CAD OVERLAYED "WAD170193 - C10"

INTRO PROPOSED CARPARK LAYOUT ALTERATIONS IN RED

SURVEY REQUIRED TO RED HATCH ZONE (CLUBHOUSE LOCATION)

PROPOSED LANDSCAPING AND GOLFER MOVEMENT (SEE SK04)

CONTEXT PLAN

1 : 1000

PRELIMINARY

CITY OF MARION

INTRO

Level 11 | 44 Waymouth St | Adelaide | SA 5000
+61 8 8410 0453 | info@intro.com.co | intro.com.co

THIS DRAWING IS TO BE READ IN CONJUNCTION WITH ALL RELATED DRAWINGS. DO NOT SCALE FROM THIS DRAWING. ALL DIMENSIONS MUST BE CHECKED AND VERIFIED ON SITE BEFORE COMMENCING ANY WORK OR PRODUCING SHOP DRAWINGS. THE ORIGINATOR SHOULD BE NOTIFIED IMMEDIATELY OF ANY DISCREPANCY. THIS DRAWING IS COPYRIGHT AND REMAINS THE PROPERTY OF INTRO PTY. LTD. REPRODUCTION OR USE OF THIS DESIGN BY ANY PARTY FOR ANY PURPOSE IS EXPRESSLY FORBIDDEN WITHOUT THE WRITTEN CONSENT OF INTRO DESIGN PTY. LTD. THIS DRAWING IS NOT FOR CONSTRUCTION UNTIL ISSUED FOR CONSTRUCTION BY INTRO DESIGN PTY. LTD.

DRAWING
CONTEXT PLAN

DRAWING NUMBER
SK01

SCALE @ A3
1 : 1000

PROJECT
MARION GOLF PARK

CLIENT
MARION COUNCIL & GOLF CLUB


PROJECT NO.
-

REVISION
-

DATE
18.01.2022

10 20 50 100

N

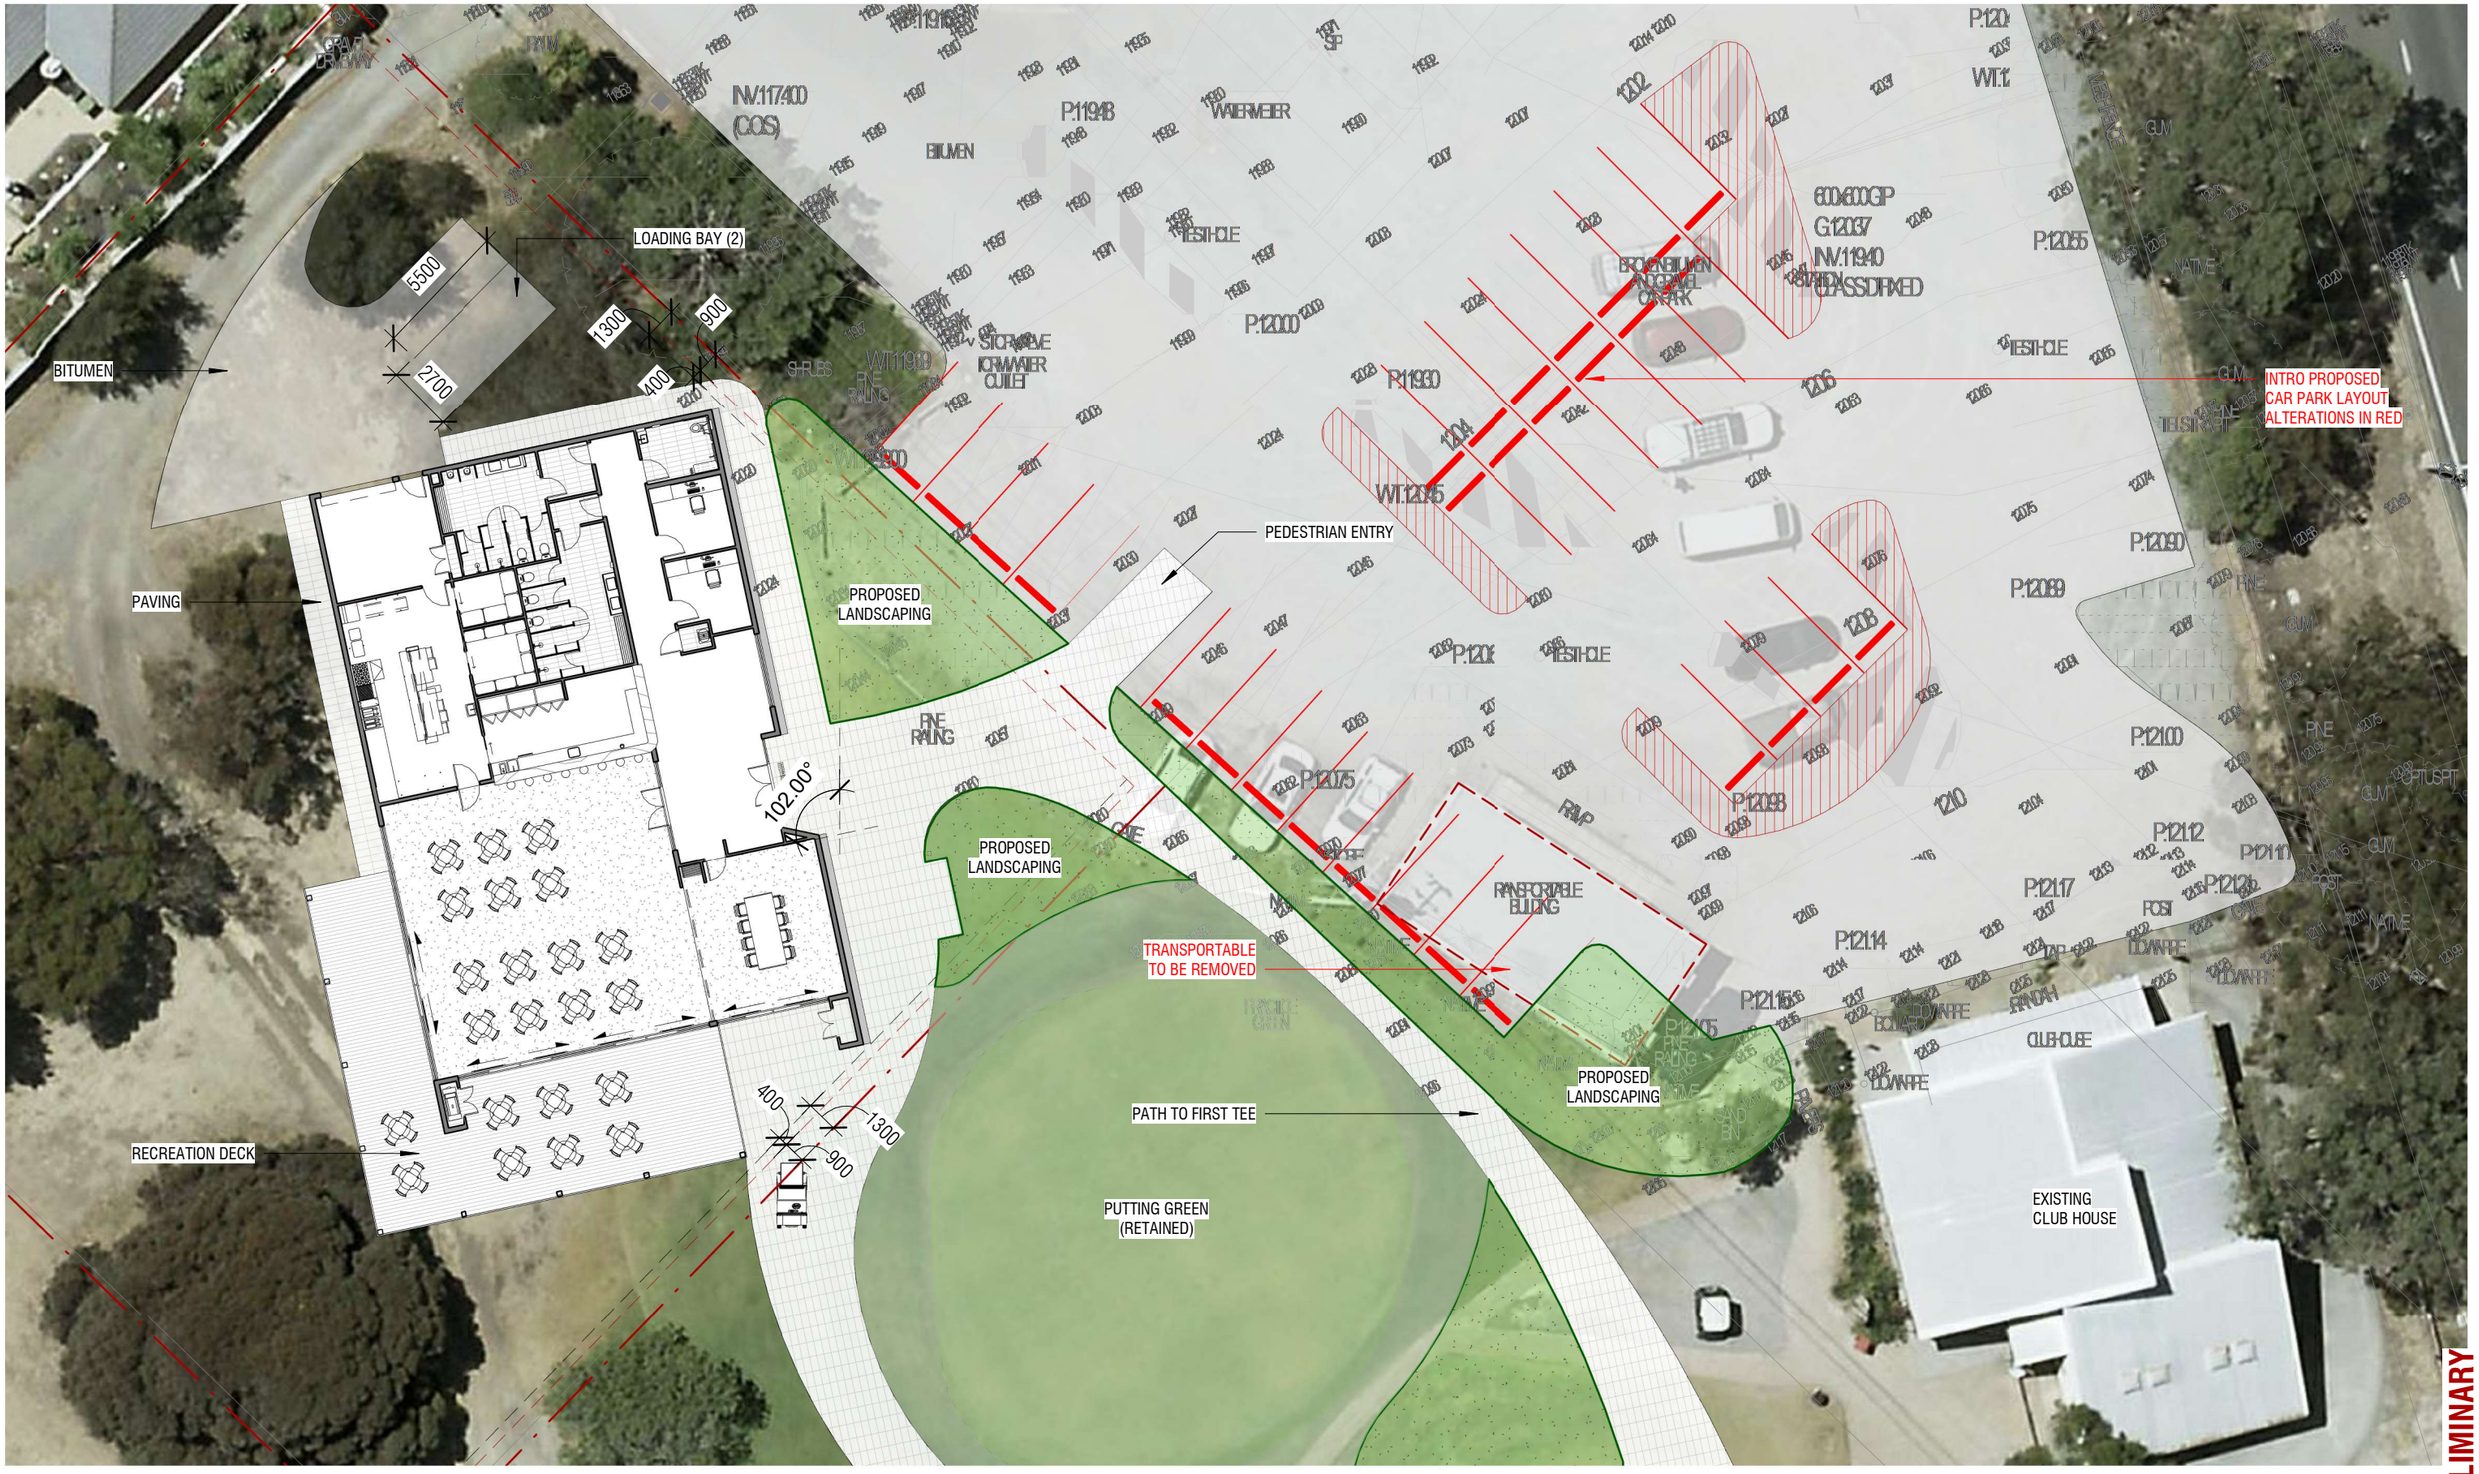

PRELIMINARY

CITY OF MARION

SITE PLAN 01 - CLUBHOUSE

1 : 250

INTRO

Level 11 | 44 Waymouth St | Adelaide | SA 5000
+61 8 8410 0453 | info@intro.com.co | intro.com.co

THIS DRAWING IS TO BE READ IN CONJUNCTION WITH ALL RELATED DRAWINGS. DO NOT SCALE FROM THIS DRAWING. ALL DIMENSIONS MUST BE CHECKED AND VERIFIED ON SITE BEFORE COMMENCING ANY WORK OR PRODUCING SHOP DRAWINGS. THE ORIGINATOR SHOULD BE NOTIFIED IMMEDIATELY OF ANY DISCREPANCY. THIS DRAWING IS COPYRIGHT AND REMAINS THE PROPERTY OF INTRO PTY. LTD. REPRODUCTION OR USE OF THIS DESIGN BY ANY PARTY FOR ANY PURPOSE IS EXPRESSLY FORBIDDEN WITHOUT THE WRITTEN CONSENT OF INTRO DESIGN PTY. LTD. THIS DRAWING IS NOT FOR CONSTRUCTION UNTIL ISSUED FOR CONSTRUCTION BY INTRO DESIGN PTY. LTD.

DRAWING
SITE PLAN 01 - CLUBHOUSE

DRAWING NUMBER
SK02

SCALE @ A3
1 : 250

PROJECT
MARION GOLF PARK

CLIENT
MARION COUNCIL & GOLF CLUB

PROJECT NO.
-

REVISION
-

DATE
18.01.2022

1 2 5 10

N



PRELIMINARY

CITY OF MARION

INTRO

Level 11 | 44 Waymouth St | Adelaide | SA 5000
+61 8 8410 0453 | info@intro.com.co | intro.com.co

SITE PLAN 02 - GREENSKEEPERS

1 : 250

THIS DRAWING IS TO BE READ IN CONJUNCTION WITH ALL RELATED DRAWINGS. DO NOT SCALE FROM THIS DRAWING. ALL DIMENSIONS MUST BE CHECKED AND VERIFIED ON SITE BEFORE COMMENCING ANY WORK OR PRODUCING SHOP DRAWINGS. THE ORIGINATOR SHOULD BE NOTIFIED IMMEDIATELY OF ANY DISCREPANCY. THIS DRAWING IS COPYRIGHT AND REMAINS THE PROPERTY OF INTRO PTY. LTD. REPRODUCTION OR USE OF THIS DESIGN BY ANY PARTY FOR ANY PURPOSE IS EXPRESSLY FORBIDDEN WITHOUT THE WRITTEN CONSENT OF INTRO DESIGN PTY. LTD. THIS DRAWING IS NOT FOR CONSTRUCTION UNTIL ISSUED FOR CONSTRUCTION BY INTRO DESIGN PTY. LTD.

DRAWING
SITE PLAN 02 - GREENSKEEPERS

DRAWING NUMBER
SK03

SCALE @ A3
1 : 250

PROJECT
MARION GOLF PARK

CLIENT
MARION COUNCIL & GOLF CLUB

PROJECT NO.
-

REVISION
-

DATE
18.01.2022

1 2 5 10

N



SITE PLAN 03 - LANDSCAPING AND MOVEMENT

1 : 500

PRELIMINARY

CITY OF MARION

INTRO

Level 11 | 44 Waymouth St | Adelaide | SA 5000
+61 8 8410 0453 | info@intro.com.co | intro.com.co

THIS DRAWING IS TO BE READ IN CONJUNCTION WITH ALL RELATED DRAWINGS. DO NOT SCALE FROM THIS DRAWING. ALL DIMENSIONS MUST BE CHECKED AND VERIFIED ON SITE BEFORE COMMENCING ANY WORK OR PRODUCING SHOP DRAWINGS. THE ORIGINATOR SHOULD BE NOTIFIED IMMEDIATELY OF ANY DISCREPANCY. THIS DRAWING IS COPYRIGHT AND REMAINS THE PROPERTY OF INTRO PTY. LTD. REPRODUCTION OR USE OF THIS DESIGN BY ANY PARTY FOR ANY PURPOSE IS EXPRESSLY FORBIDDEN WITHOUT THE WRITTEN CONSENT OF INTRO DESIGN PTY. LTD. THIS DRAWING IS NOT FOR CONSTRUCTION UNTIL ISSUED FOR CONSTRUCTION BY INTRO DESIGN PTY. LTD.

DRAWING
SITE PLAN 03 - LANDSCAPING AND MOVEMENT

DRAWING NUMBER
SK04

SCALE @ A3
1 : 500

PROJECT
MARION GOLF PARK

CLIENT
MARION COUNCIL & GOLF CLUB

PROJECT NO.
-


REVISION
-

DATE
18.01.2022

1 2 5 10

N

GROSS FLOOR AREA: 415m²

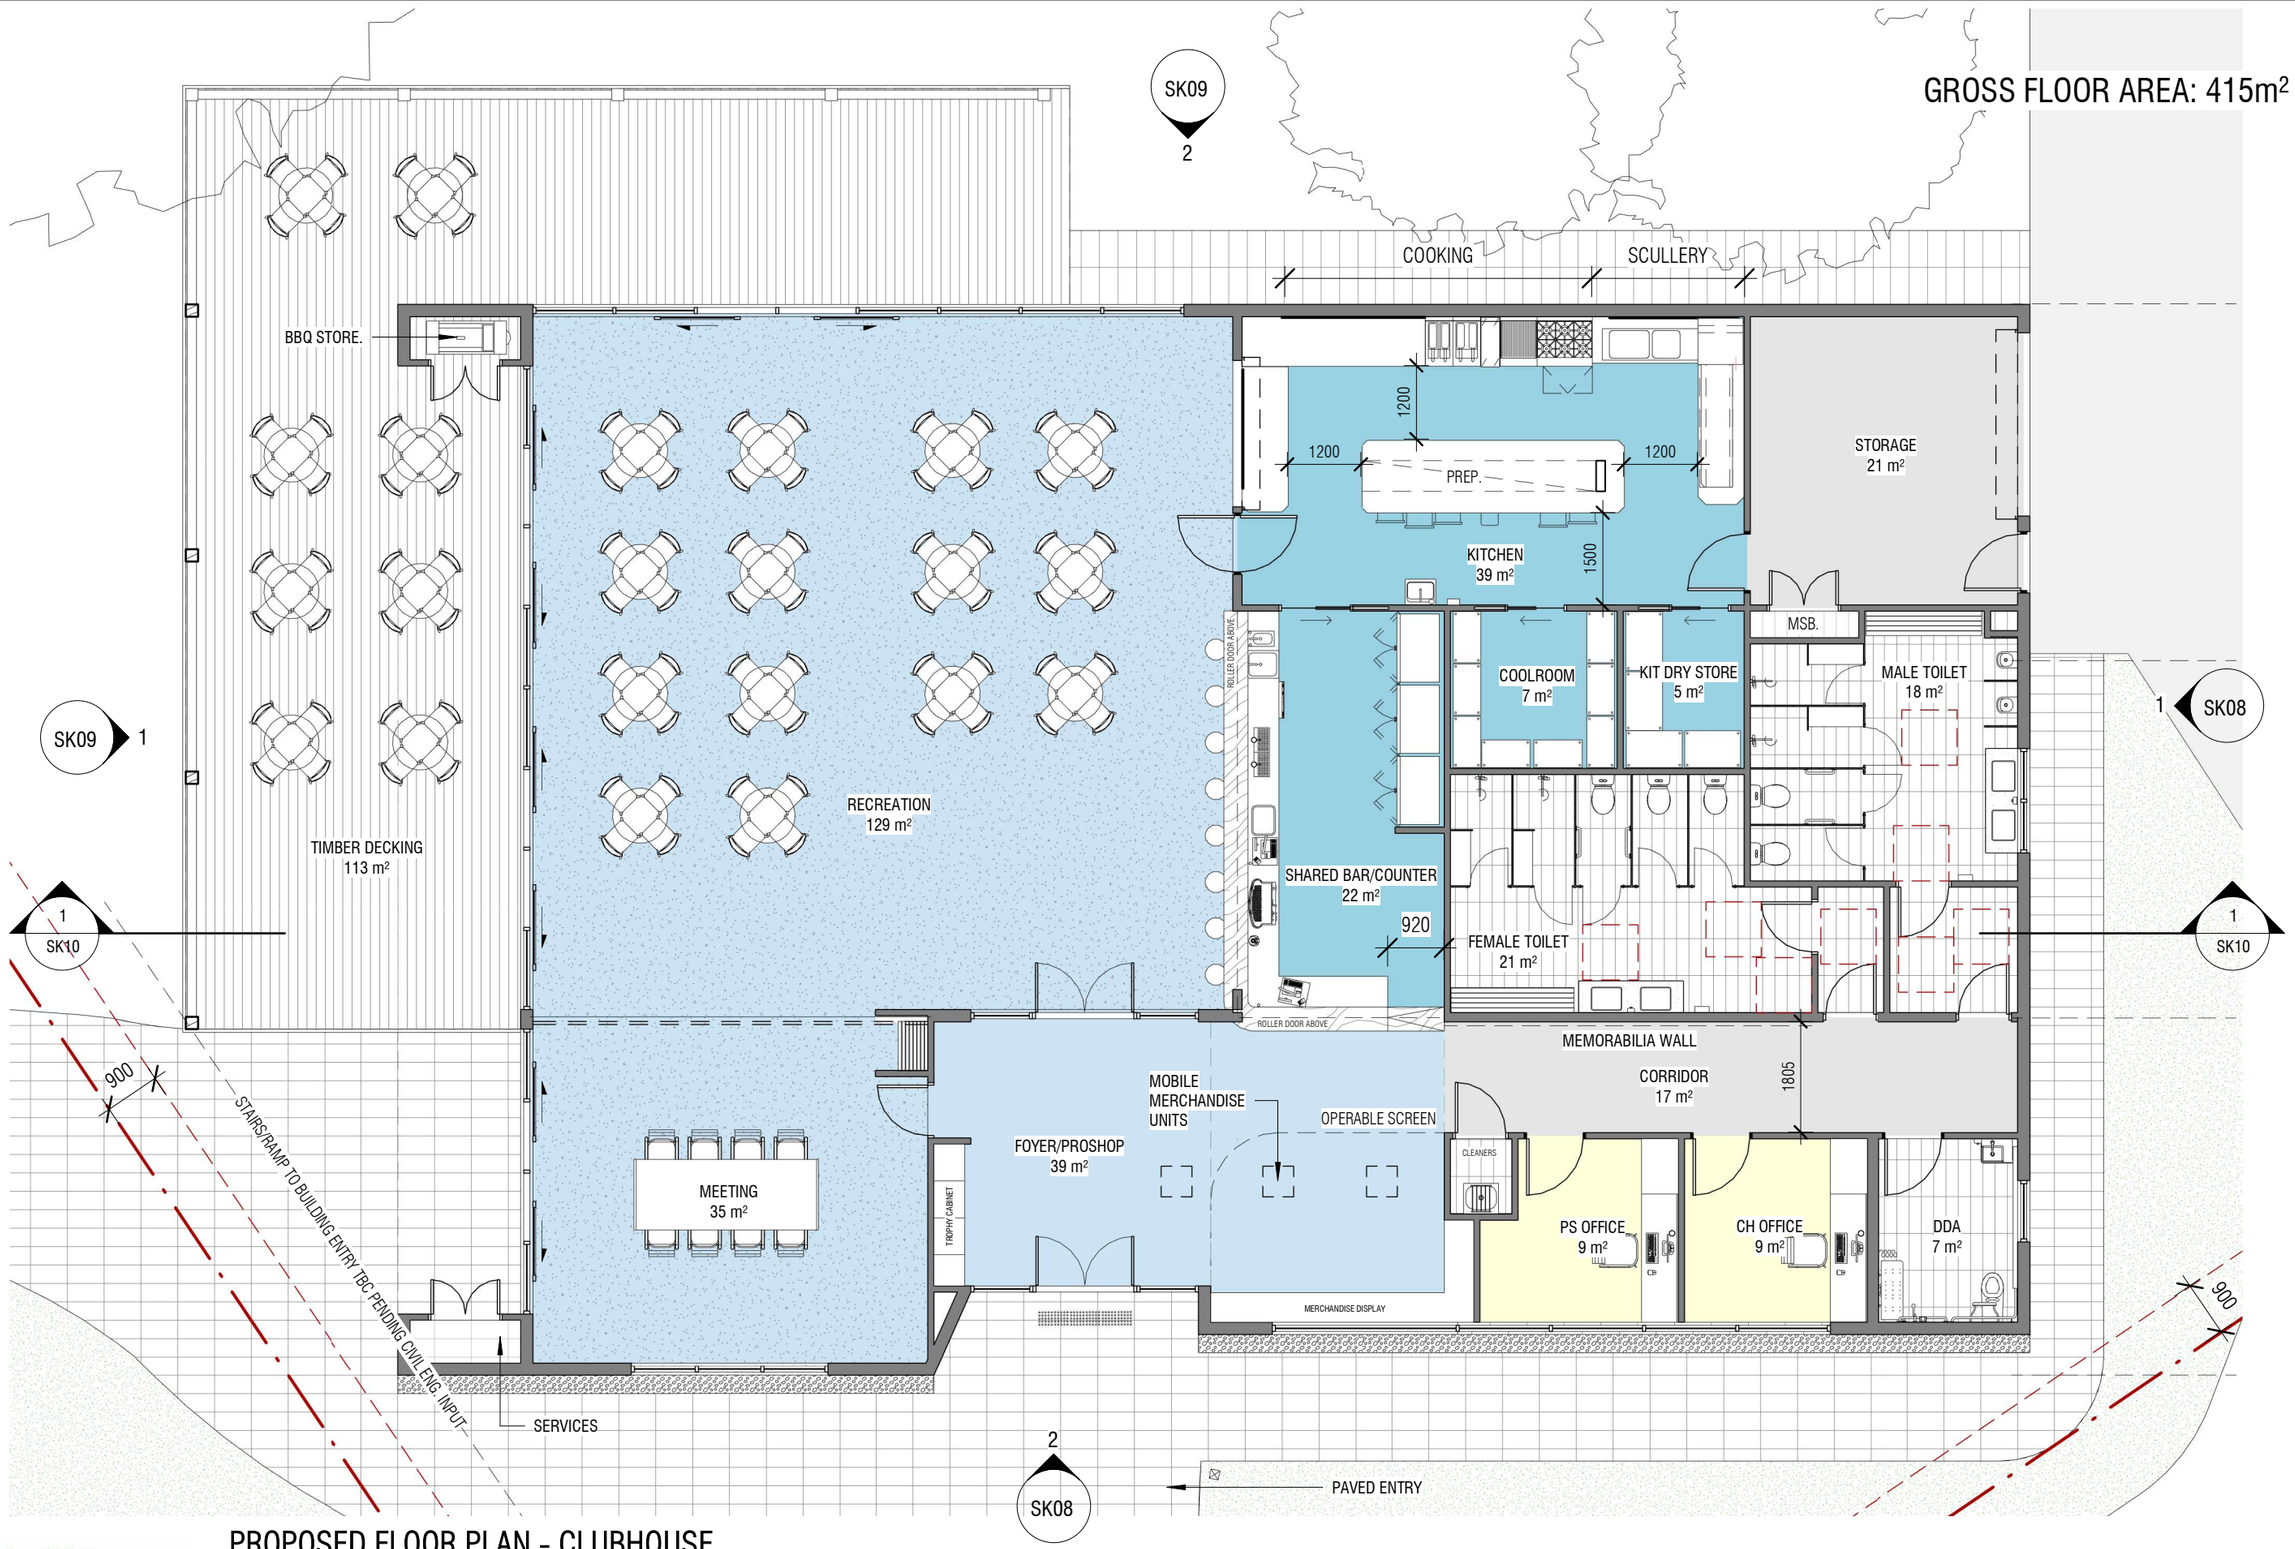

PROPOSED FLOOR PLAN - CLUBHOUSE

1 : 100

PRELIMINARY

CITY OF MARION

INTRO

Level 11 | 44 Waymouth St | Adelaide | SA 5000
+61 8 8410 0453 | info@intro.com.co | intro.com.co

THIS DRAWING IS TO BE READ IN CONJUNCTION WITH ALL RELATED DRAWINGS. DO NOT SCALE FROM THIS DRAWING. ALL DIMENSIONS MUST BE CHECKED AND VERIFIED ON SITE BEFORE COMMENCING ANY WORK OR PRODUCING SHOP DRAWINGS. THE ORIGINATOR SHOULD BE NOTIFIED IMMEDIATELY OF ANY DISCREPANCY. THIS DRAWING IS COPYRIGHT AND REMAINS THE PROPERTY OF INTRO PTY. LTD. REPRODUCTION OR USE OF THIS DESIGN BY ANY PARTY FOR ANY PURPOSE IS EXPRESSLY FORBIDDEN WITHOUT THE WRITTEN CONSENT OF INTRO DESIGN PTY. LTD. THIS DRAWING IS NOT FOR CONSTRUCTION UNTIL ISSUED FOR CONSTRUCTION BY INTRO DESIGN PTY. LTD.

DRAWING
PROPOSED FLOOR PLAN - CLUB HOUSE

DRAWING NUMBER
SK05

SCALE @ A3
1 : 100

PROJECT
MARION GOLF PARK

CLIENT
MARION COUNCIL & GOLF CLUB


PROJECT NO.
-

REVISION
-

DATE
18.01.2022

1 2 5 10

N

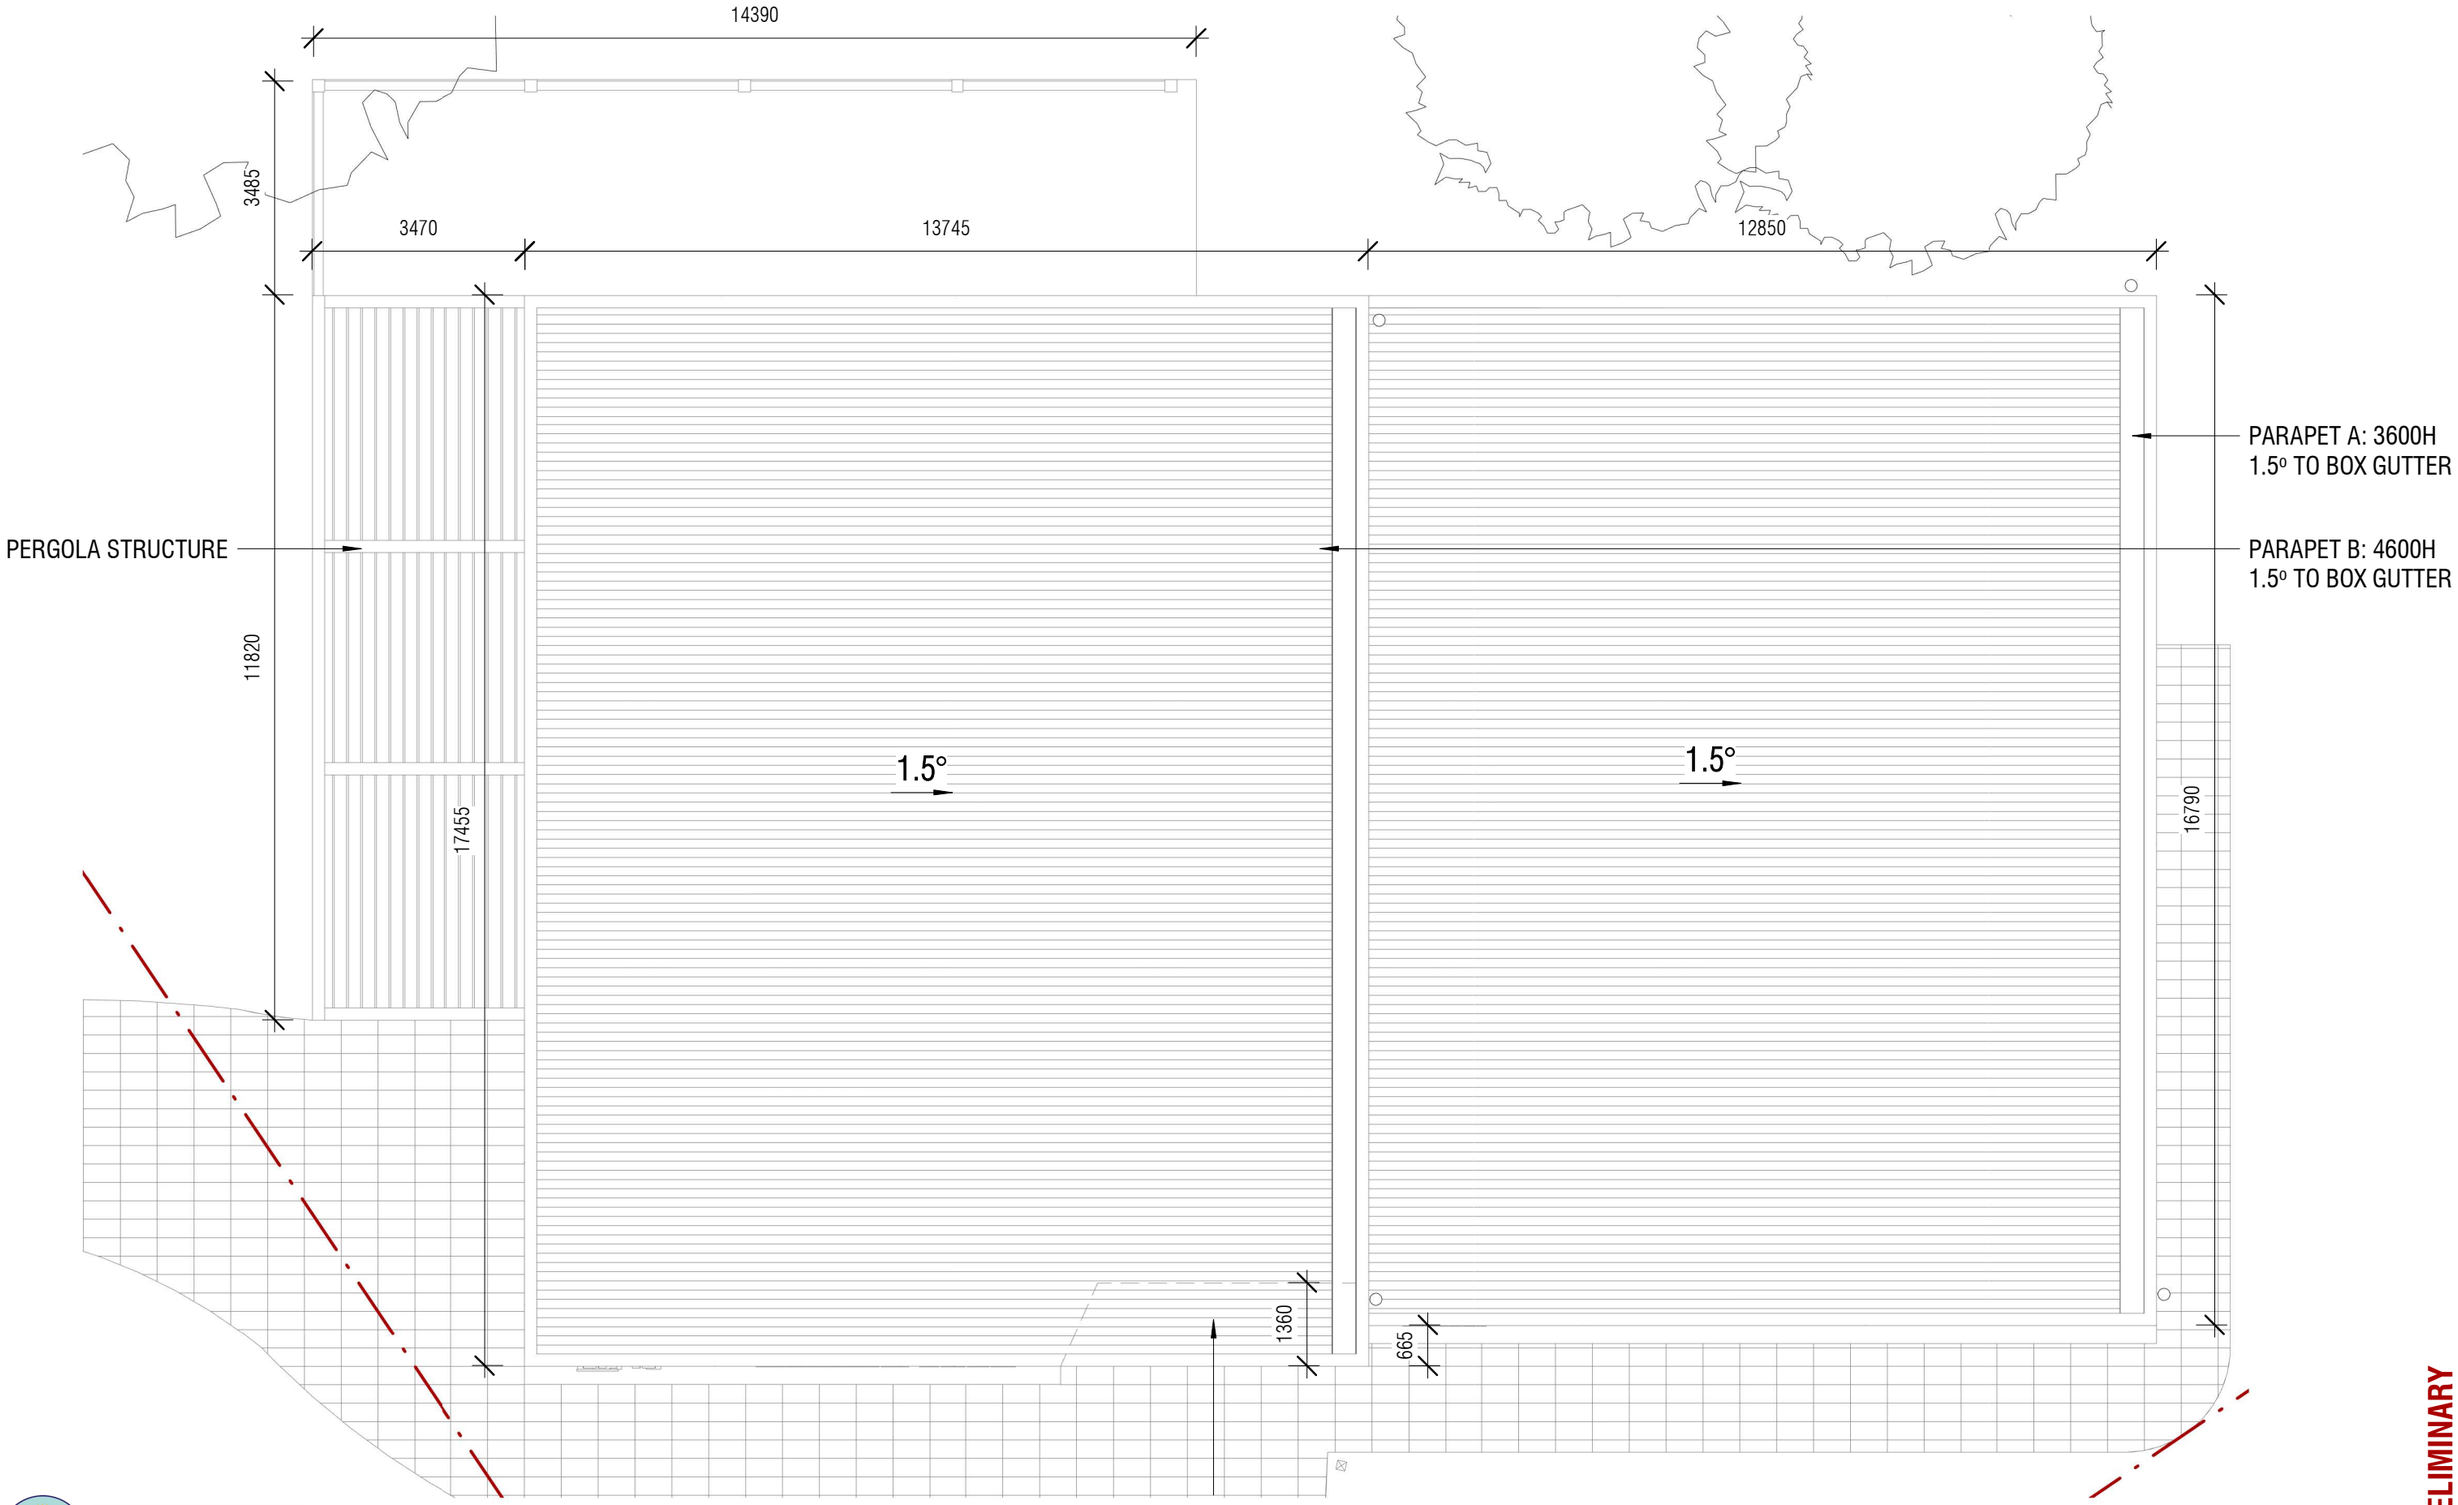

ROOF PLAN

1 : 100

CITY OF MARION

INTRO

Level 11 | 44 Waymouth St | Adelaide | SA 5000
+61 8 8410 0453 | info@intro.com.co | intro.com.co

THIS DRAWING IS TO BE READ IN CONJUNCTION WITH ALL RELATED DRAWINGS. DO NOT SCALE FROM THIS DRAWING. ALL DIMENSIONS MUST BE CHECKED AND VERIFIED ON SITE BEFORE COMMENCING ANY WORK OR PRODUCING SHOP DRAWINGS. THE ORIGINATOR SHOULD BE NOTIFIED IMMEDIATELY OF ANY DISCREPANCY. THIS DRAWING IS COPYRIGHT AND REMAINS THE PROPERTY OF INTRO PTY. LTD. REPRODUCTION OR USE OF THIS DESIGN BY ANY PARTY FOR ANY PURPOSE IS EXPRESSLY FORBIDDEN WITHOUT THE WRITTEN CONSENT OF INTRO DESIGN PTY. LTD. THIS DRAWING IS NOT FOR CONSTRUCTION UNTIL ISSUED FOR CONSTRUCTION BY INTRO DESIGN PTY. LTD.

DRAWING
PROPOSED ROOF PLAN - CLUB HOUSE

DRAWING NUMBER
SK06

SCALE @ A3
1 : 100

PROJECT
MARION GOLF PARK

CLIENT
MARION COUNCIL & GOLF CLUB

PROJECT NO.
-


REVISION
-

DATE
18.01.2022

1 2 5 10

N

PRELIMINARY

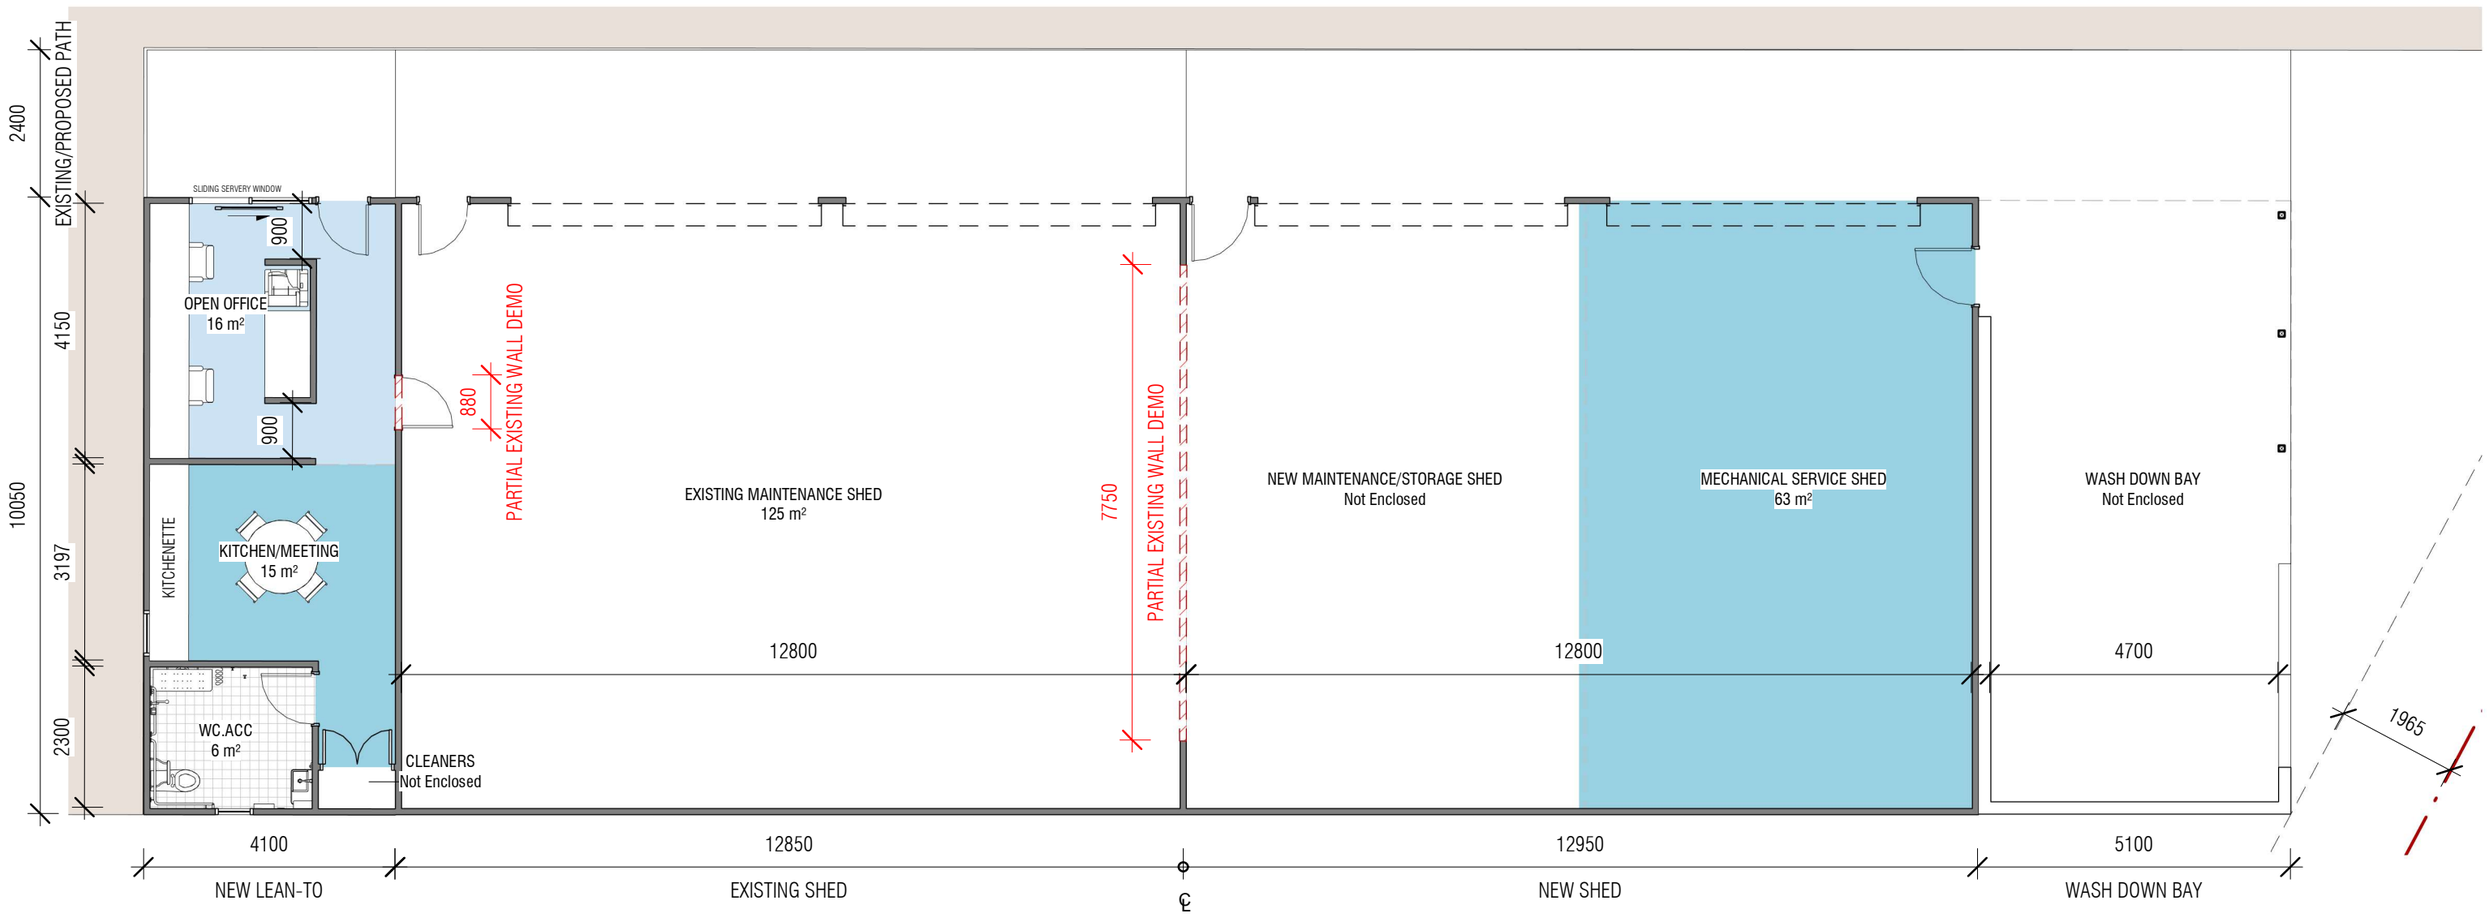

PRELIMINARY

1
A500

PROPOSED FLOOR PLAN - GREENSKEEPERS 01

1 : 100

CITY OF MARION

INTRO

Level 11 | 44 Waymouth St | Adelaide | SA 5000
+61 8 8410 0453 | info@intro.com.co | intro.com.co

THIS DRAWING IS TO BE READ IN CONJUNCTION WITH ALL RELATED DRAWINGS. DO NOT SCALE FROM THIS DRAWING. ALL DIMENSIONS MUST BE CHECKED AND VERIFIED ON SITE BEFORE COMMENCING ANY WORK OR PRODUCING SHOP DRAWINGS. THE ORIGINATOR SHOULD BE NOTIFIED IMMEDIATELY OF ANY DISCREPANCY. THIS DRAWING IS COPYRIGHT AND REMAINS THE PROPERTY OF INTRO PTY. LTD. REPRODUCTION OR USE OF THIS DESIGN BY ANY PARTY FOR ANY PURPOSE IS EXPRESSLY FORBIDDEN WITHOUT THE WRITTEN CONSENT OF INTRO DESIGN PTY. LTD. THIS DRAWING IS NOT FOR CONSTRUCTION UNTIL ISSUED FOR CONSTRUCTION BY INTRO DESIGN PTY. LTD.

DRAWING
PROPOSED FLOOR PLAN - GREENKEEPERS FACILITY

DRAWING NUMBER
SK07

SCALE @ A3
1 : 100

PROJECT
MARION GOLF PARK

CLIENT
MARION COUNCIL & GOLF CLUB


PROJECT NO.
-

REVISION
-

DATE
18.01.2022

1 2 5 10


N

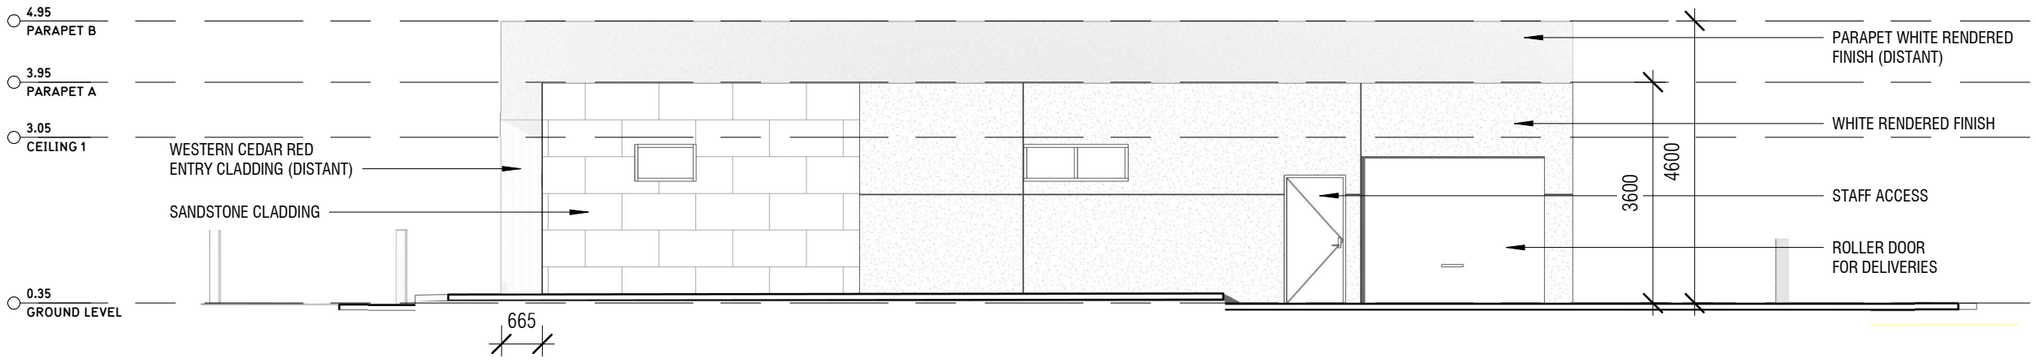

1
SK05

NORTHERN ELEVATION

1 : 100

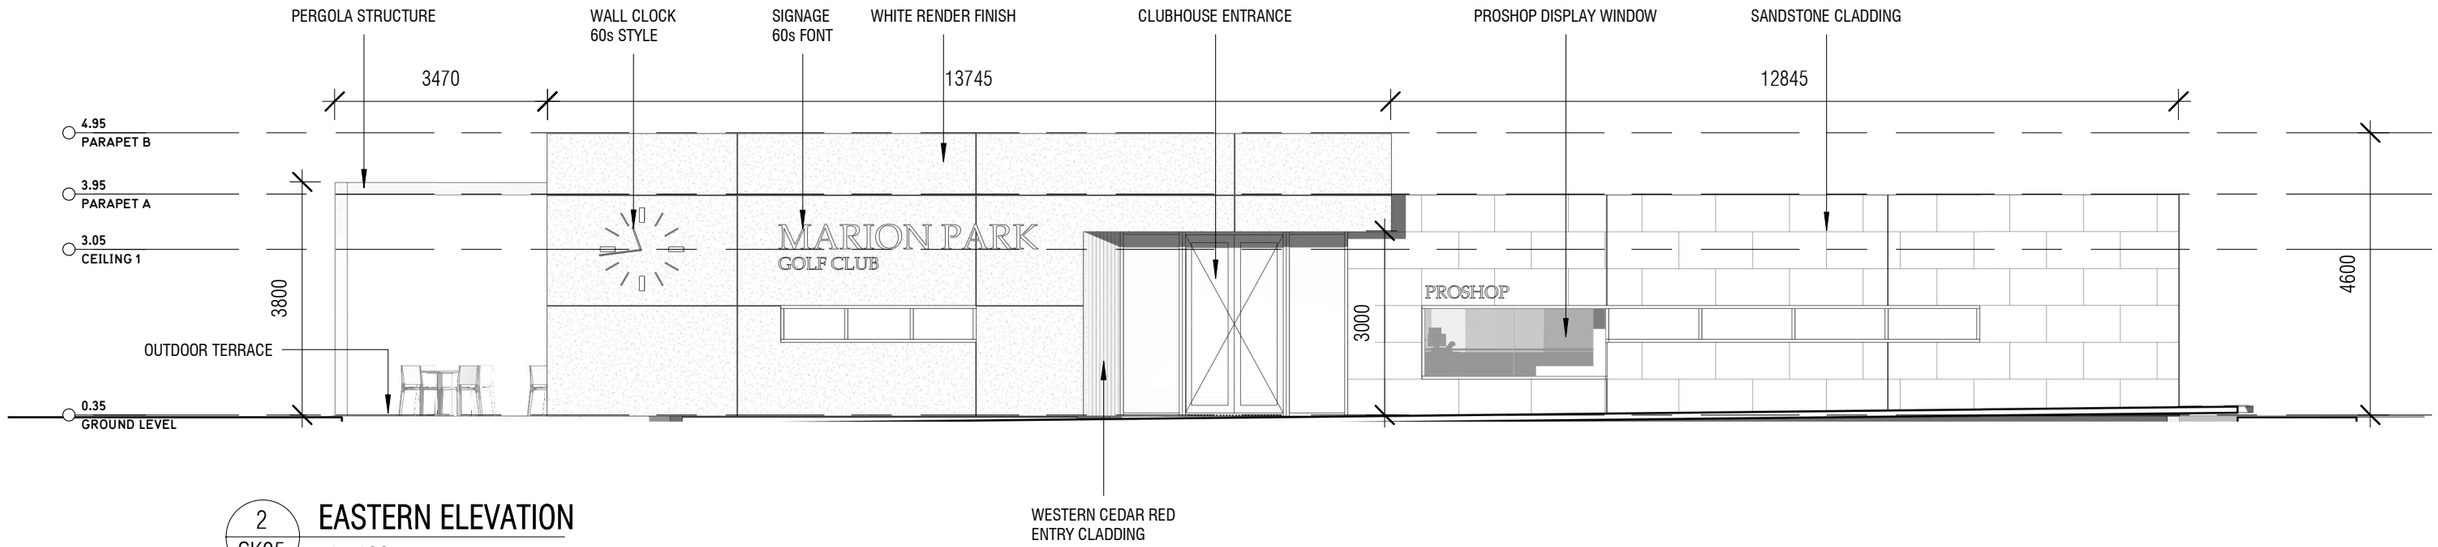

2
SK05

EASTERN ELEVATION

1 : 100

PRELIMINARY

CITY OF MARION

INTRO

Level 11 | 44 Waymouth St | Adelaide | SA 5000
+61 8 8410 0453 | info@intro.com.co | intro.com.co

THIS DRAWING IS TO BE READ IN CONJUNCTION WITH ALL RELATED DRAWINGS. DO NOT SCALE FROM THIS DRAWING. ALL DIMENSIONS MUST BE CHECKED AND VERIFIED ON SITE BEFORE COMMENCING ANY WORK OR PRODUCING SHOP DRAWINGS. THE ORIGINATOR SHOULD BE NOTIFIED IMMEDIATELY OF ANY DISCREPANCY. THIS DRAWING IS COPYRIGHT AND REMAINS THE PROPERTY OF INTRO PTY. LTD. REPRODUCTION OR USE OF THIS DESIGN BY ANY PARTY FOR ANY PURPOSE IS EXPRESSLY FORBIDDEN WITHOUT THE WRITTEN CONSENT OF INTRO DESIGN PTY. LTD. THIS DRAWING IS NOT FOR CONSTRUCTION UNTIL ISSUED FOR CONSTRUCTION BY INTRO DESIGN PTY. LTD.

DRAWING
CLUB HOUSE ELEVATIONS A

DRAWING NUMBER
SK08

SCALE @ A3
1 : 100

PROJECT
MARION GOLF PARK

CLIENT
MARION COUNCIL & GOLF CLUB

PROJECT NO.
-

REVISION
-


1 2 5 10

DATE
18.01.2022



1 SK05 **SOUTHERN ELEVATION**

1 : 100

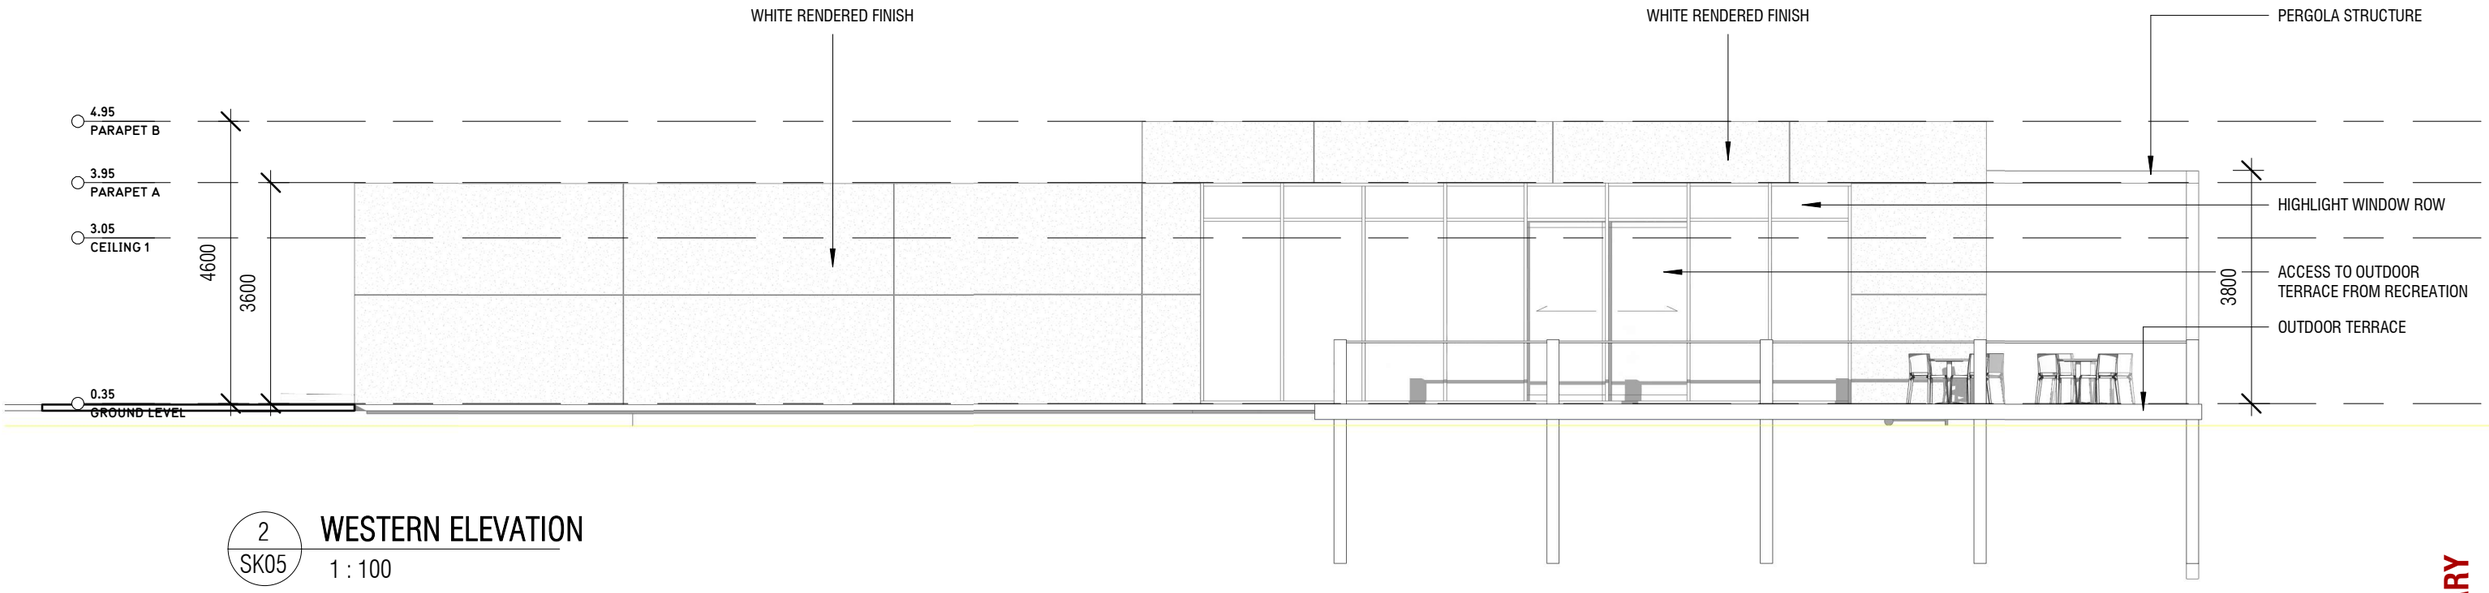

2 SK05 **WESTERN ELEVATION**

1 : 100

PRELIMINARY

CITY OF MARION

INTRO

Level 11 | 44 Waymouth St | Adelaide | SA 5000
+61 8 8410 0453 | info@intro.com.co | intro.com.co

THIS DRAWING IS TO BE READ IN CONJUNCTION WITH ALL RELATED DRAWINGS. DO NOT SCALE FROM THIS DRAWING. ALL DIMENSIONS MUST BE CHECKED AND VERIFIED ON SITE BEFORE COMMENCING ANY WORK OR PRODUCING SHOP DRAWINGS. THE ORIGINATOR SHOULD BE NOTIFIED IMMEDIATELY OF ANY DISCREPANCY. THIS DRAWING IS COPYRIGHT AND REMAINS THE PROPERTY OF INTRO PTY. LTD. REPRODUCTION OR USE OF THIS DESIGN BY ANY PARTY FOR ANY PURPOSE IS EXPRESSLY FORBIDDEN WITHOUT THE WRITTEN CONSENT OF INTRO DESIGN PTY. LTD. THIS DRAWING IS NOT FOR CONSTRUCTION UNTIL ISSUED FOR CONSTRUCTION BY INTRO DESIGN PTY. LTD.

DRAWING
CLUB HOUSE ELEVATIONS B

DRAWING NUMBER
SK09

SCALE @ A3
1 : 100

PROJECT
MARION GOLF PARK

CLIENT
MARION COUNCIL & GOLF CLUB

PROJECT NO.
-

REVISION
-

1 2 5 10

DATE
18.01.2022



1 / SK05 CLUB HOUSE SECTION

1 : 100

PRELIMINARY

CITY OF MARION

INTRO

Level 11 | 44 Waymouth St | Adelaide | SA 5000
+61 8 8410 0453 | info@intro.com.co | intro.com.co

THIS DRAWING IS TO BE READ IN CONJUNCTION WITH ALL RELATED DRAWINGS. DO NOT SCALE FROM THIS DRAWING. ALL DIMENSIONS MUST BE CHECKED AND VERIFIED ON SITE BEFORE COMMENCING ANY WORK OR PRODUCING SHOP DRAWINGS. THE ORIGINATOR SHOULD BE NOTIFIED IMMEDIATELY OF ANY DISCREPANCY. THIS DRAWING IS COPYRIGHT AND REMAINS THE PROPERTY OF INTRO PTY. LTD. REPRODUCTION OR USE OF THIS DESIGN BY ANY PARTY FOR ANY PURPOSE IS EXPRESSLY FORBIDDEN WITHOUT THE WRITTEN CONSENT OF INTRO DESIGN PTY. LTD. THIS DRAWING IS NOT FOR CONSTRUCTION UNTIL ISSUED FOR CONSTRUCTION BY INTRO DESIGN PTY. LTD.

DRAWING
SECTION

DRAWING NUMBER
SK10

SCALE @ A3
1 : 100

PROJECT
MARION GOLF PARK

CLIENT
MARION COUNCIL & GOLF CLUB

PROJECT NO.
-

REVISION
-

DATE
18.01.2022

1 2 5 10



PRELIMINARY

CITY OF MARION

INTRO

Level 11 | 44 Waymouth St | Adelaide | SA 5000
+61 8 8410 0453 | info@intro.com.co | intro.com.co

THIS DRAWING IS TO BE READ IN CONJUNCTION WITH ALL RELATED DRAWINGS. DO NOT SCALE FROM THIS DRAWING. ALL DIMENSIONS MUST BE CHECKED AND VERIFIED ON SITE BEFORE COMMENCING ANY WORK OR PRODUCING SHOP DRAWINGS. THE ORIGINATOR SHOULD BE NOTIFIED IMMEDIATELY OF ANY DISCREPANCY. THIS DRAWING IS COPYRIGHT AND REMAINS THE PROPERTY OF INTRO PTY. LTD. REPRODUCTION OR USE OF THIS DESIGN BY ANY PARTY FOR ANY PURPOSE IS EXPRESSLY FORBIDDEN WITHOUT THE WRITTEN CONSENT OF INTRO DESIGN PTY. LTD. THIS DRAWING IS NOT FOR CONSTRUCTION UNTIL ISSUED FOR CONSTRUCTION BY INTRO DESIGN PTY. LTD.

DRAWING
VISUALISATION 1

DRAWING NUMBER
SK11

SCALE @ A3

PROJECT
MARION GOLF PARK

CLIENT
MARION COUNCIL & GOLF CLUB

PROJECT NO.
-

REVISION
-

1 2 5 10

DATE
18.01.2022



PRELIMINARY

CITY OF MARION

INTRO

Level 11 | 44 Waymouth St | Adelaide | SA 5000
+61 8 8410 0453 | info@intro.com.co | intro.com.co

THIS DRAWING IS TO BE READ IN CONJUNCTION WITH ALL RELATED DRAWINGS. DO NOT SCALE FROM THIS DRAWING. ALL DIMENSIONS MUST BE CHECKED AND VERIFIED ON SITE BEFORE COMMENCING ANY WORK OR PRODUCING SHOP DRAWINGS. THE ORIGINATOR SHOULD BE NOTIFIED IMMEDIATELY OF ANY DISCREPANCY. THIS DRAWING IS COPYRIGHT AND REMAINS THE PROPERTY OF INTRO DESIGN PTY. LTD. REPRODUCTION OR USE OF THIS DESIGN BY ANY PARTY FOR ANY PURPOSE IS EXPRESSLY FORBIDDEN WITHOUT THE WRITTEN CONSENT OF INTRO DESIGN PTY. LTD. THIS DRAWING IS NOT FOR CONSTRUCTION UNTIL ISSUED FOR CONSTRUCTION BY INTRO DESIGN PTY. LTD.

DRAWING
VISUALISATION 2

DRAWING NUMBER
SK12

SCALE @ A3

PROJECT
MARION GOLF PARK

CLIENT
MARION COUNCIL & GOLF CLUB

PROJECT NO.
-

REVISION
-

DATE
18.01.2022

1 2 5 10

N



PRELIMINARY

CITY OF MARION

INTRO

Level 11 | 44 Waymouth St | Adelaide | SA 5000
+61 8 8410 0453 | info@intro.com.co | intro.com.co

THIS DRAWING IS TO BE READ IN CONJUNCTION WITH ALL RELATED DRAWINGS. DO NOT SCALE FROM THIS DRAWING. ALL DIMENSIONS MUST BE CHECKED AND VERIFIED ON SITE BEFORE COMMENCING ANY WORK OR PRODUCING SHOP DRAWINGS. THE ORIGINATOR SHOULD BE NOTIFIED IMMEDIATELY OF ANY DISCREPANCY. THIS DRAWING IS COPYRIGHT AND REMAINS THE PROPERTY OF INTRO PTY. LTD. REPRODUCTION OR USE OF THIS DESIGN BY ANY PARTY FOR ANY PURPOSE IS EXPRESSLY FORBIDDEN WITHOUT THE WRITTEN CONSENT OF INTRO DESIGN PTY. LTD. THIS DRAWING IS NOT FOR CONSTRUCTION UNTIL ISSUED FOR CONSTRUCTION BY INTRO DESIGN PTY. LTD.

DRAWING
VISUALISATION PROSHOP

DRAWING NUMBER
SK13

SCALE @ A3

PROJECT
MARION GOLF PARK

CLIENT
MARION COUNCIL & GOLF CLUB

PROJECT NO.
-

REVISION
-

DATE
18.01.2022

1 2 5 10