
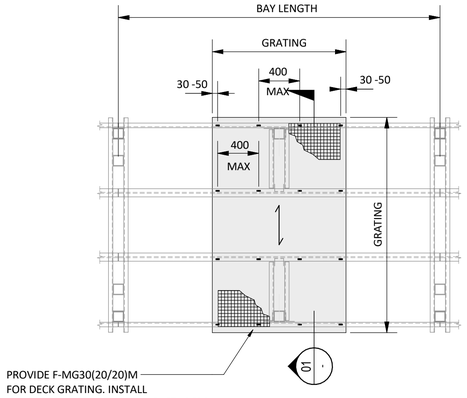



TYPICAL GRATING INSTALLATION PLAN

SCALE: N.T.S.

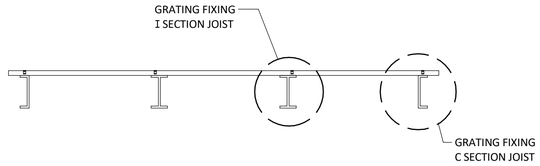


SECTION 01

SCALE N.T.S.

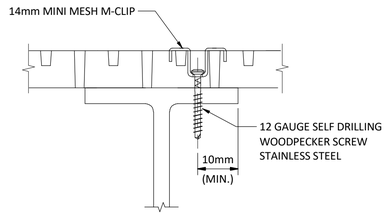

TYPICAL I SECTION JOIST GRATING FIXING DETAIL

SCALE: N.T.S.

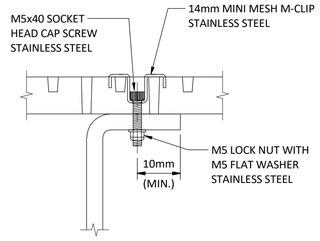

TYPICAL C SECTION JOIST GRATING FIXING DETAIL

SCALE: N.T.S.

LEGEND

ST. (O) — DENOTES 100mm SQ SEASONED HARDWOOD POST OVER. TYPICAL


COL. — DENOTES COLUMN UNDER. REFER TO TYPICAL DECK COLUMN SCHEDULE FOR COLUMN DETAILS

FRP FRAMING SCHEDULE		
MARK	SIZE	COMMENTS
B.1	2xC152x42.5x9.5	BEARER
B.2	C304.8x76.2x12.7	BEARER
B.3	C355.6x88.9x19.1	BEARER
B.4	C203.2x55.6x9.5	BLOCKING
J.1	I 203.2x55.6x9.5	INTERNAL JOIST
J.2	C203.2x55.6x9.5	END JOIST

TYPICAL DECK COLUMN SCHEDULE		
LENGTH (mm)	MARK	MEMBER
0-3000	COL.	101x9.5SHS
3000-5000	COL.	127x8.0SHS


*ALL LOOKOUT COLUMNS TO BE C3 U.N.O.
**ALL DECK STANCHIONS TO BE 100mm SQ SEASONED HARDWOOD POST (TYP) (MARKED "ST. " ON PLANS)

NOTES:
1. REFER TO DRAWING S0062 FOR ALL CONNECTION DETAILS
2. TREADWELL TO PROVIDE WELDED EDGE BANDING TO CUT MESH PANELS TO TREADWELL SPECIFICATIONS
3. REFER TO DRAWING S0051 & S0055 FOR COLUMN LOCATIONS AND LENGTHS

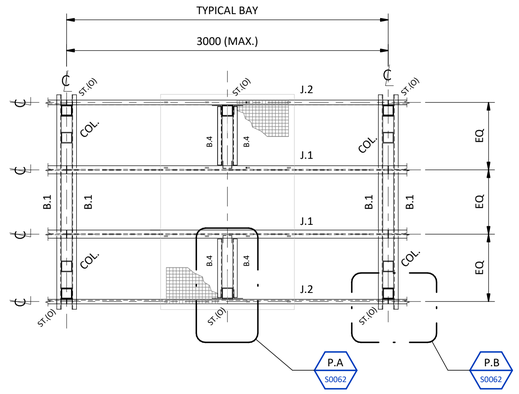


TYPICAL FRAMING PLAN BAY

SCALE: N.T.S.

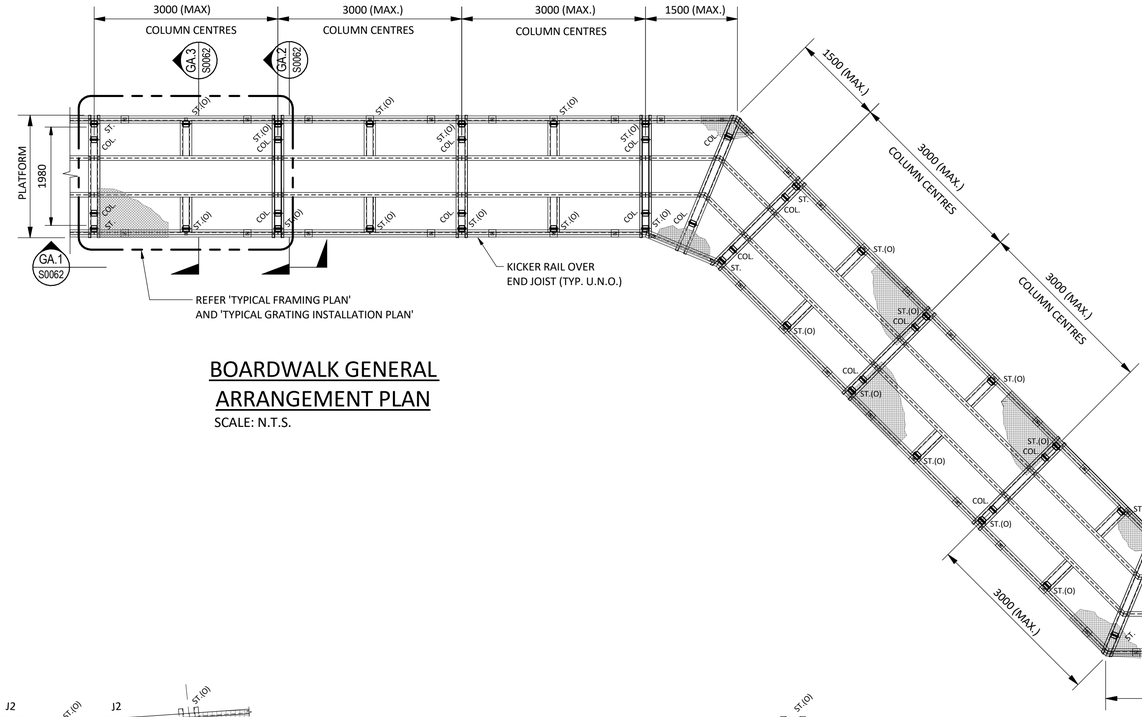


BOARDWALK GENERAL ARRANGEMENT PLAN

SCALE: N.T.S.

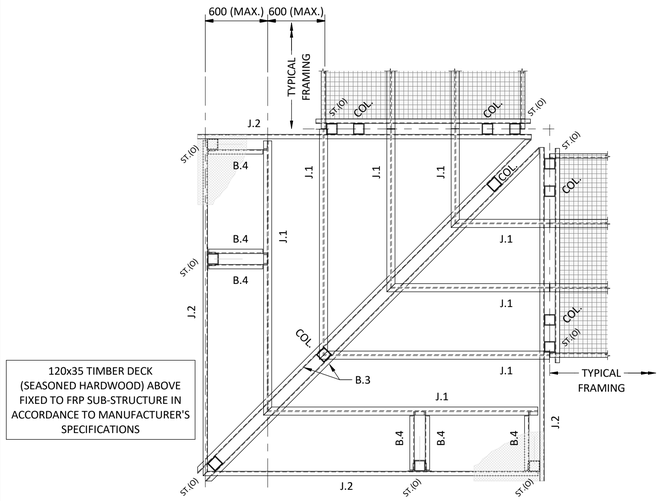


TYPICAL LOOKOUT FRAMING PLAN - TYPE 1

SCALE: N.T.S.

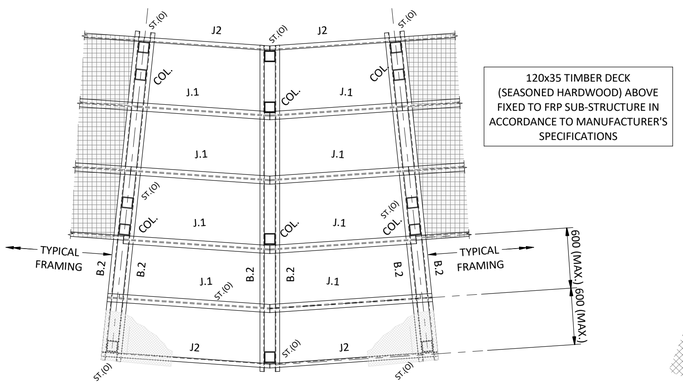


TYPICAL LOOKOUT FRAMING PLAN - TYPE 2

SCALE: N.T.S.

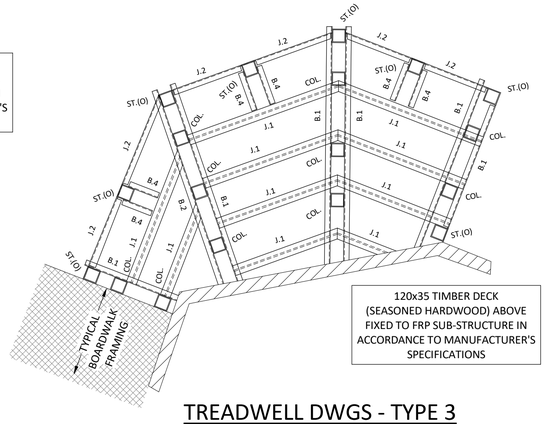

TREADWELL DWGS - TYPE 3

SCALE: N.T.S.

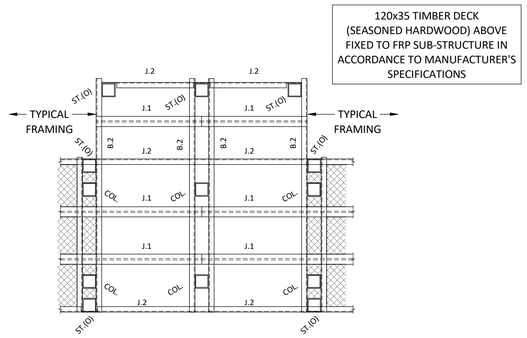

TREADWELL DWGS - TYPE 4

SCALE: 1 : 40

NOTE:
1. FOR GENERAL NOTES REFER TO DRAWING J0439-STR-DRG-S0005
2. ALL DIMENSIONS TO BE CONFIRMED PRIOR TO FABRICATION.
3. ALL STRUCTURAL DRAWINGS ARE TO BE READ IN CONJUNCTION WITH ARCHITECTURAL, SERVICES AND OTHER CONSULTANTS DRAWINGS.

IFC

CLIENT:	REV:	DATE:	DESCRIPTION:	IVR:	APR'D:	TITLE:	NAME:
ASPECT Studios™						DRAFTER	ESA
						DRAFTING CHECK	TM
						DESIGNER	AV
						DESIGN CHECK	JA
	C1	06/07/2022	ISSUED FOR CONSTRUCTION		JA	PROJECT MANAGER	JA

MARION COASTAL WALKWAY UPGRADE
CELL 5 AND 6
HALLETT COVE, SA 5158
BOARDWALK FRAMING PLANS

INNOVIS ABN: 57 625 249 874

SCALE:	DATE:	PHASE:	SHT SIZE:
N.T.S.	06/07/2022	IFC	A1

DRAWING NUMBER: J0439- STR- DRG- S0061 REVISION: C1

©2020, INNOVIS PTY LTD reserves all rights to these drawings, designs and/or any other data contained herein. No part of the said drawings, designs and/or other data may be reproduced, modified, transmitted or used in any form or by any means for any purpose without the prior written consent of INNOVIS PTY LTD other than the sole purpose for which such drawings, designs and/or other data are provided to licensed users on such terms as INNOVIS PTY LTD may prescribe.

PRINT DATE: 6/07/2022 11:57:58 AM

FILE LOCATION: C:\Users\sam.aryanpour\Documents\J0439-STR-MOD-500 Coastal Walking Trail-210309_sam.aryanpour.rvt

0 10mm AT A1 20 30 40 50 60 70 80 90 100