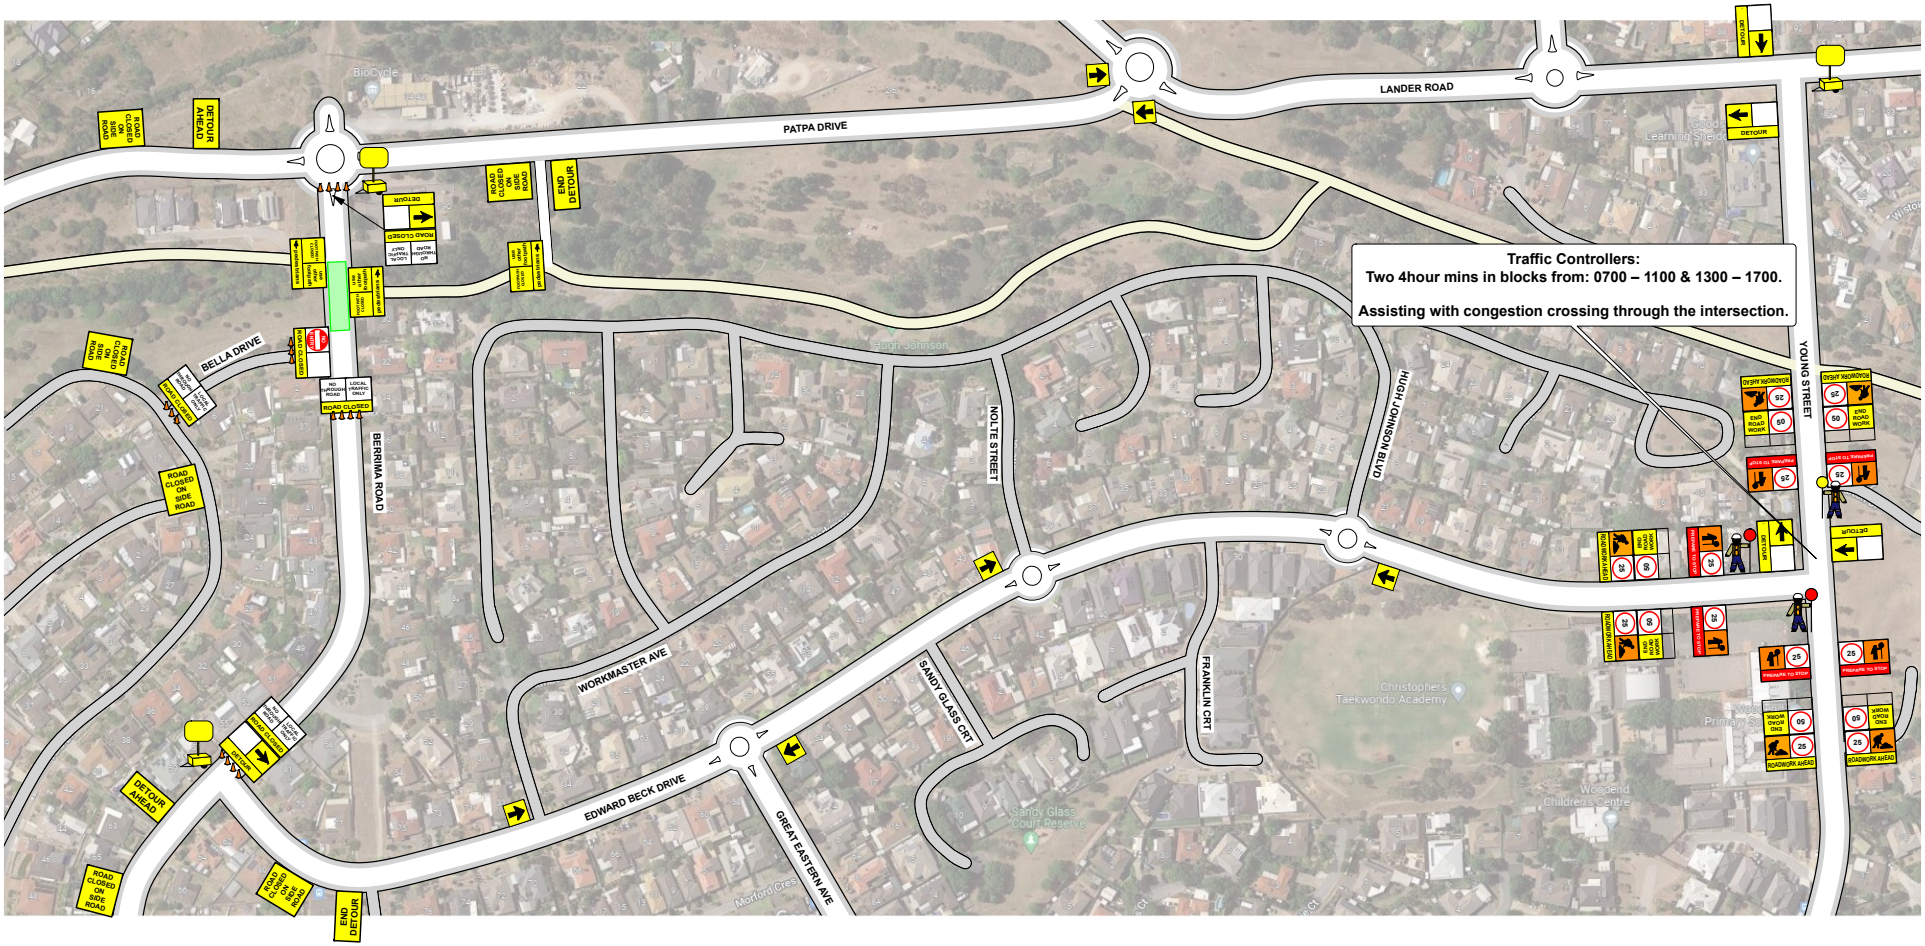


CLIENT:	SITE CONTACT:	CONTACT NUMBER:	TRAFFIC MANAGEMENT PLAN NUMBER:
BELTRAME CIVIL	TIM WOOLFORD	0457 227 718	CVN:737 V3
LOCATION:		BUS ROUTE:	
BERRIMA ROAD, SHEIDOW PARK		YES	

START DATE:	START TIME:	DRAWN BY:	DATE DRAWN:
TBA	TBA	KATELYN HALL	28/01/2022
FINISH DATE:	FINISH TIME:	REVISED BY:	REVISED DATE:
TBA	TBA		08/03/2022

DISCLAIMER

Chevron Traffic Management Plan has been drawn to and complies with the Australian Standards (AS) 1742.3-2009, relevant "Code of Practice" and Road Management Act.
This Traffic Management Plan is not to scale and is intended for use as a guide only. Sign positions are indicative only and may need to be adjusted on traffic conditions during works. Chevron Traffic Management accepts no responsibility for incorrect installation if implemented by others.
Work site to be fully compliant with AS 1742.3-2009
The location of any signs shown on the provided traffic management plan may differ slightly during implementation to improve visibility and effectiveness.
This material is the intellectual property of Chevron Traffic Management and is protected by the laws of Australia - Copyright 2013.

CHEVRON
TRAFFIC
MANAGEMENT