
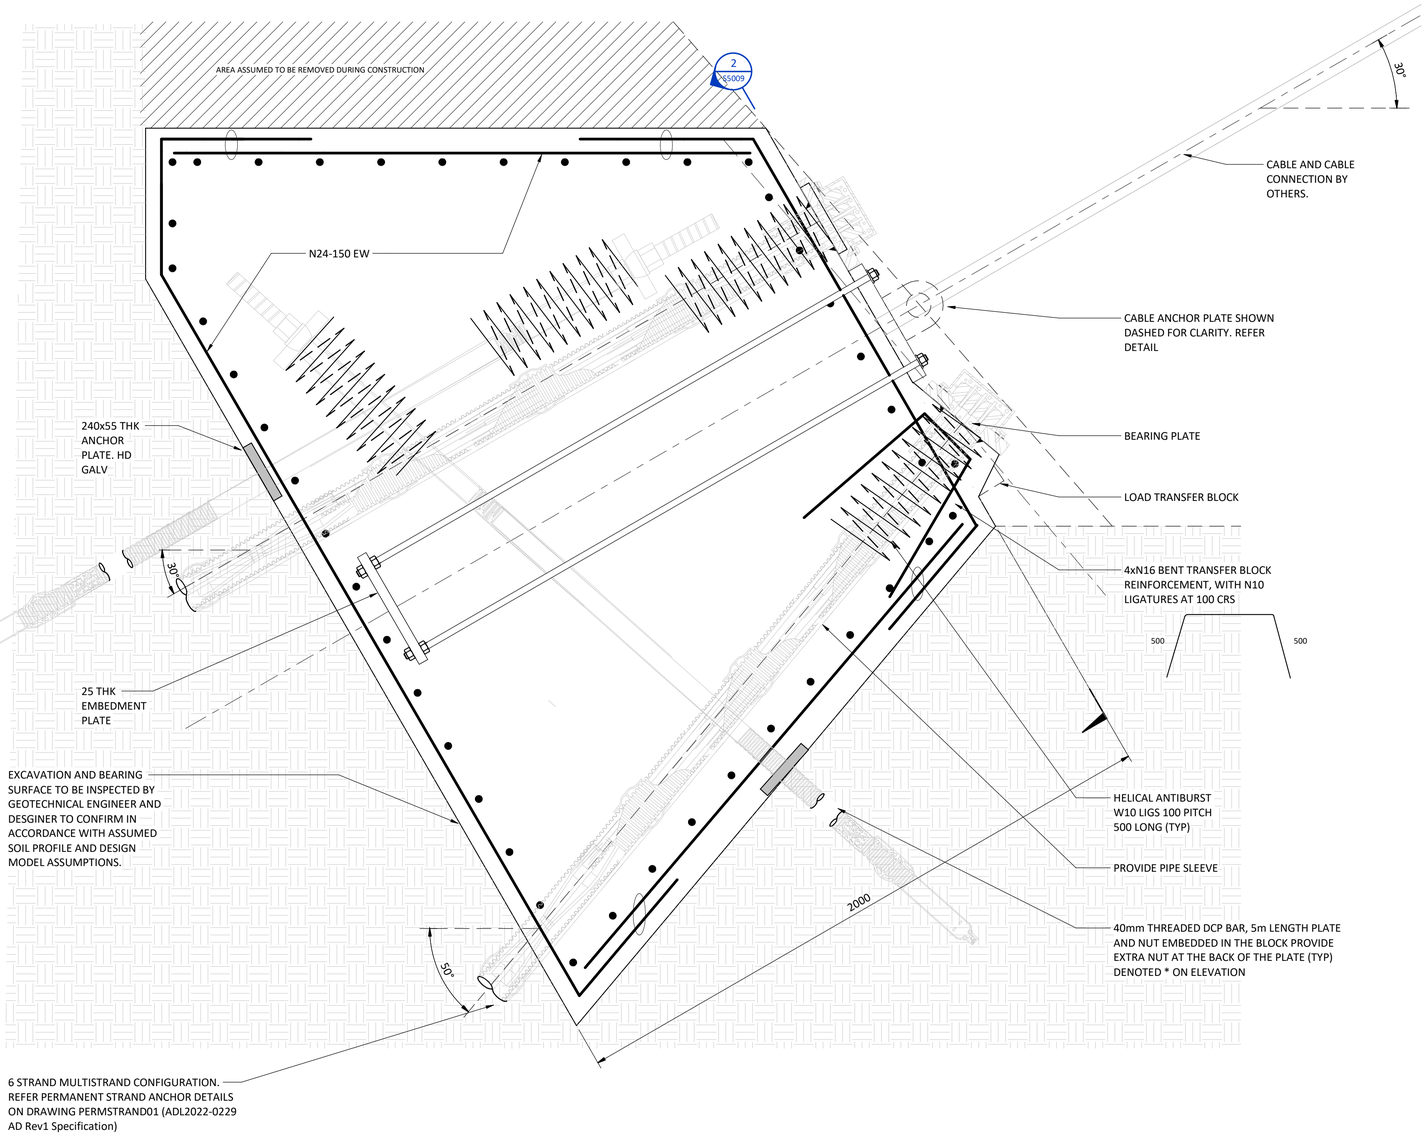


TYPICAL ANCHOR BLOCK DETAIL (TYPE A2)

SCALE: 1 : 10

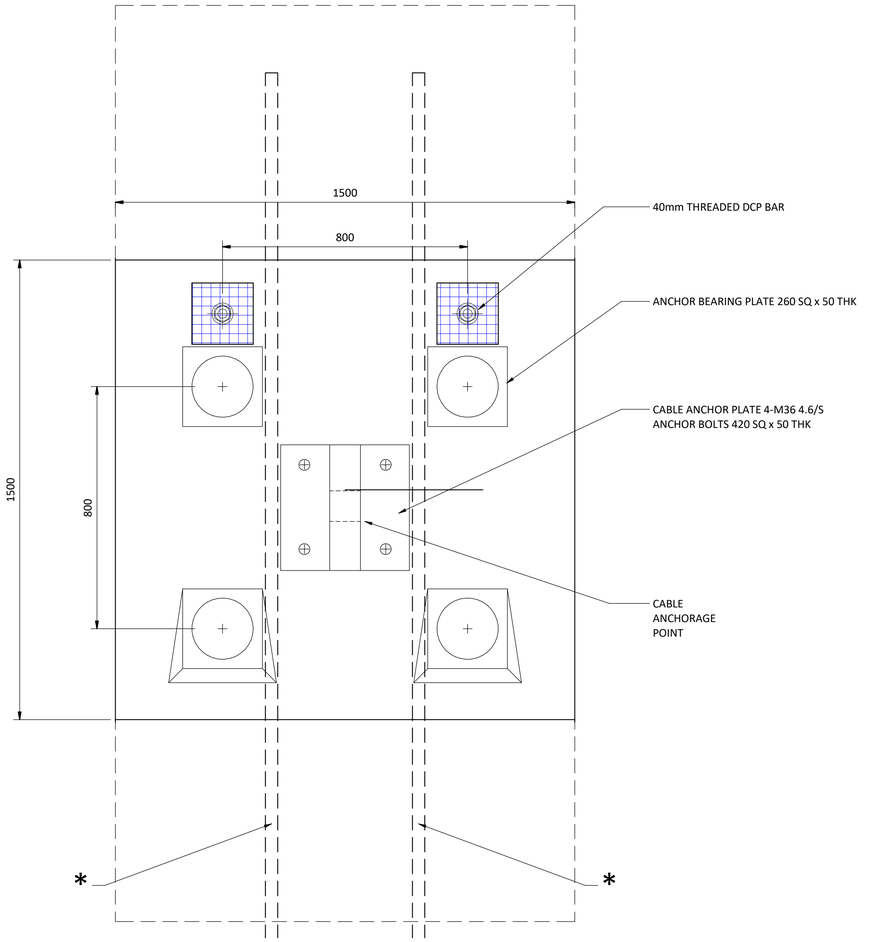

ELEVATION 4 - (TYPE A2)

SCALE: 1 : 10

NOTE:
1. FOR GENERAL NOTES REFER TO DRAWING J0439-STR-DRG-S1010
2. ALL STRUCTURAL DRAWINGS ARE TO BE READ IN CONJUNCTION OTHER CONSULTANTS DRAWINGS AND SPECIFICATIONS.

IFC

CLIENT:	REV:	DATE:	DESCRIPTION:	APR'D:	TITLE:	NAME:
ASPECT Studios					DRAFTER	ESA
					DRAFTING CHECK	TM
					DESIGNER	JB
					DESIGN CHECK	JA/CMW
					PROJECT MANAGER	JA
PRINT IN COLOUR	C1	31/08/2022	ISSUED FOR CONSTRUCTION	JA	PROJECT DIRECTOR	JA

MARION COASTAL WALKWAY UPGRADE
CELL 5 AND 6
HALLETT COVE, SA 5158
KURNABINNA GULLY - FOOTING DETAILS - SHEET 2

INNOVIS Agile Outcomes

SCALE:	DATE:	PHASE:	SHT SIZE:
1 : 10	31/08/2022	IFC	A1

DRAWING NUMBER: J0439-STR-DRG-S5009
REVISION: C1

©2021, INNOVIS PTY LTD reserves all rights to these drawings, designs and/or any other data contained herein. No part of the said drawings, designs and/or other data may be reproduced, modified, transmitted or used in any form or by any means for any purpose without the prior written consent of INNOVIS PTY LTD other than the sole purpose for which such drawings, designs and/or other data are provided to licensed users on such terms as INNOVIS PTY LTD may prescribe.

PRINT DATE: 31/08/2022 7:19:17 PM

FILE LOCATION: C:\Users\chad.shepherd\Documents\J0439-STR-MOD_Coastal Walking Trail Bridge Setout_R21_chad.shepherdC553Q.rvt

10mm AT A1
0 10 20 30 40 50 60 70 80 90 100