SOUTH AUSTRALIAN
AQUATIC AND LEISURE CENTRE

GP PLUS

CENTRELINK

Marion
Cultural
Centre

DRAFT

Note: Density does not reflect COVID 19 restrictions

Larger events will required approvals from ORSR and Minister for Recreation and Sport

SCALE 1:500@A3

PERMANENT STAGE
(DECK USED FOR SEATING WHEN NOT IN USE, PROVISION OF POWER)

TEMPORARY STAGE
(PROVISION OF POWER)
Subject to ORSR- Minister for Sport and Recreation approvals

RETENTION OF ACCESS

OPPORTUNITY FOR NEW ACCESS

SMALL EVENT
APPROX. 1100m2
APPROX. 2200 PEOPLE

- DOESN'T REQUIRE ROAD CLOSURE (LOCALISED TRAFFIC MANAGEMENT)
-CLOSE PROXIMITY TO MCC FOR INTERNAL SERVICES
-STAGING ACCESS FOR DELIVERY
-VIEWS OF STAGE NOT IMPACTED BY BY SUN

MEDIUM EVENT
APPROX. 1800m2
APPROX. 3600 PEOPLE

- DOESN'T REQUIRE ROAD CLOSURE (LOCALISED TRAFFIC MANAGEMENT)
-CLOSE PROXIMITY TO MCC FOR INTERNAL SERVICES
-STAGING ACCESS FOR DELIVERY
-VIEWS OF STAGE NOT IMPACTED BY BY SUN

LARGE EVENT
APPROX. 3400m2
APPROX. 7000 PEOPLE

- INTEGRATION WITH AQUATIC CENTRE
-ROAD CLOSURE FOR EVENT
-OPPORTUNITY FOR MAIN STAGE AND SMALL STAGE FLEXIBILITY OF OFFERING
-MAINTAIN PEDESTRIAN ACCESS TO BUILDINGS


MARION CULTURAL CENTRE PLAZA

EVENTS PLANNING

SK12

CITY OF MARION

SOUTH AUSTRALIAN
AQUATIC AND LEISURE CENTRE

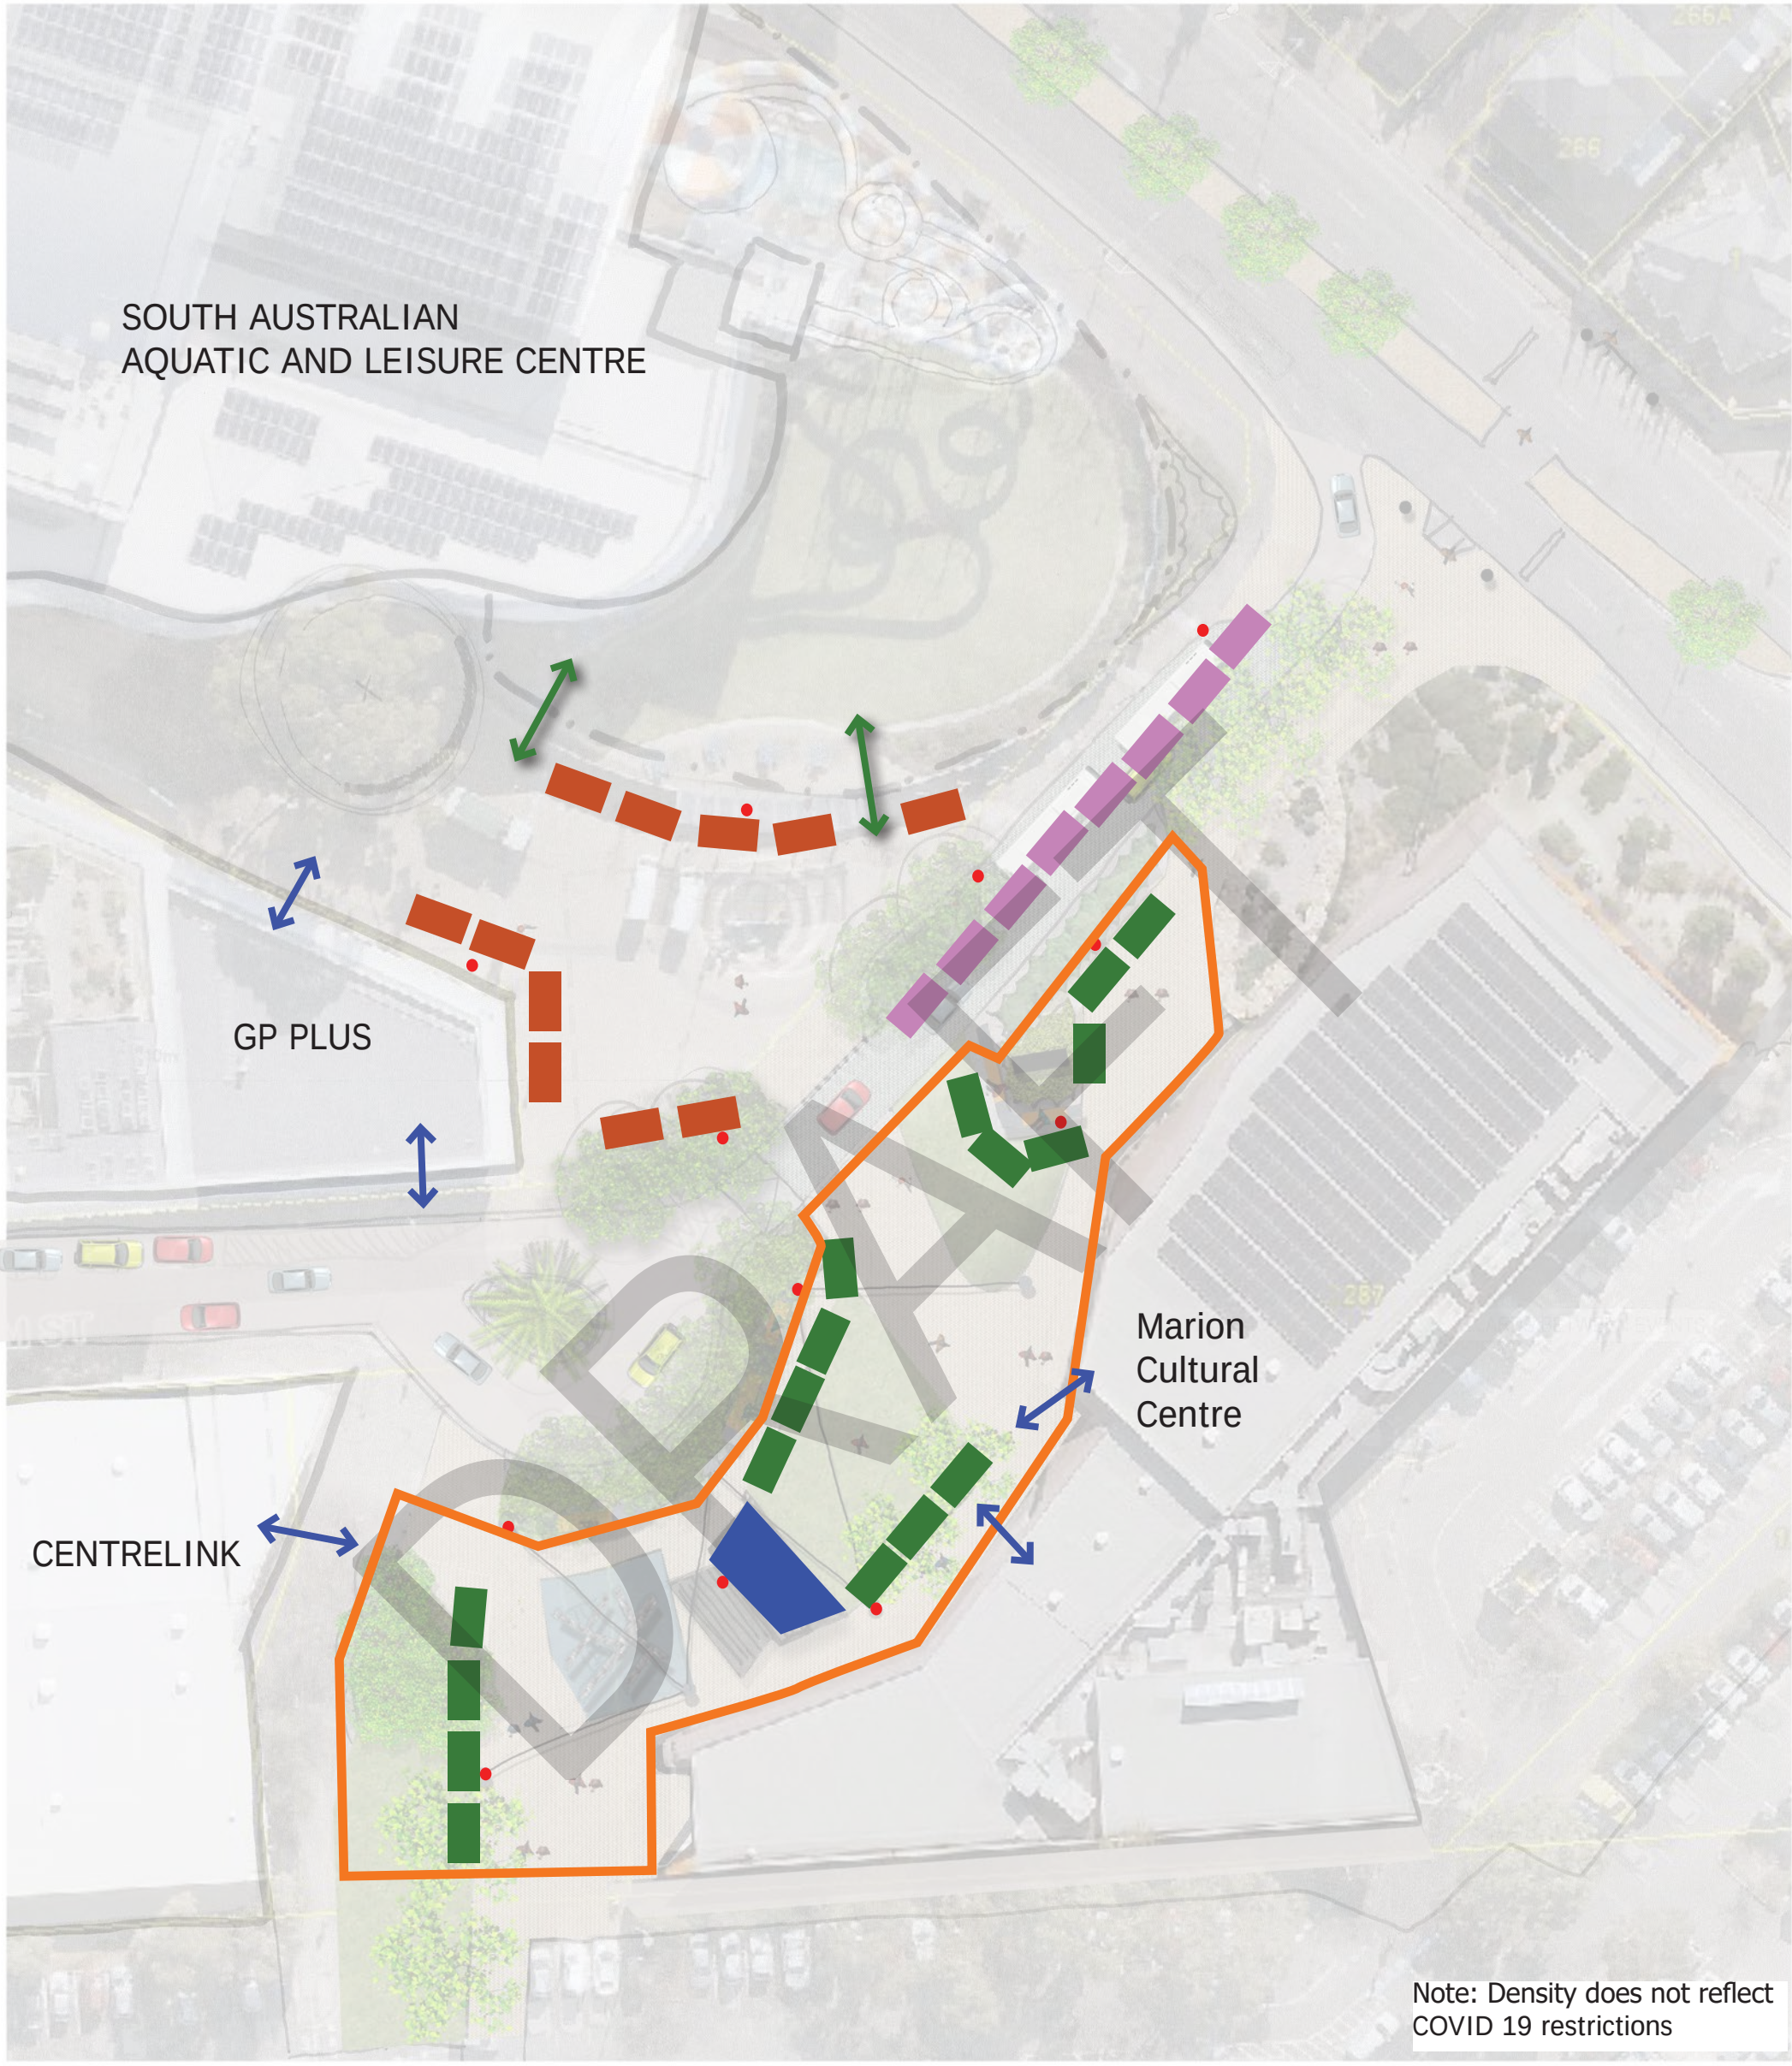

SCALE 1:500@A3

PERMANENT STAGE
(DECK USED FOR SEATING WHEN NOT IN USE, PROVISION OF POWER)

SMALL/MEDIUM EVENT

RETENTION OF ACCESS

OPPORTUNITY FOR NEW ACCESS

MARKET STALLS- 3x3m
INDICATIVE LOCATIONS
(PROVISION OF POWER) ●

MARKET STALLS- 3x3m
INDICATIVE LOCATIONS
(PROVISION OF POWER) ●
REQUIRES TEMPORARY ROAD CLOSURE

MARKET STALLS- 3x3m
INDICATIVE LOCATIONS SUBJECT TO OFFICE FOR RECREATION SPORT AND RACING
(PROVISION OF POWER) ●
REQUIRES TEMPORARY ROAD CLOSURE

MARION CULTURAL CENTRE PLAZA

EVENTS PLANNING - MARKETS

SK13

CITY OF MARION