

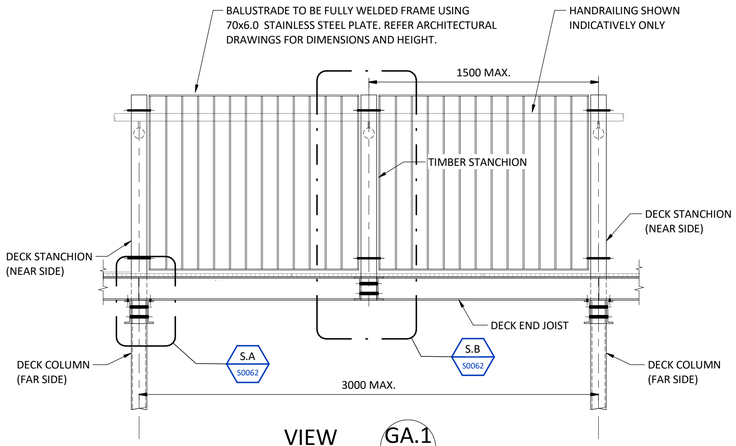



VIEW GA.1
SCALE N.T.S. S0061

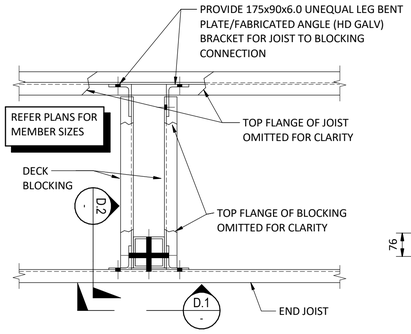

DETAIL P.A
SCALE N.T.S. S0061

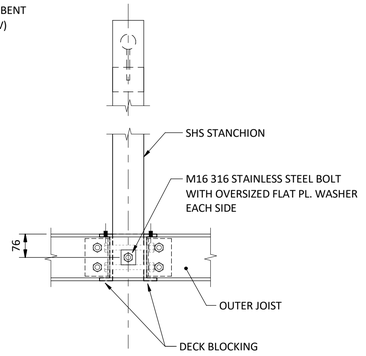


VIEW D.1
SCALE N.T.S. -

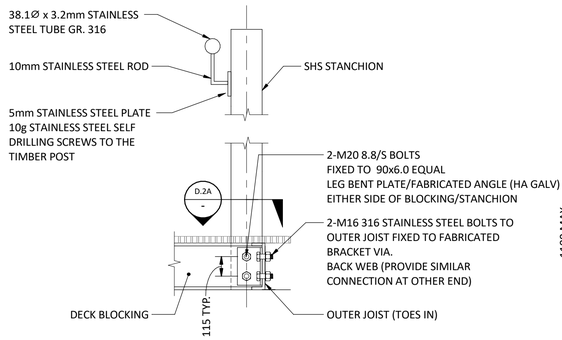


TYPICAL DECK BLOCKING TO STANCHION DETAIL


SECTION D.2
SCALE N.T.S. -

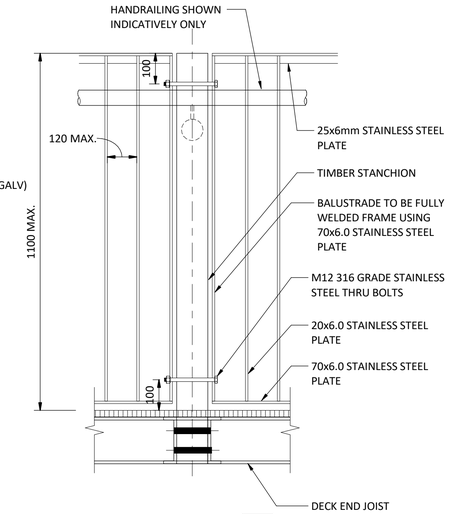


DETAIL S.B
SCALE N.T.S. S0062

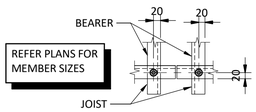


DETAIL P.B
SCALE N.T.S. -

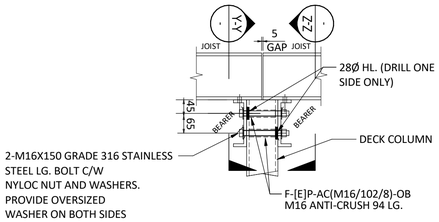


DETAIL S.A
SCALE N.T.S. -

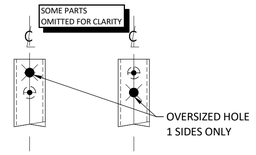

VIEW Y-Y VIEW Z-Z

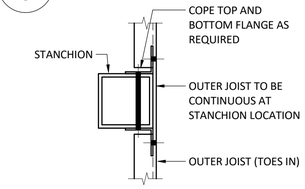


SECTION D.2A
SCALE N.T.S. -

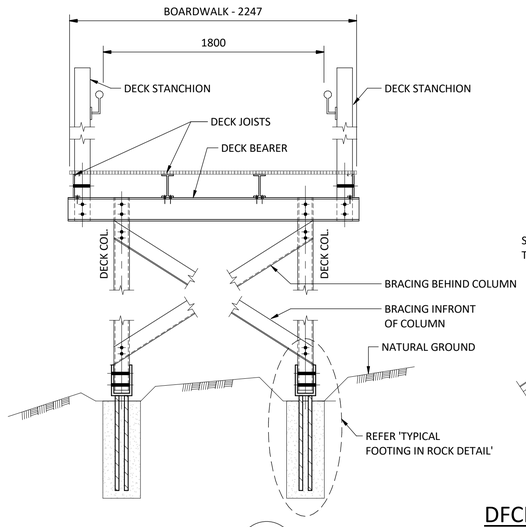


SECTION GA.2
SCALE N.T.S. S0061


- REFER PLANS FOR MEMBER SIZES
- REFER ARCHITECTURAL DRAWINGS FOR DIMENSIONAL SETOUT.

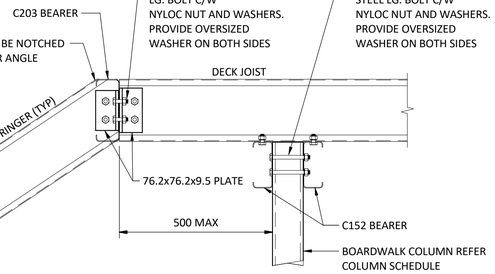


DFCK OVERHANG AND STAIR STRINGER CONNECTION DETAIL
SCALE: 1 : 10

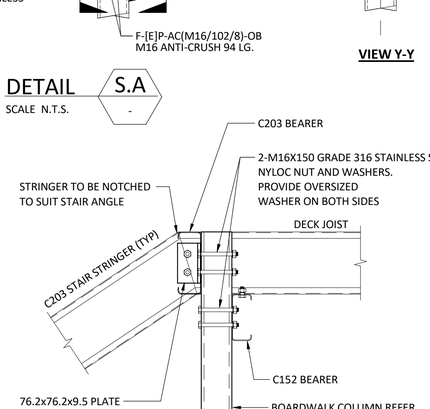

STAIR STRINGER CONNECTION DETAIL
SCALE: 1 : 10

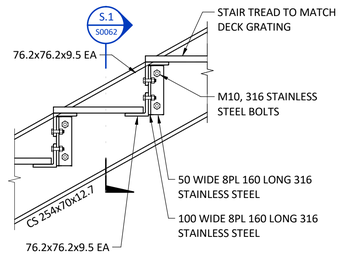


TYPICAL BOARDWALK STAIR TREAD DETAIL
SCALE: N.T.S.

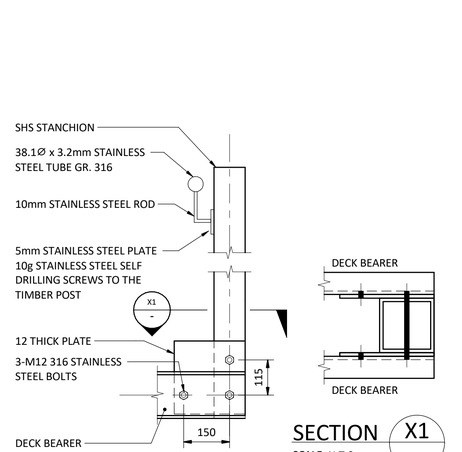


NOTE: DECK NOT SHOWN FOR CLARITY

SECTION X1
SCALE N.T.S. -

TYPICAL BEARER TO STANCHION DETAIL
SCALE: N.T.S

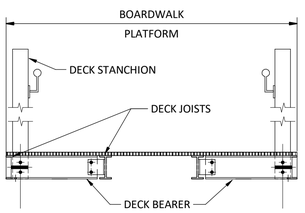


SECTION GA.3
SCALE N.T.S. S0061

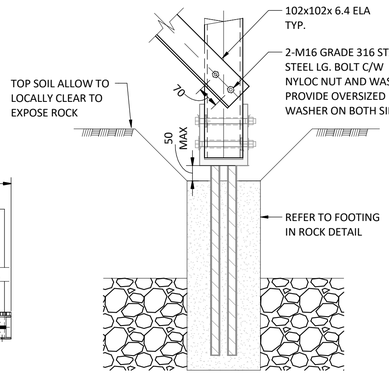


NOTE:
- TOP CONNECTION SIMILAR

TYPICAL BRACING DETAIL
SCALE: N.T.S.

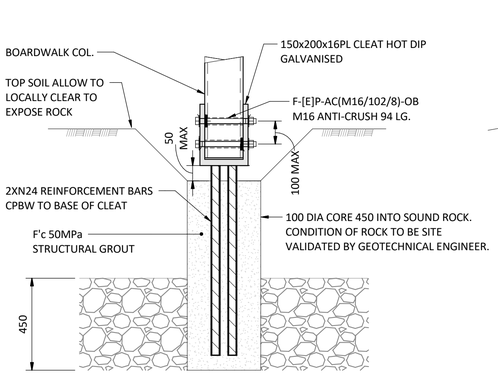


NOTE:
- THE CLEAT PLATE AND REINFORCEMENT BAR ARE FULLY WELDED AND HOT DIP GALVANISED ITEM
- ALL EXPOSED CONCRETE COLOUR TO BE DETERMINED BY LANDSCAPE ARCHITECTS

TYPICAL FOOTING IN ROCK DETAIL
SCALE: N.T.S.

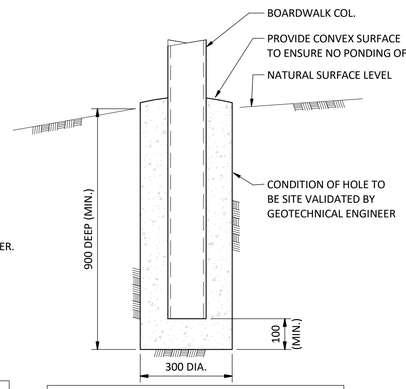


NOTE:
- ALL EXPOSED CONCRETE COLOUR TO BE DETERMINED BY LANDSCAPE ARCHITECTS

TYPICAL FOOTING IN SOIL DETAIL
SCALE: N.T.S.

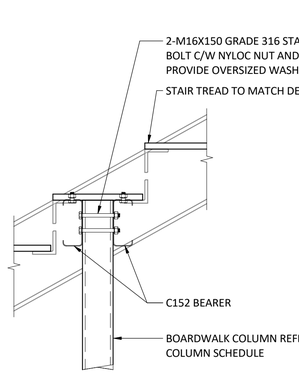

NOTE: TREAD CONNECTION DETAILS NOT SHOWN FOR CLARITY

TYPICAL BOARDWALK COLUMN TO TREAD DETAIL
SCALE: 1 : 10

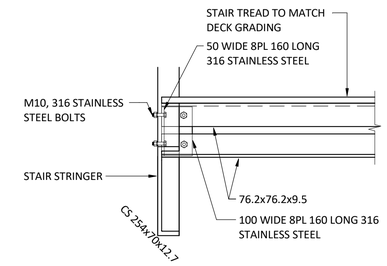

SECTION S.1
SCALE: 1 : 10 S0062

NOTE:
1. FOR GENERAL NOTES REFER TO DRAWING J0439-STR-DRG-S0005
2. ALL DIMENSIONS TO BE CONFIRMED PRIOR TO FABRICATION.
3. ALL STRUCTURAL DRAWINGS ARE TO BE READ IN CONJUNCTION WITH ARCHITECTURAL, SERVICES AND OTHER CONSULTANTS DRAWINGS.

IFC

CLIENT:	REV:	DATE:	DESCRIPTION:	IVR:	APR'D:	TITLE:	NAME:
ASPECT Studios™						DRAFTER	ESA
						DRAFTING CHECK	TM
						DESIGNER	AV
						DESIGN CHECK	JA
	C1	06/07/2022	ISSUED FOR CONSTRUCTION		JA	PROJECT MANAGER	JA

MARION COASTAL WALKWAY UPGRADE
CELL 5 AND 6
HALLETT COVE, SA 5158
BOARDWALK TYPICAL SECTIONS AND DETAILS

INNOVIS CONSULTING

SCALE:	DATE:	PHASE:	SHT SIZE:
N.T.S.	06/07/2022	IFC	A1

DRAWING NUMBER: J0439- STR- DRG- S0062 REVISION: C1

©2020, INNOVIS PTY LTD reserves all rights to these drawings, designs and/or any other data contained herein. No part of the said drawings, designs and/or other data may be reproduced, modified, transmitted or used in any form or by any means for any purpose without the prior written consent of INNOVIS PTY LTD other than the sole purpose for which such drawings, designs and/or other data are provided to licensed users on such terms as INNOVIS PTY LTD may prescribe.

PRINT DATE: 6/07/2022 11:58:00 AM

FILE LOCATION: C:\Users\sam.aryanpour\Documents\J0439-STR-MOD-500 Coastal Walking Trail-210309_sam.aryanpour.rvt

10mm AT A1: 0 10 20 30 40 50 60 70 80 90 100