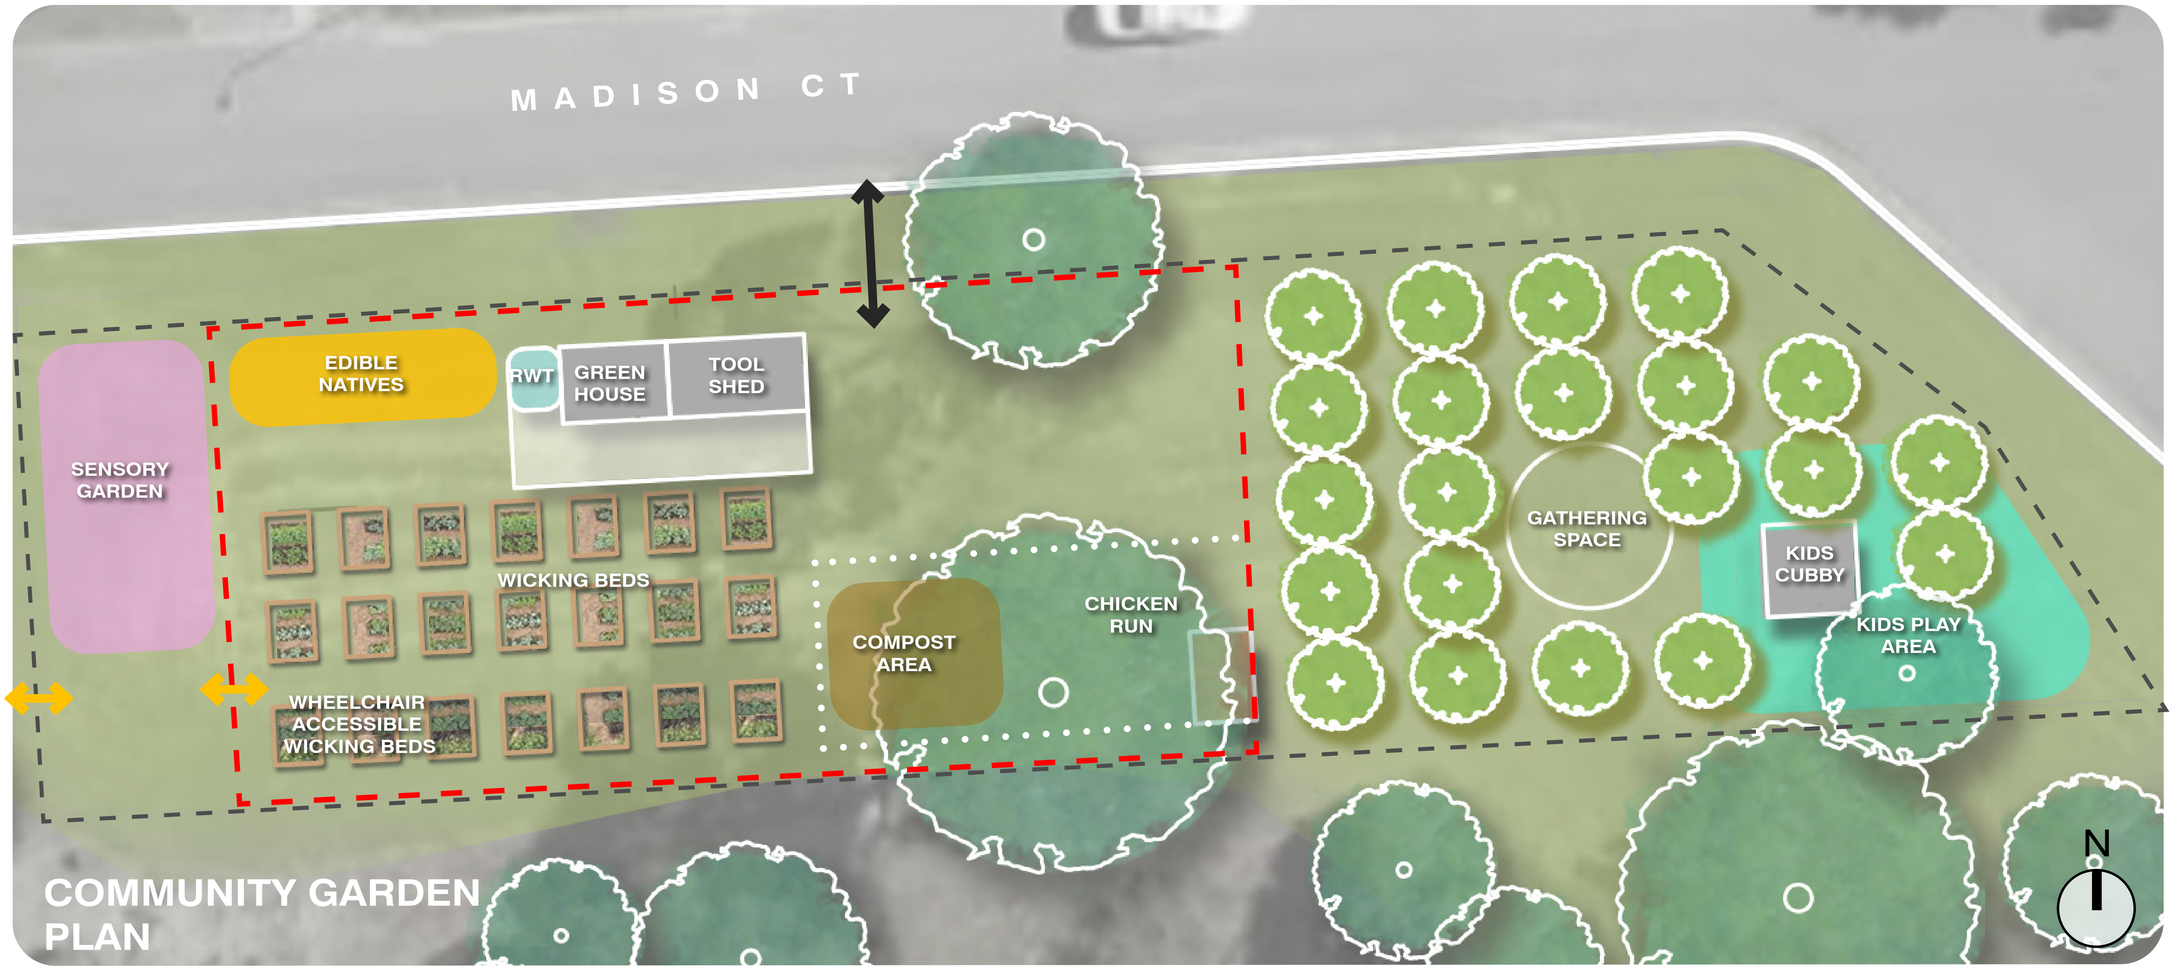


Legend

- STAGE 1 EXTENT
  Install new 1.8m high boundary fence. Potential to espalier fruit along fence line.
- STAGE 2 EXTENT
  Potential new 1.8m high boundary fence (potential to remove or extend Stage 1 fence)
- Pedestrian gate access
- Service access
- Existing trees
- Orchard
- Indicative buildings
- Indicative pergola
- Chicken coop fence
- Chicken coop
- Rain water tank (RWT)

0m 2m 4m 6m 8m 10m



Location Plan

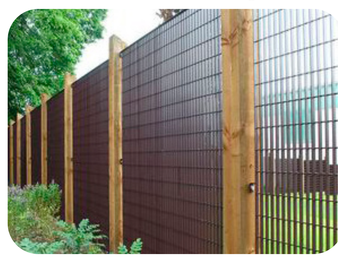

Wicking beds


Wheelchair accessible wicking beds


Composting area


Kids cubby


Sensory garden


Boundary fence


Orchard


Chicken run

Plans are for illustrative purposes only. Council and the Cove Community Garden Group retains the right to modify the design in consideration of unknown site conditions, cost management and internal approvals.

The concept is a long term vision for the Cove Community Garden Group. The project is not currently funded by Council and is subject to funding/ grants becomming available.

COVE COMMUNITY GARDEN ▸ DRAFT CONCEPT

@CityofMarion @CityofMarion City of Marion

CITY OF MARION