
Shared path ramp

100m Long x 2m Wide Shared Path
Connecting Pemberton Street to Boyle Street

Upgraded lights

Separated entry and exit point

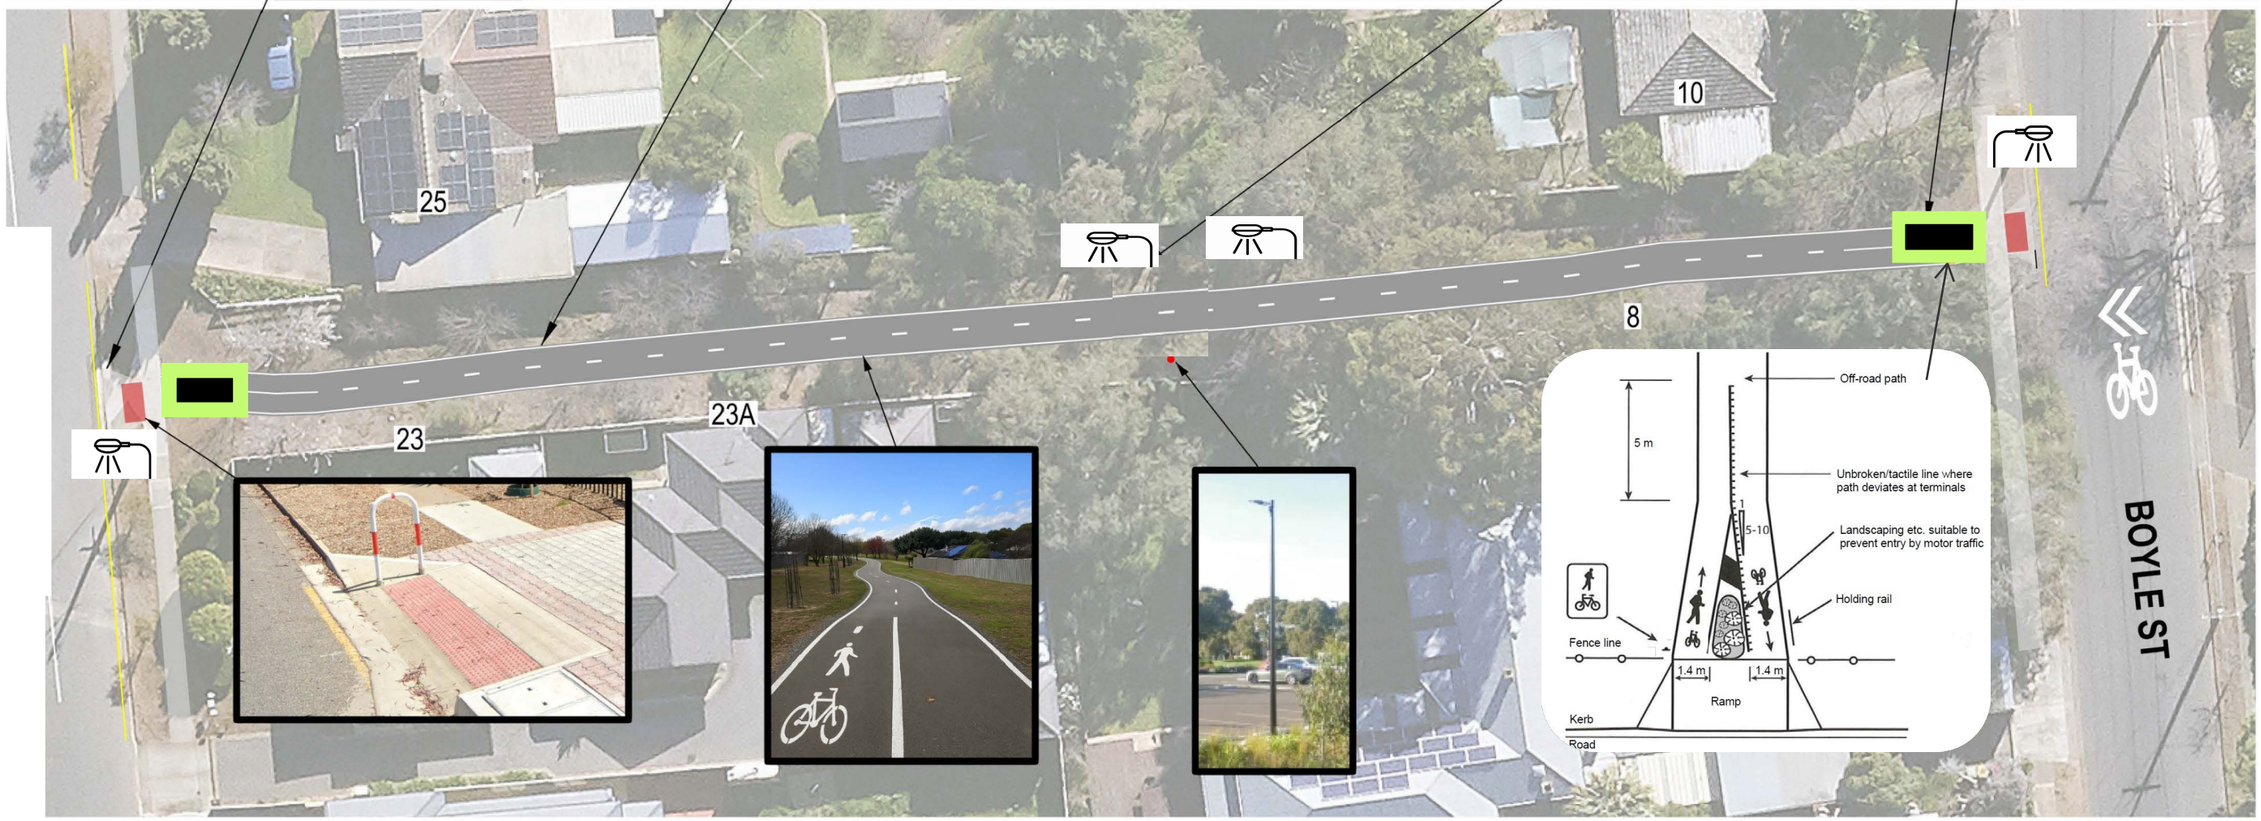

GEOMETRIC LAYOUT VIEW
NOT TO SCALE

Length of the Path	100 m
Width of the Path	2 m

LEGEND	
T6 - Tactile Paving	
Asphalt Surface	
Separated entry	
No stopping line marking	
Existing Foothpath	
Lighting	

CITY OF MARION

THE CORPORATION OF THE CITY OF MARION

Boyle Street to Trott Grove via Pemberton St

Final Design of Shared Path