



TYPICAL WALKWAY CROSS SECTION, TYPE D CH 395 to 455

SCALE: 1 : 20

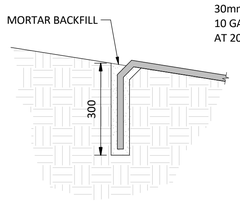


UPSTREAM ANCHOR TRENCH

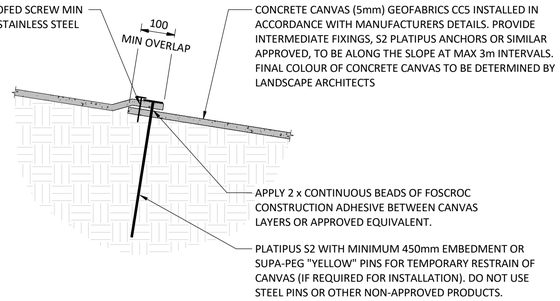

CONCRETE CANVAS DETAIL

SCALE: N.T.S.

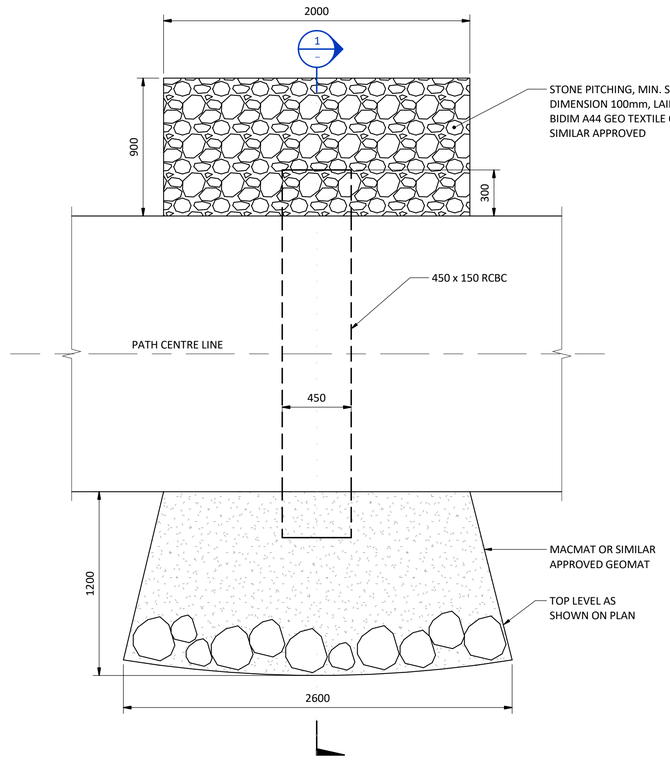


ROCK PITCHING & ROCK CHECK DAM DETAIL AT POINTS A TO G


SCALE: 1 : 20

TYPICAL WALKWAY CROSS SECTION - TYPE E

SCALE: 1 : 20

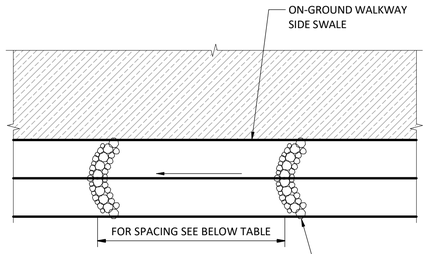


PLAN VIEW

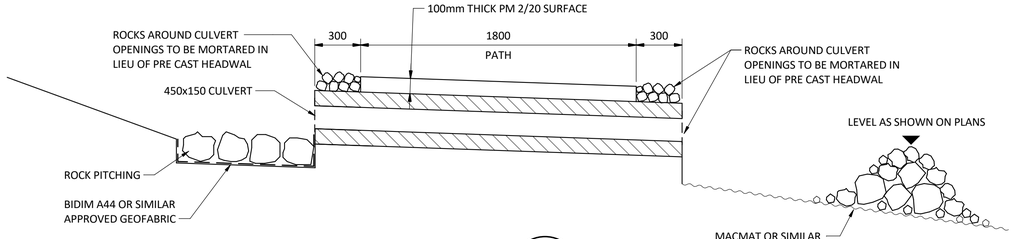


SECTION 1 / –

SCALE: 1 : 20

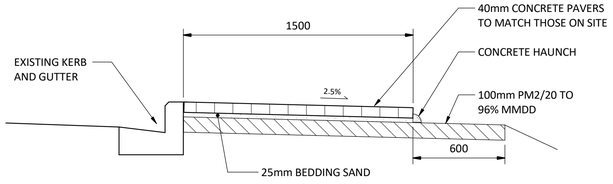

FOOTPATH CROSS SECTION - TYPE F

SCALE: 1 : 20

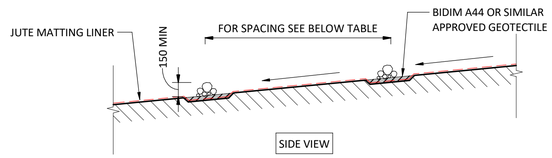


SIDE VIEW

ROCK CHECK DAMN SPACING

LONGITUDINAL GRADE	MIN SPACING
0.0% TO 1.5%	N/A
1.5% TO 3.0%	20m
3.0% TO 5.0%	10m
GREATER THAN 5.0%	5m

ROCK CHECK DAM DETAIL

SCALE: 1 : 20

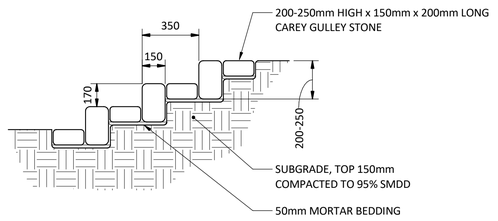

STEP DETAIL FOR ON-GROUND PATH

SCALE: N.T.S.

NOTE:

1. FOR GENERAL NOTES REFER TO DRAWING J0439-CIV-DRG-1002
2. ALL DIMENSIONS TO BE CONFIRMED PRIOR TO COMMENCEMENT OF WORKS.
3. ALL CIVIL DRAWINGS ARE TO BE READ IN CONJUNCTION WITH ARCHITECTURAL, STRUCTURAL AND OTHER CONSULTANTS DRAWINGS.

DD

CLIENT:	REV:	DATE:	DESCRIPTION:	IVR:	APR'D:	TITLE:	NAME:
ASPECT Studios™						DRAFTER	ESA
	D	08/03/2022	ISSUED FOR 100% DD		JA	DRAFTING CHECK	TM
	C	24/02/2022	ISSUED FOR 90% DD		JA	DESIGNER	JSH
	B	18/02/2022	ISSUED FOR 90% DD		JA	DESIGN CHECK	JA
	C1	06/07/2022	ISSUED FOR CONSTRUCTION		JA	PROJECT MANAGER	JSH

MARION COASTAL WALKWAY UPGRADE
CELL 5 AND 6
HALLET COVE, SA 5158
CELL 5 AND 6 CIVIL DETAILS

INNOVIS CONSULTING

SCALE:	DATE:	PHASE:	SHT SIZE:
As indicated	06/07/2022	DD	A1

DRAWING NUMBER: J0439- CIV- DRG- 1150
REVISION: C1

FILE LOCATION: C:\Users\sam.aryanpour\Documents\J0439-STR-MOD-500 Coastal Walking Trail-210309_sam.aryanpour.rvt

PRINT DATE: 6/07/2022 9:51:16 AM

©2020, INNOVIS PTY LTD reserves all rights to these drawings, designs and/or any other data contained herein. No part of the said drawings, designs and/or other data may be reproduced, modified, transmitted or used in any form or by any means for any purpose without the prior written consent of INNOVIS PTY LTD other than the sole purpose for which such drawings, designs and/or other data are provided to licensed users on such terms as INNOVIS PTY LTD may prescribe.

10mm AT A1
0 10 20 30 40 50 60 70 80 90 100