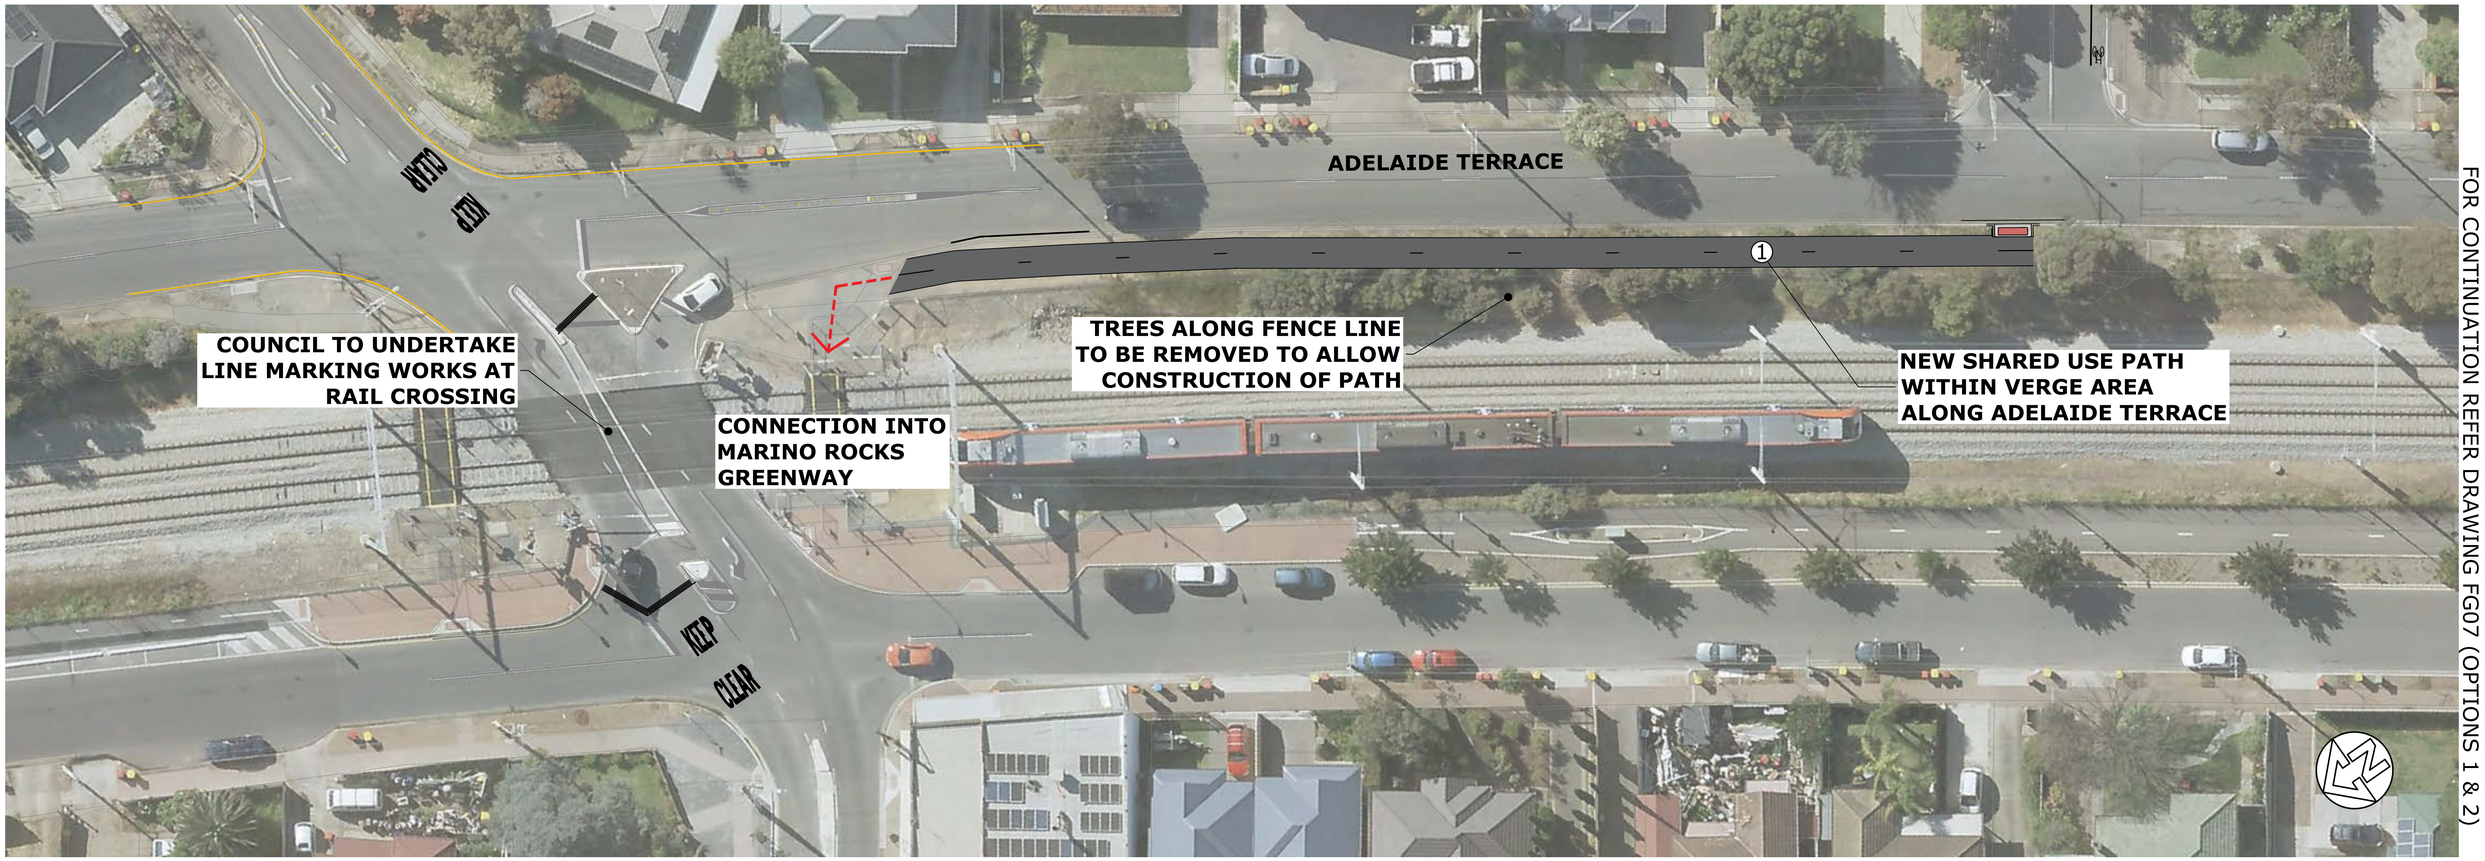



FOR CONTINUATION REFER DRAWING FG07 (OPTIONS 1 & 2)

**LEGEND**

NEW SHARED USE KERB RAMP

NEW BICYCLE PATH

NEW STOP LINE

0 2.5 5 10 15
1 : 250m (A1) - 1 : 500m (A3)



**1 - Shared Use Path and Kerb Ramp (Dryden Street, City of Unley)**

## 1 - Off-Road Shared Use Path

The Shared Use Path will benefit the community through connection to the Marino Rocks Greenway and West Street.

A shared use path will separate the buses/vehicle traffic and cyclists and provides enough width for pedestrians and cyclists to travel in both directions.

# ADELAIDE TERRACE, ASCOT PARK

FLINDERS GREENWAY CONSULTATION

FG08

CITY OF MARION