

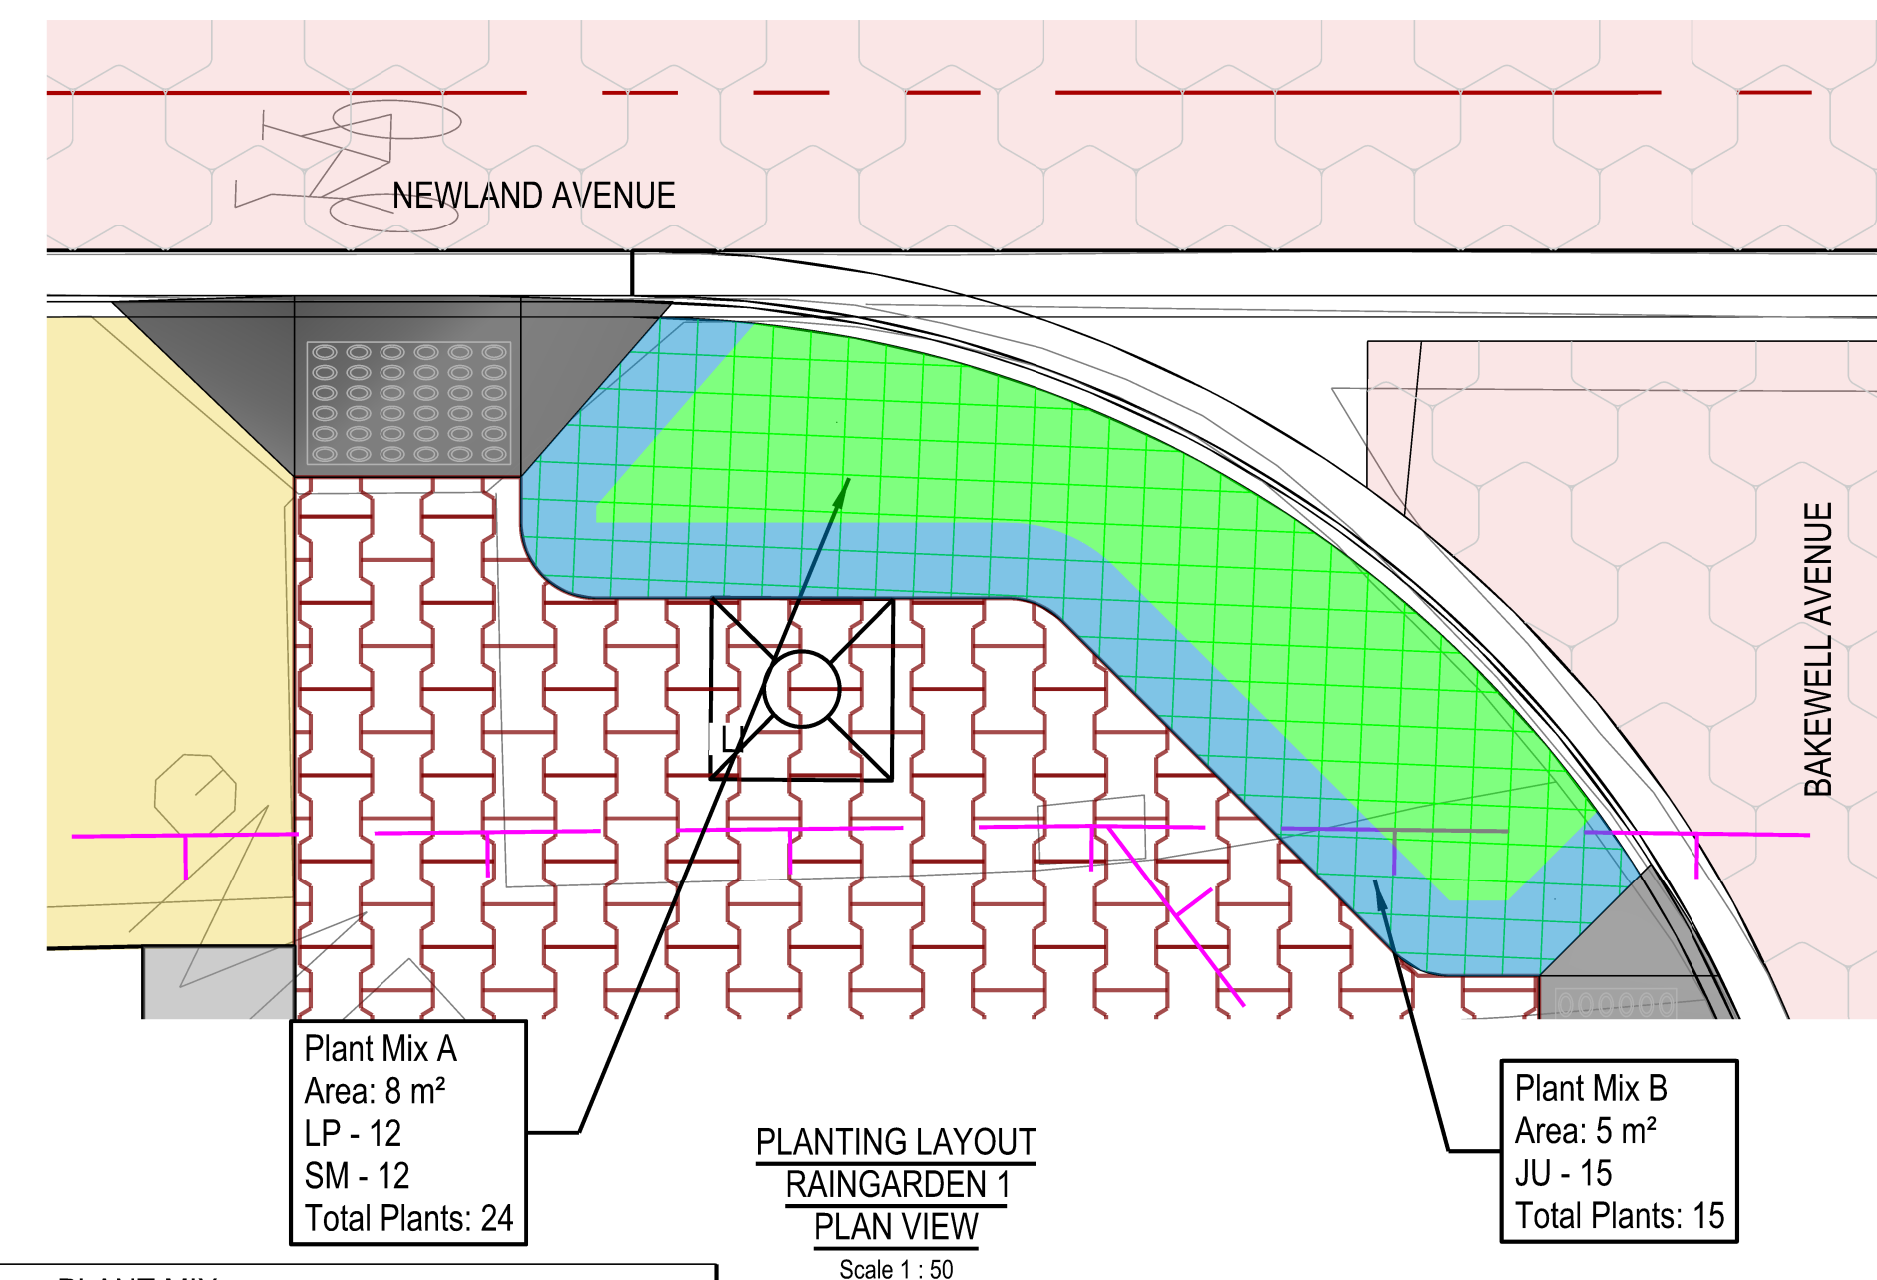
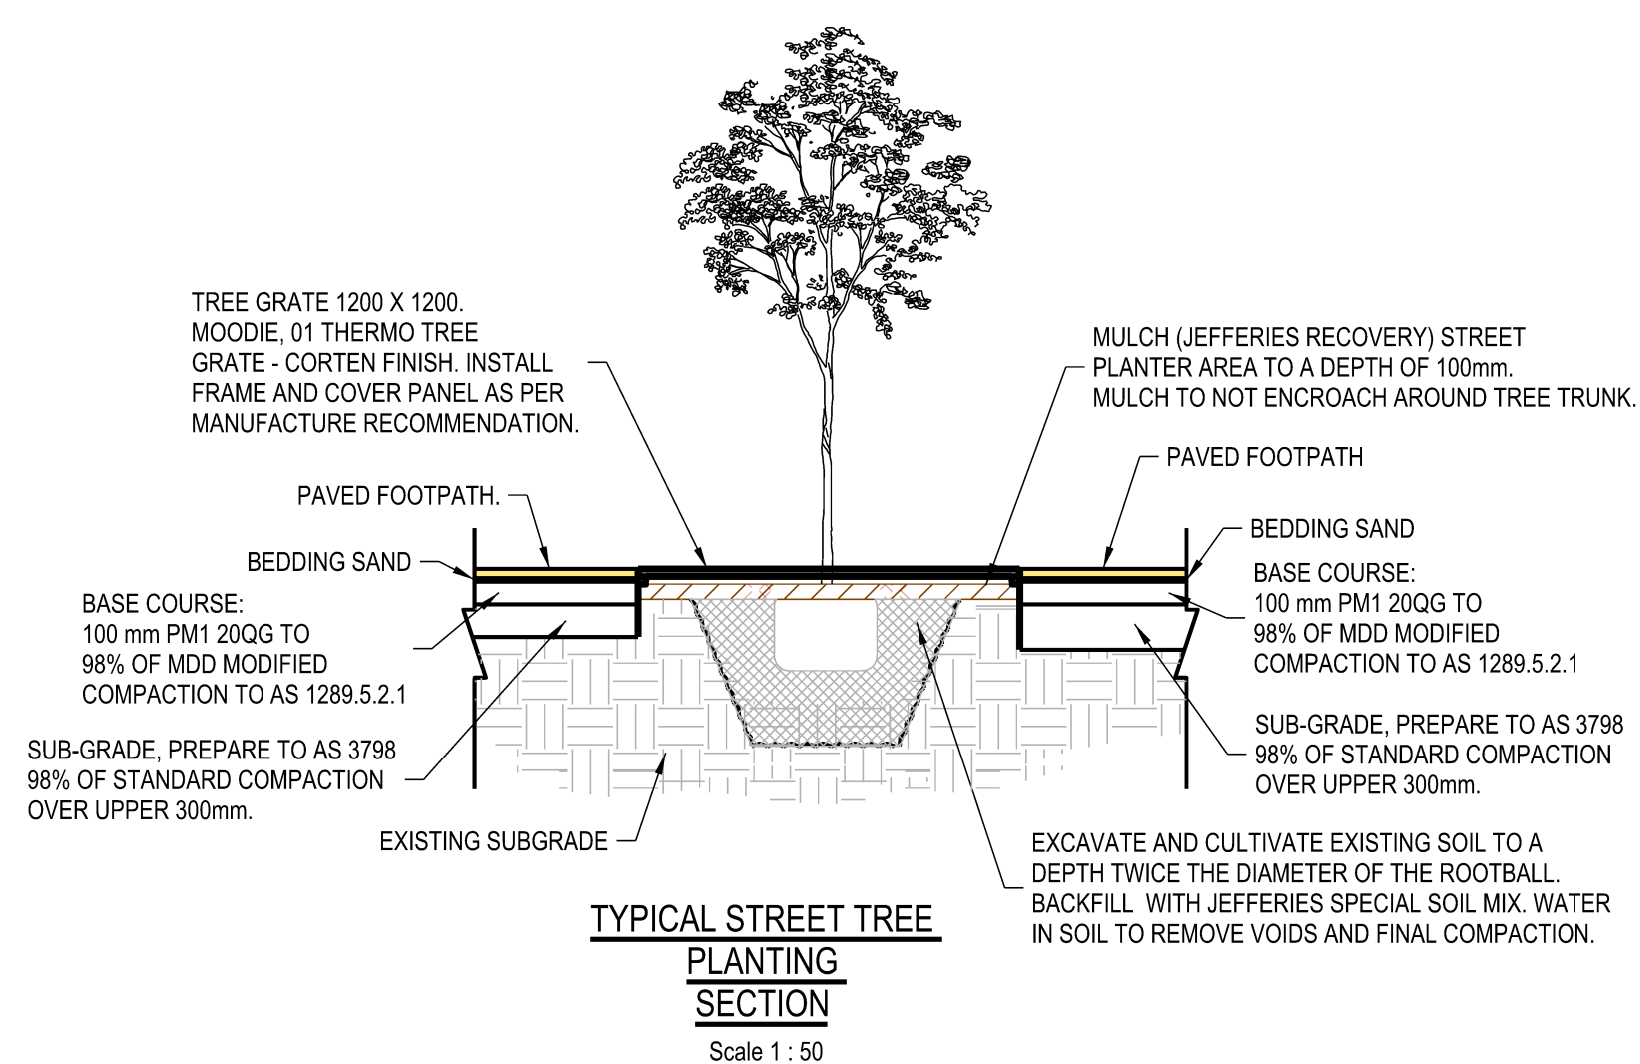


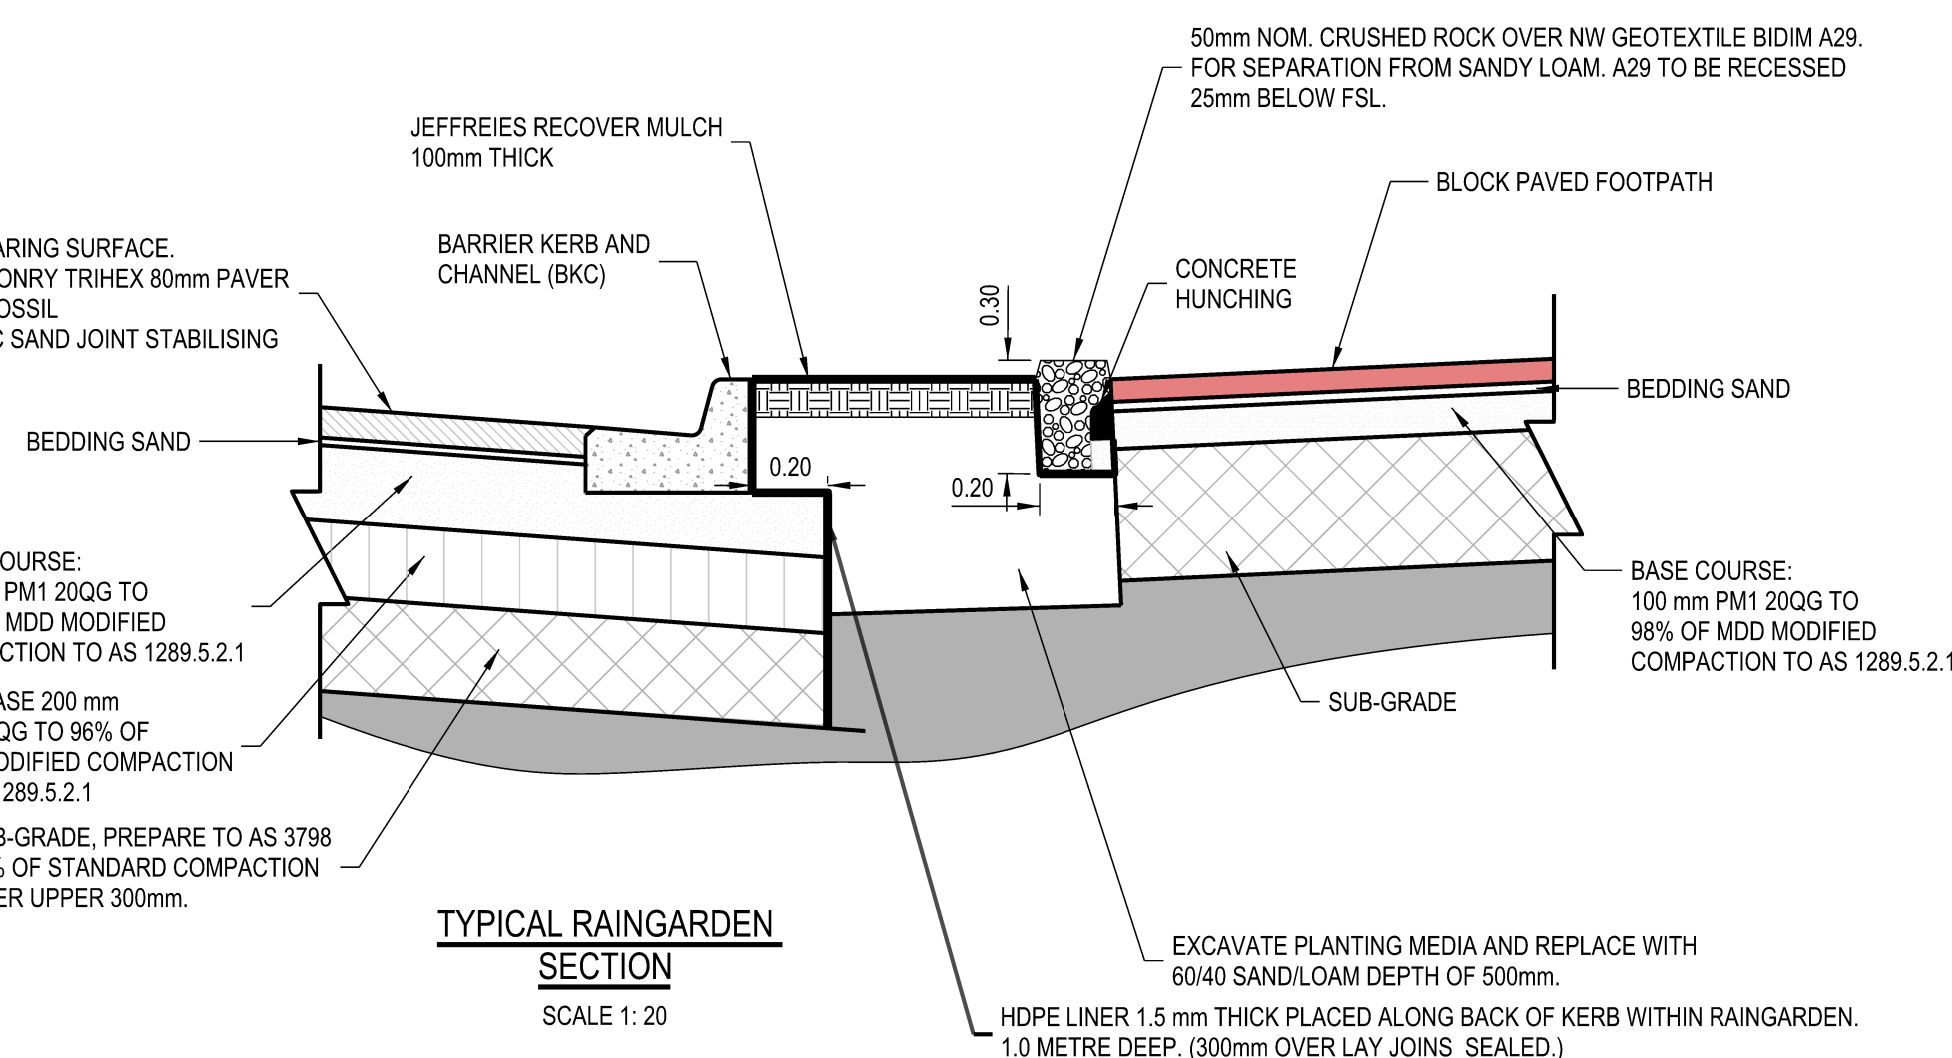

TREE SPECIES - SPACING AS SHOWN			
CODE	BOTANIC NAME	COMMON NAME	QTY
	LOPHOSTEMON CONFERTUS	QUEENSLAND BOX	1
	LAGERSTROEMIA INDICA	CRÊPE MYRTLE	7

REVISION	AMENDMENTS	APPROVED	DATE

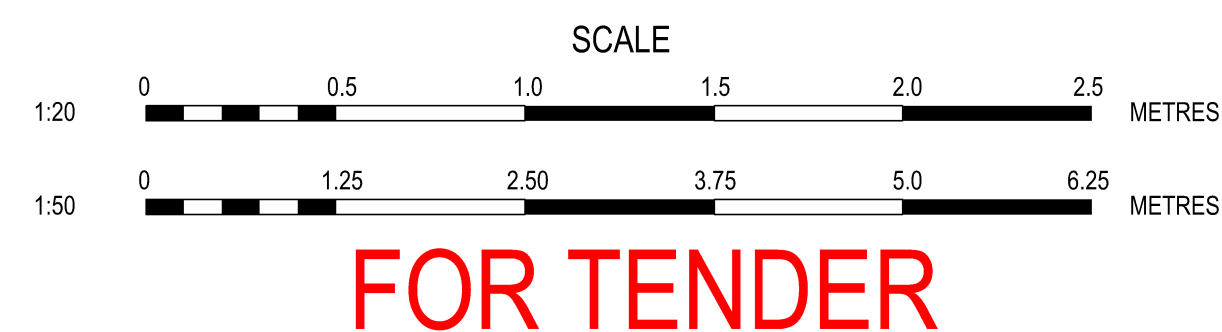

SCALE : AS SHOWN	SHEET SIZE : A1
SURVEYED : ENG SURV	SURVEY DATE : XX/XX/XXXX
DESIGNED : CNJ	DRAWN : CNJ
CHECKED : RM	CHECK DATE : JULY 2025
APPROVED :	DATE :

NEWLAND AVENUE STREETSCAPE SECTION/DETAIL LAYOUT

ELECTRONIC FILENAMES: Newland Avnue_SS_Design_Rev3.dgn	PROJECT No. 69355	SHEET No. DS01	REVISION B
--	-----------------------------	--------------------------	----------------------