




PART PLAN A
SCALE: 1:125

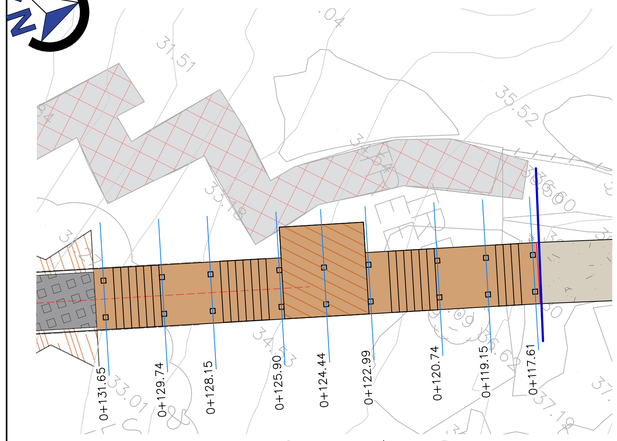


PART PLAN B
SCALE: 1:125

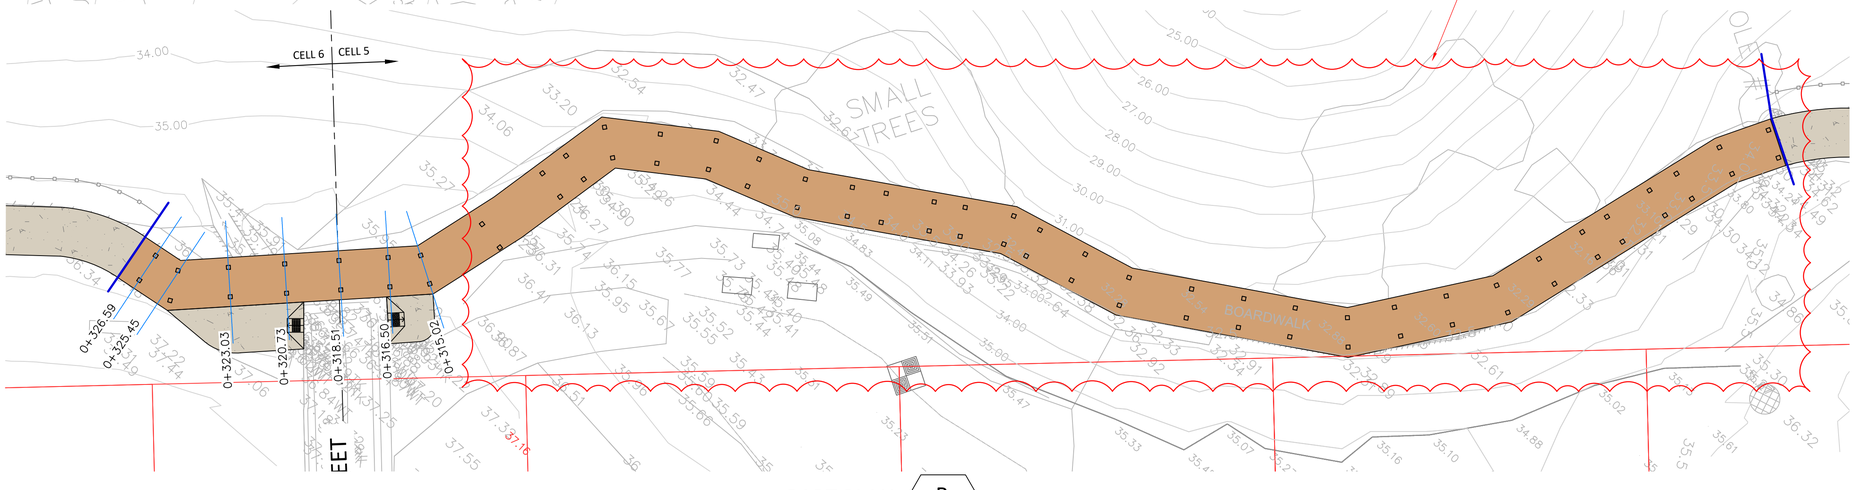

PART PLAN D
SCALE: 1:125

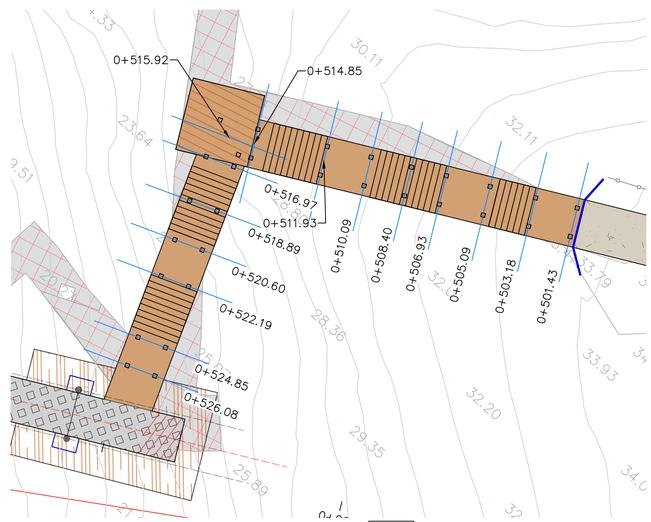

PART PLAN C
SCALE: 1:125

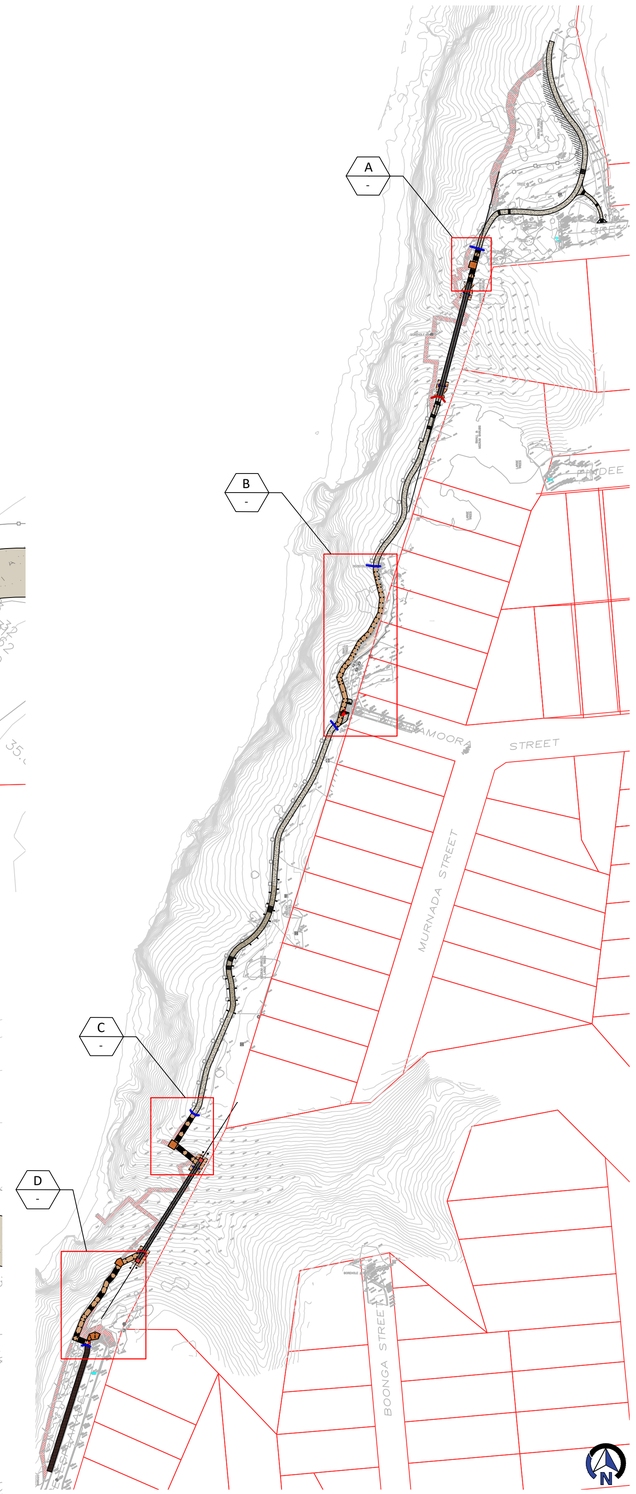

LOCATION PLAN

SCALE 1 : 125
0 5 10m

NOTE:
1. FOR GENERAL NOTES REFER TO DRAWING J0439-STR-DRG-S0001
2. ALL DIMENSIONS TO BE CONFIRMED PRIOR TO CONSTRUCTION.
3. ALL DRAWINGS ARE TO BE READ IN CONJUNCTION WITH ARCHITECTURAL, SERVICES AND OTHER CONSULTANTS DRAWINGS.
4. REFER CIVIL DRAWINGS FOR DETAILS OF ON GROUND PATH.

- BOARDWALK STRUCTURE WITH DECK GRATING — REFER SHEET S0061 FOR DETAILS
- BOARDWALK STRUCTURE WITH TIMBER DECKING — REFER SHEET S0061 FOR DETAILS
- CABLE SUSPENSION BRIDGE — REFER STRUCTURAL DRAWINGS FOR DETAILS
- ON GROUND CEMENT TREATED RUBBLE PAVEMENT — REFER SECTION E ON SHEET 1150 FOR DETAILS
- CONCRETE BLOCK PAVER — REFER SECTION F ON SHEET 1150 FOR DETAILS
- EXISTING PATH/BOARDWALK TO BE REMOVED

IFC

CLIENT:	REV:	DATE:	DESCRIPTION:	IVR:	APR'D:
ASPECT Studios™					
	C1	06/07/2022	ISSUED FOR CONSTRUCTION		JA

TITLE:	NAME:
DRAFTER	ESA
DRAFTING CHECK	TM
DESIGNER	JSH
DESIGN CHECK	JA
PROJECT MANAGER	JSH

MARION COSTAL WALKWAY UPGRADE
CELL 5 AND 6
HALLETT COVE, SA 5158
STRUCTURAL PART PLANS

INNOVIS Agile Outcomes — www.innovis.net.au

SCALE:	DATE:	PHASE:	SHT SIZE:
1:125	06/07/2022	IFC	A1

DRAWING NUMBER: J0439-STR-DRG-S0051
REVISION: C1

FILE LOCATION:

PRINT DATE:

©2020, INNOVIS PTY LTD reserves all rights to these drawings, designs and/or any other data contained herein. No part of the said drawings, designs and/or other data may be reproduced, modified, transmitted or used in any form or by any means for any purpose without the prior written consent of INNOVIS PTY LTD other than the sole purpose for which such drawings, designs and/or other data are provided to licensed users on such terms as INNOVIS PTY LTD may prescribe.