

GREY GULLY

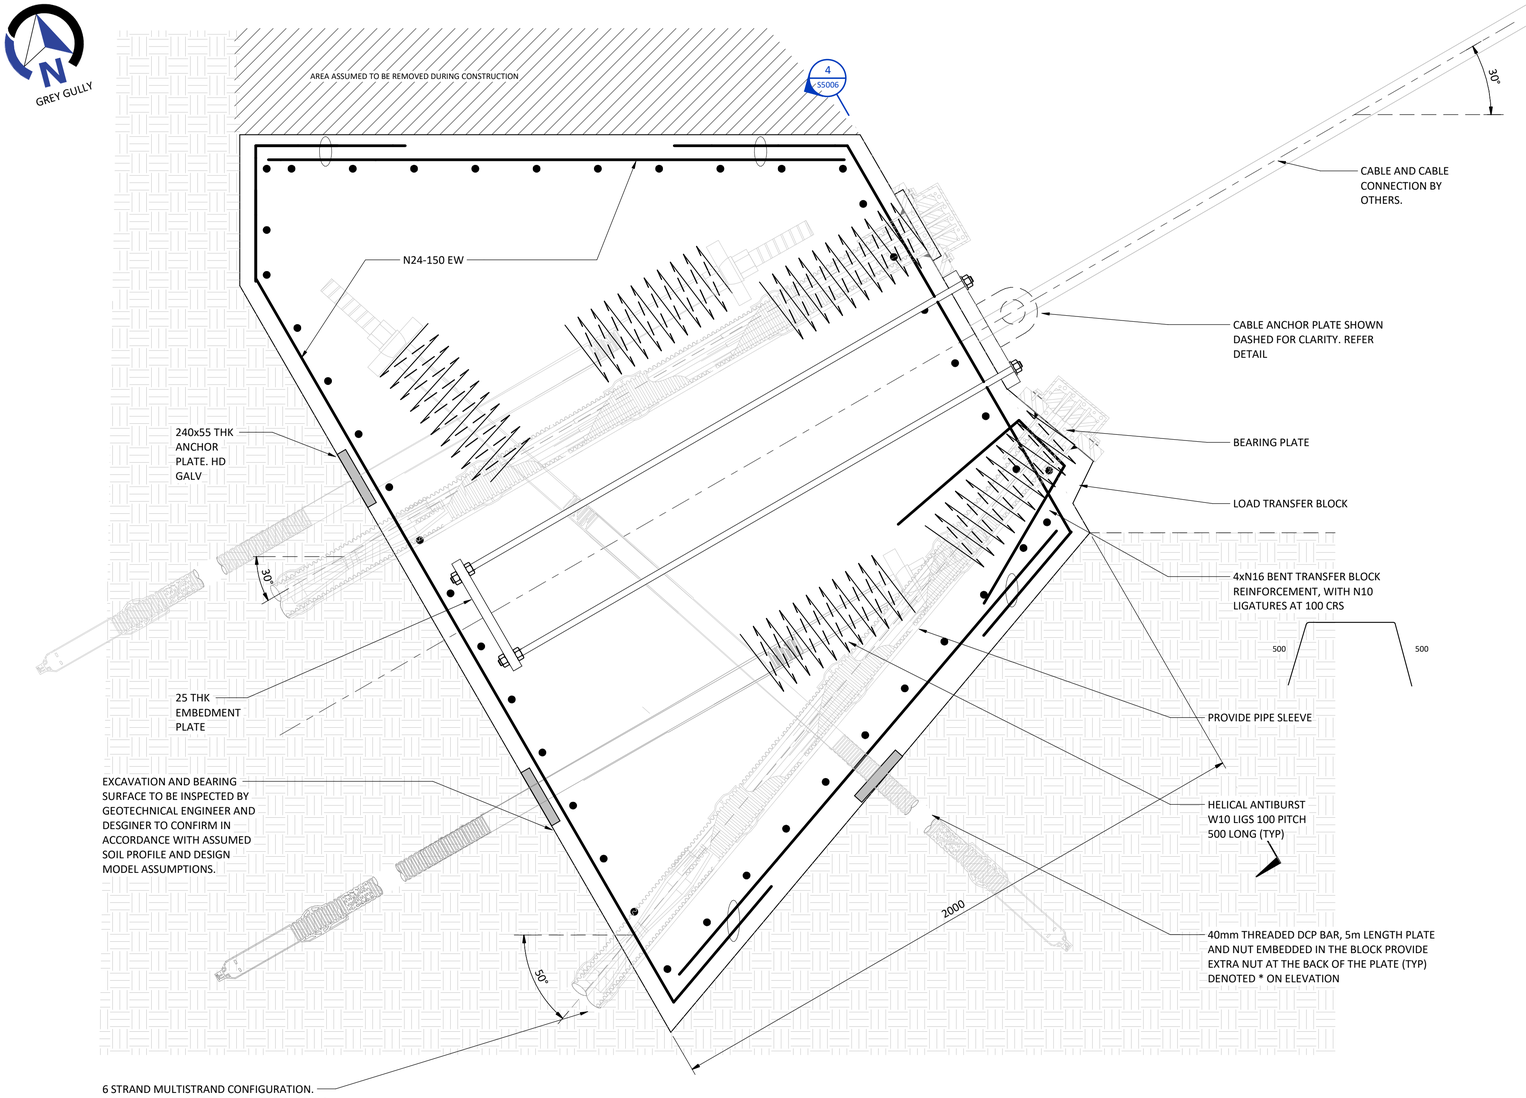

TYPICAL ANCHOR BLOCK DETAIL (TYPE A1)

SCALE: 1 : 10

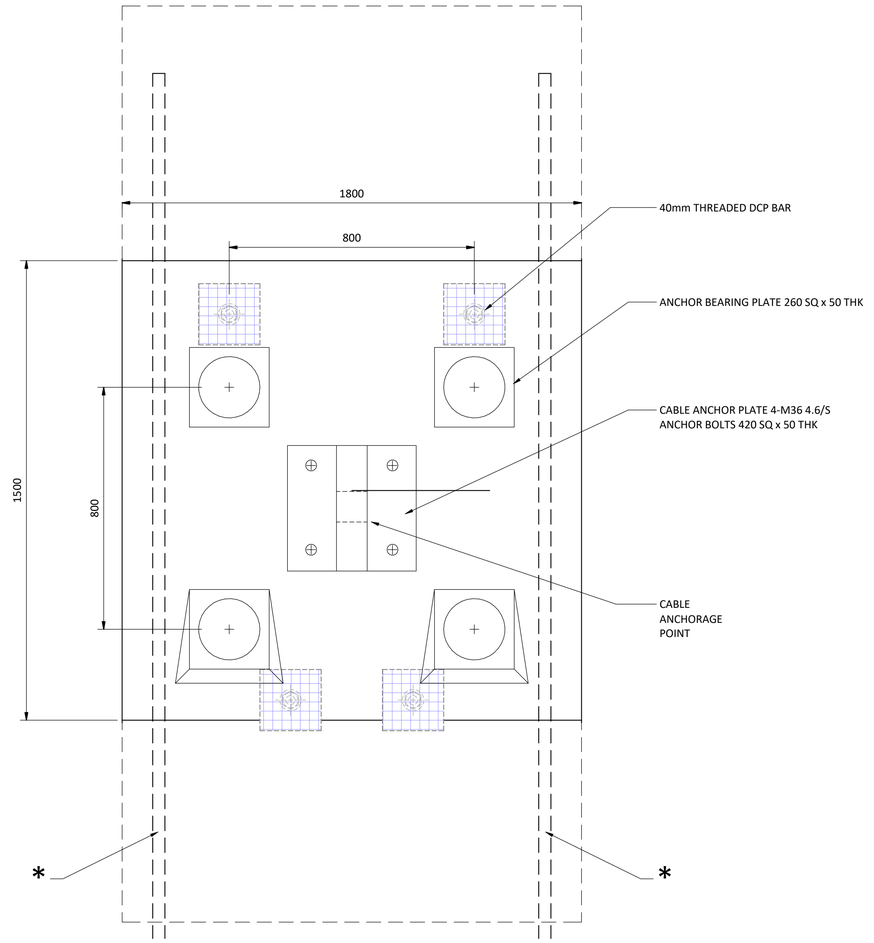

ELEVATION 4 - (TYPE A1)

SCALE: 1 : 10

NOTES:
- ALL REINFORCEMENT AND STEEL TO BE HOT DIP GALVANISED.
- COVER TO BE MINIMUM 5mm
- REINFORCEMENT TO BE 3D SHOP DRAWN.
- ALL CONCRETE TO BE f'c = 40MPa AND COLOURED IN - ACCORDANCE WITH LANDSCAPE ARCHITECT REQUIREMENTS
- CMW HAVE ASSESSED THE LIVE AND DEAD DESIGN LOADS AND A TEMPORARY LOADING OF 0.05g HORIZONTAL LOADING
- DESIGN IS PREDICATED ON THE PULL TESTING OF THE CABLE AND THREAD BAR ANCHORS AT REGULAR INTERVALS TO CONFIRM DESIGN CAPACITY IS MET.
- ALL TEMPORARY WORKS EXCAVATIONS AND TEMPORARY ANCHORS ARE NOT TO INTERACT WITH THE PERMANENT ANCHOR ELEMENTS
- REFER PERMANENT STRAND ANCHOR DETAILS AND THREADED BAR DETAILS ON DRAWING J0439-STR-DRG-S5007
- THE DETAILS TO THE QUANTITIES, LENGTHS AND LOCATIONS OF THE ANCHOR BAR ELEMENTS SHALL BE REFERRED TO DESIGN DOCUMENTATION BY CMW (REFER GENERAL NOTES SHEET J0439-STR-DRG-S5007)

NOTE:
1. FOR GENERAL NOTES REFER TO DRAWING J0439-STR-DRG-S1010
2. ALL STRUCTURAL DRAWINGS ARE TO BE READ IN CONJUNCTION OTHER CONSULTANTS DRAWINGS AND SPECIFICATIONS.

IFC

CLIENT:	REV:	DATE:	DESCRIPTION:	APR'D:	TITLE:	NAME:
ASPECT Studios					DRAFTER	ESA
					DRAFTING CHECK	TM
					DESIGNER	JB
					DESIGN CHECK	JA/CMW
					PROJECT MANAGER	JA
PRINT IN COLOUR	C1	31/08/2022	ISSUED FOR CONSTRUCTION	JA	PROJECT DIRECTOR	JA

MARION COASTAL WALKWAY UPGRADE
CELL 5 AND 6
HALLETT COVE, SA 5158
GREY GULLY - FOOTING DETAILS - SHEET 2

INNOVIS Agile Outcomes

SCALE:	DATE:	PHASE:	SHT SIZE:
1 : 10	31/08/2022	IFC	A1

DRAWING NUMBER: J0439-STR-DRG-S5006
REVISION: C1

©2021, INNOVIS PTY LTD reserves all rights to these drawings, designs and/or any other data contained herein. No part of the said drawings, designs and/or other data may be reproduced, modified, transmitted or used in any form or by any means for any purpose without the prior written consent of INNOVIS PTY LTD other than the sole purpose for which such drawings, designs and/or other data are provided to licensed users on such terms as INNOVIS PTY LTD may prescribe.

PRINT DATE: 31/08/2022 7:19:08 PM

FILE LOCATION: C:\Users\chad.shepherd\Documents\J0439-STR-MOD_Coastal Walking Trail Bridge Setout_R21_chad.shepherdC553Q.rvt

0 10mm AT A1 20 30 40 50 60 70 80 90 100