TARNHAM ROAD RESERVE

LANDSCAPE CONCEPT

GREENHILL

CITY OF MARION

LANDSCAPE VISION










DYNAMIC BOLD RECREATION

MOVE ENGAGE ACTIVE

COLOUR MULTIPURPOSE

ENERGY DEVELOP COMMUNITY


LANDSCAPE CONCEPT

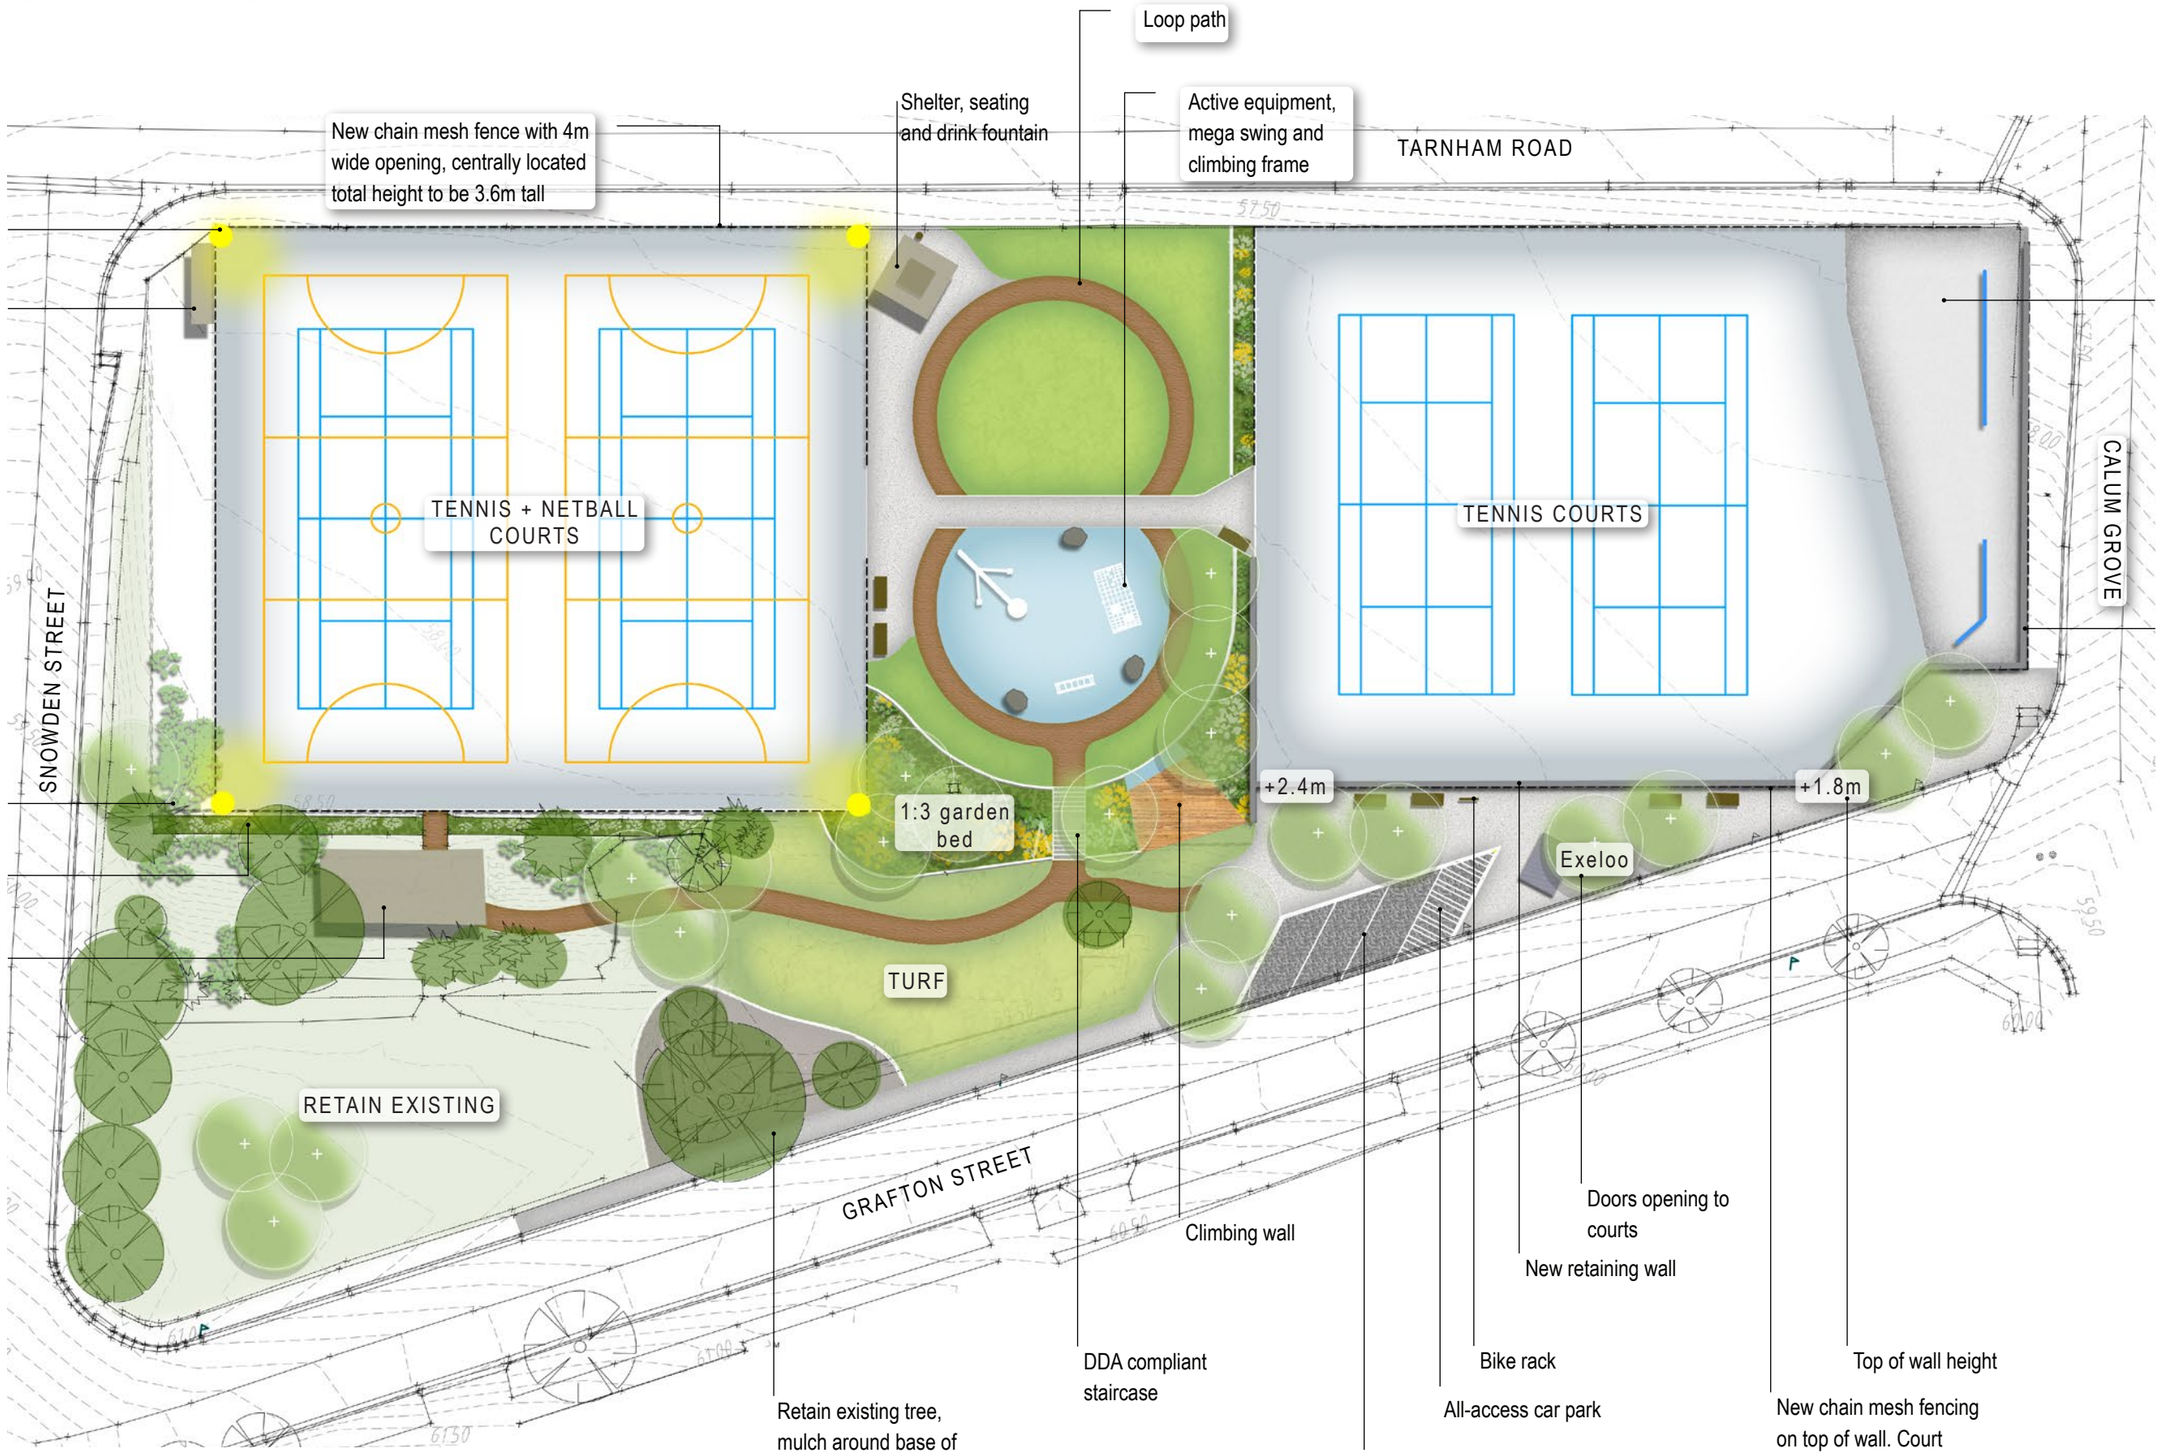

GREENHILL

SCALE	PROJECT	PROJECT	REV.	DATE
NTS	Tarnham Road Reserve	20-2492	I	May 2021

MATERIALS + EQUIPMENT PALETTE

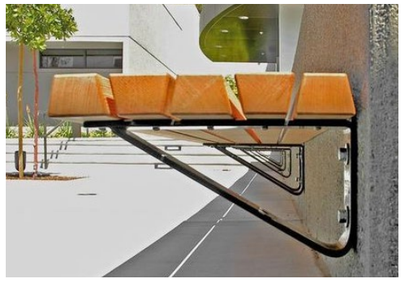

Seating walls




Seating



Climbing wall



Mega swing

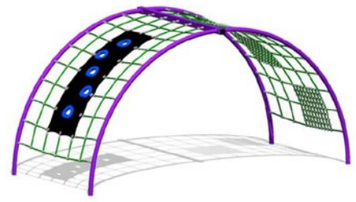

Arched net climb




Fencing



Concrete footpath with painted lines



Monkey bars

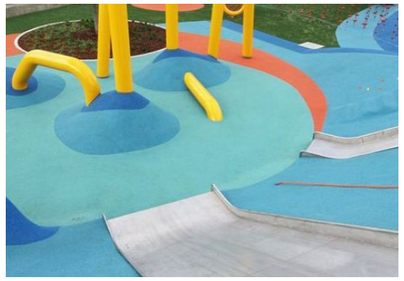

Bold coloured rubber softfall



Seating rocks/pebbles



Shelter structure