
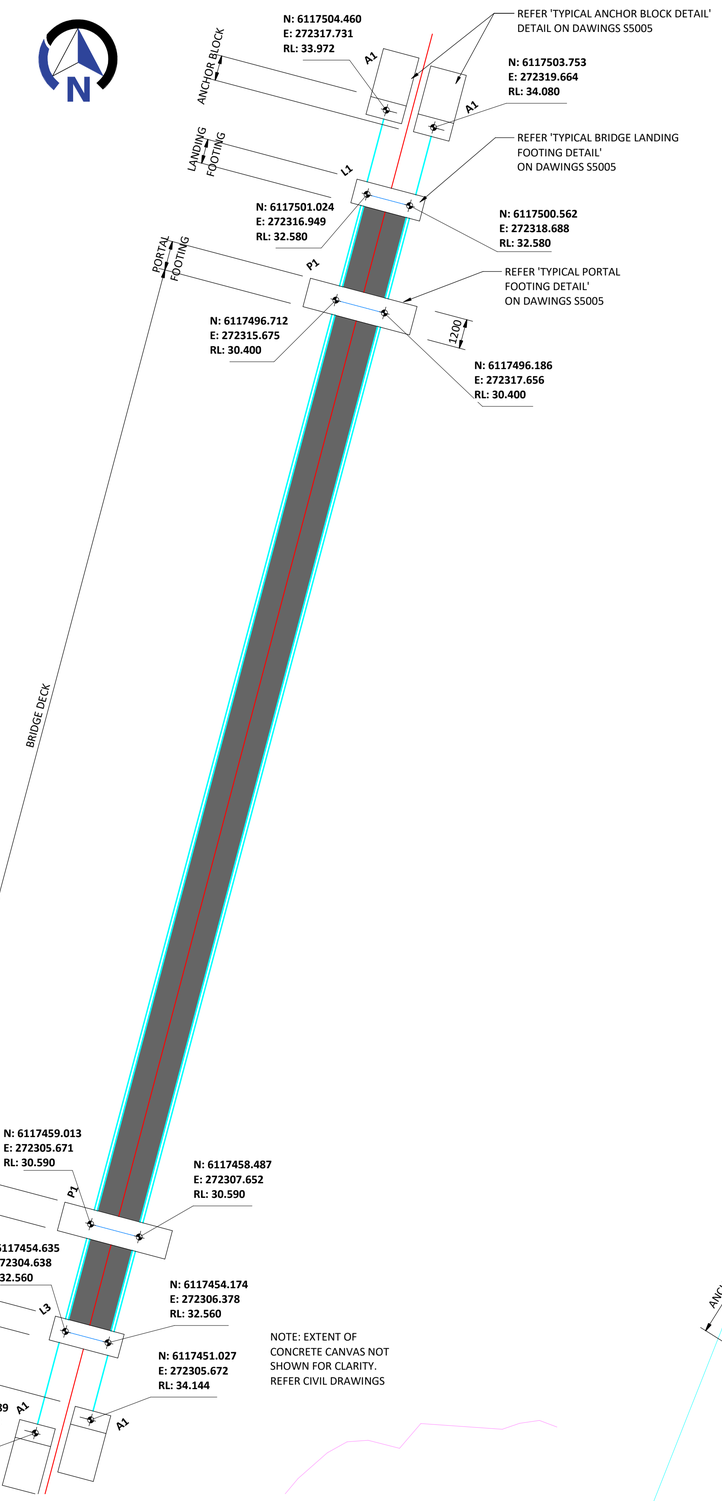


BRIDGE 01 GREY ROAD - FOUNDATION SETOUT

SCALE: 1 : 125


NOTE:

1. FOR GENERAL NOTES REFER TO DRAWING J0439-STR-DRG-S1010
2. ALL STRUCTURAL DRAWINGS ARE TO BE READ IN CONJUNCTION OTHER CONSULTANTS DRAWINGS AND SPECIFICATIONS.

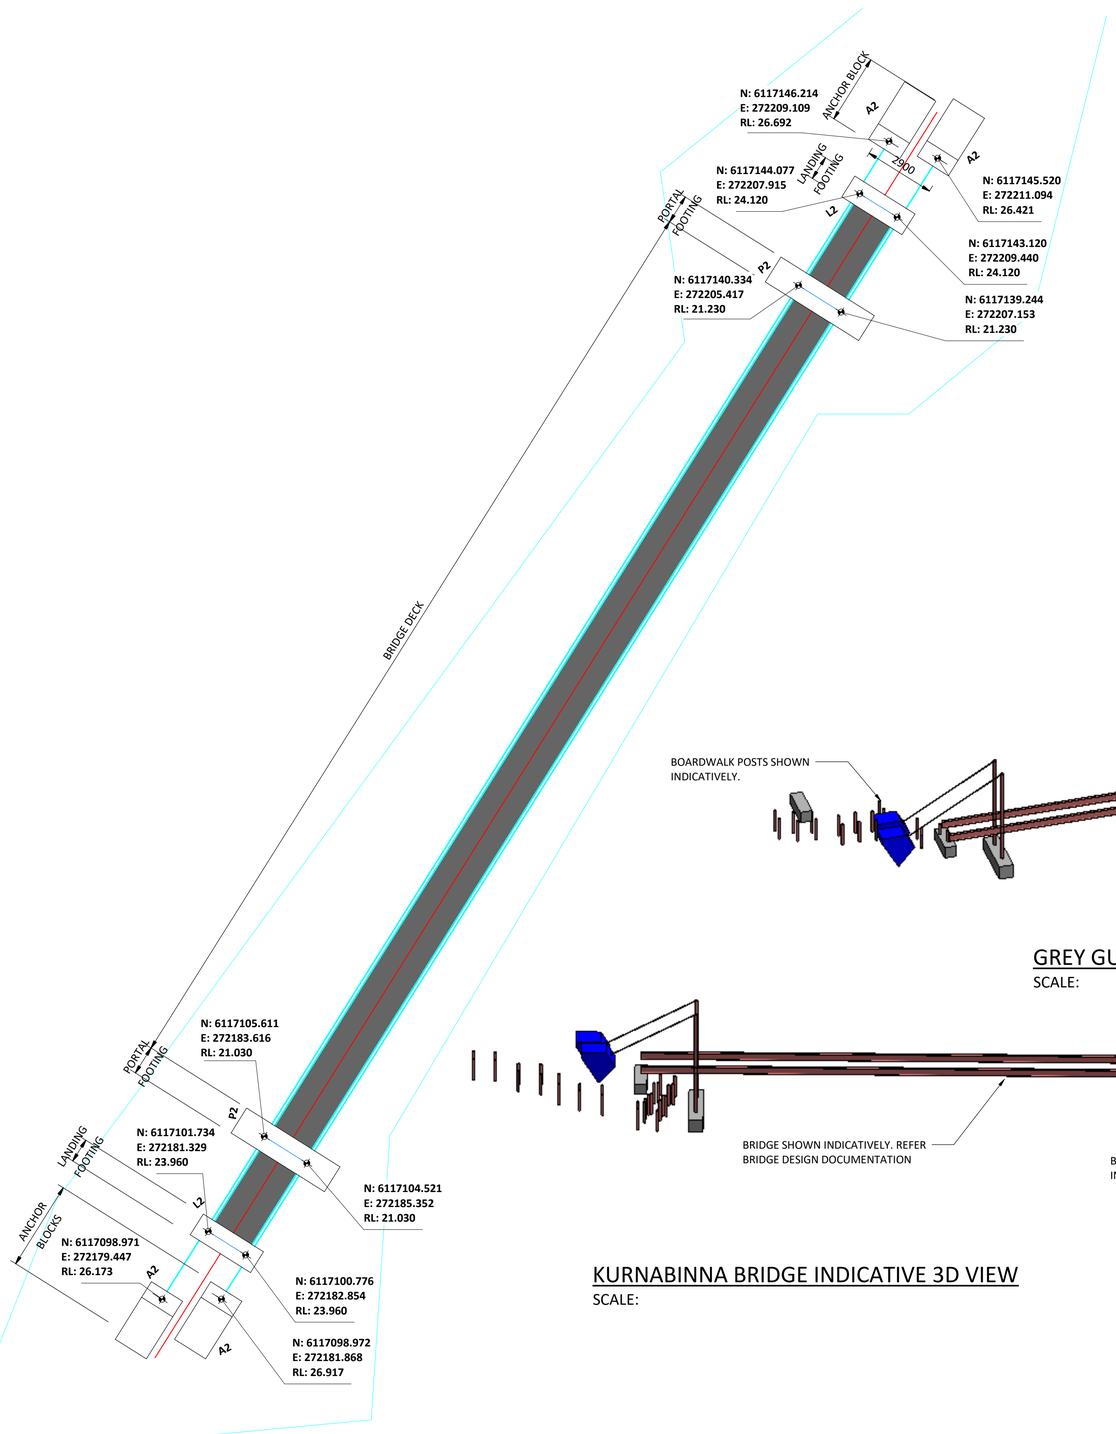


BRIDGE 02 2 KURNABINNA GULLY PLAN - FOUNDATION SETOUT

SCALE: 1 : 125

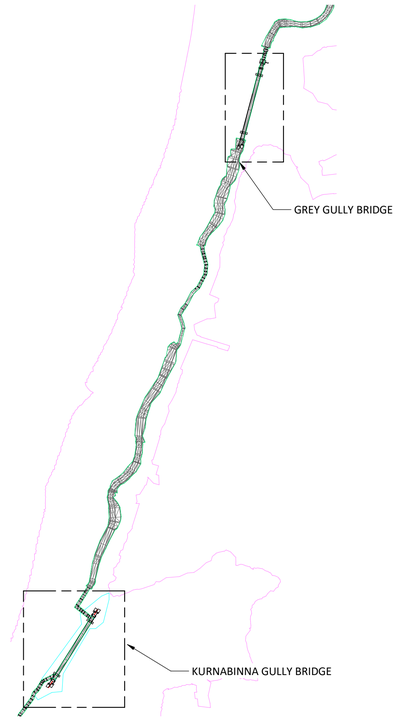

KEY PLAN

SCALE: 1 : 2000

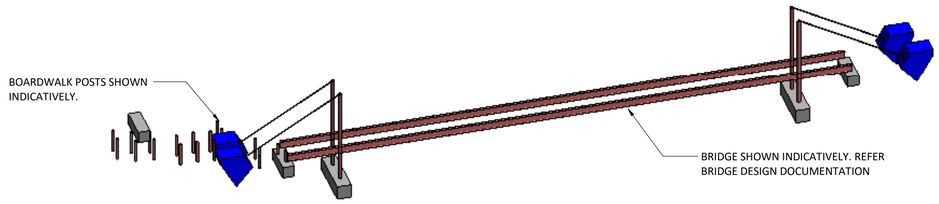

GREY GULLY BRIDGE INDICATIVE 3D VIEW

SCALE:

KURNABINNA BRIDGE INDICATIVE 3D VIEW

SCALE:

LEGEND

##.### - DENOTES S.O.P. (SETOUT POINT IN METRES)

NOTE:

1. ALL SETOUT POINTS ARE BASED ON THE SURVEY UNDERTAKEN IN 2020. SETOUT TO BE COORDINATED WITH CURRENT SITE CONDITIONS AND BRIDGE FABRICATORS
2. IF CONDITIONS ON SITE ARE DIFFERENT FROM THIS DRAWING, SUPERINTENDENT MUST BE CONSULTED

IFC

PRELIMINARY - DETAILED SETOUT TBC

CLIENT:	REV:	DATE:	DESCRIPTION:	APR'D:	TITLE:	NAME:
ASPECT Studios					DRAFTER	ESA
					DRAFTING CHECK	TM
					DESIGNER	JB
					DESIGN CHECK	JA/CMW
					PROJECT MANAGER	JA
PRINT IN COLOUR	C1	31/08/2022	ISSUED FOR CONSTRUCTION	JA	PROJECT DIRECTOR	JA

MARION COASTAL WALKWAY UPGRADE
CELL 5 AND 6
HALLETT COVE, SA 5158
BRIDGE FOOTING SETOUT PLAN

INNOVIS Agile Outcomes www.innovis.com.au

SCALE:	DATE:	PHASE:	SHT SIZE:
As indicated	31/08/2022	IFC	A1

DRAWING NUMBER: J0439-STR-DRG-S5001
REVISION: C1

©2021, INNOVIS PTY LTD reserves all rights to these drawings, designs and/or any other data contained herein. No part of the said drawings, designs and/or other data may be reproduced, modified, transmitted or used in any form or by any means for any purpose without the prior written consent of INNOVIS PTY LTD other than the sole purpose for which such drawings, designs and/or other data are provided to licensed users on such terms as INNOVIS PTY LTD may prescribe.

PRINT DATE: 31/08/2022 7:18:59 PM

FILE LOCATION: C:\Users\chad.shepherd\Documents\J0439-STR-MOD_Coastal Walking Trail Bridge Setout_R21_chad.shepherdC553Q.rvt

10mm AT A1