
BREAKOUT CREEK PATH UPGRADE

FREDERICK STREET

BEADNALL TERRACE

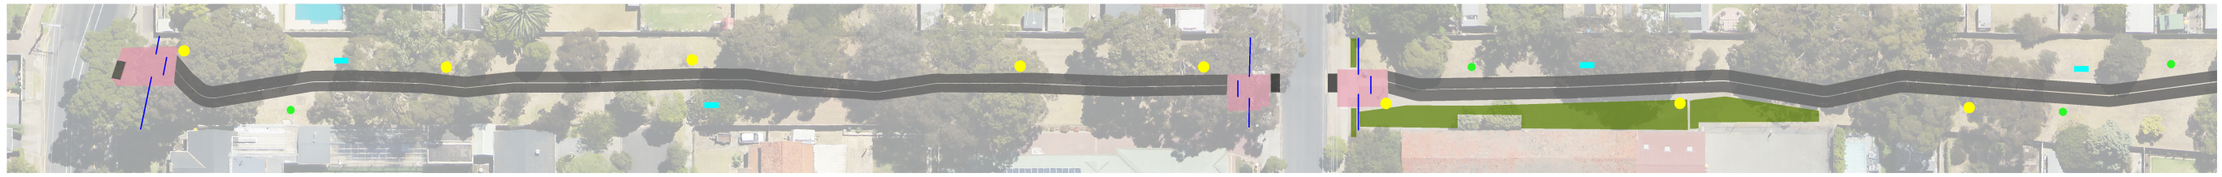

LEGEND

3 metre wide asphalt path

- smooth surface
- meandering to encourage low speeds
- accessible for all, including elderly with mobility devices, children and cyclists



Paved shared area

- permeable paving to minimise run-off
- establishes transition zone between the roadway and the shared path
- provides room for all users to safely manoeuvre through staggered fencing slow points.



Fencing

- new black pool fencing proposed for end of each path section.
- in accordance with Austroads guidelines for path ends, to be arranged in staggered format to slow movement through without restricting accessibility.



New tree (indicative location)

Landscaped areas

Removed tree


New LED light location

New seat

Wide shared kerb ramps

MAXWELL TERRACE

continued
from above...

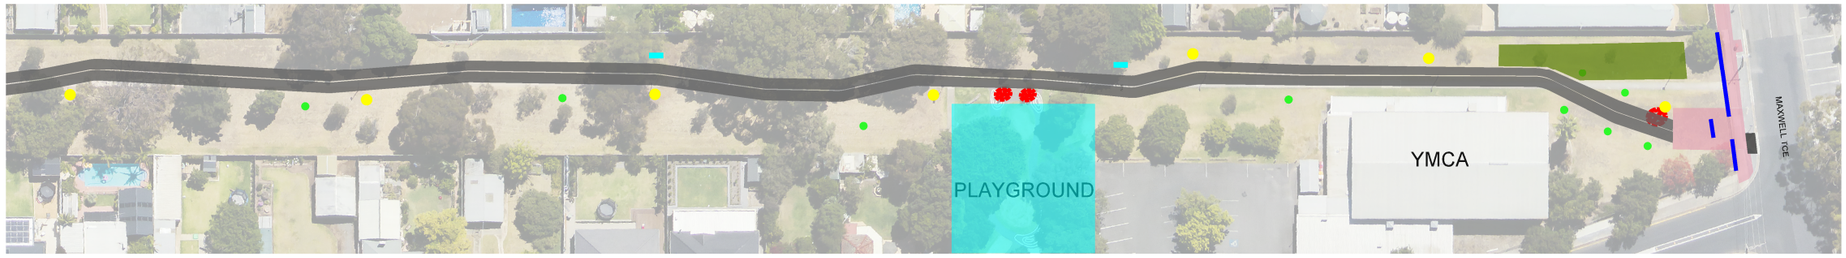



'Albert Park' style

Comfortable and stylish new seats



New LED lighting

- high quality
- ideal for shared paths (4m height)
- adjustable colour and brightness



Signage upgrade





CITY OF MARION

THE CORPORATION OF THE CITY OF MARION

BREAKOUT CREEK RESERVE PATH
FREDERICK STREET TO MAXWELL TERRACE

Drawn : S.Hurditch	Date : 19/05/2023	Approved : M.Allen	Last Revised : 19/05/2023	Ref. No. : 1