LEGEND - TRAFFIC CONTROL

EXISTING LINEMARKING

DESCRIPTION — LINEMARKING - WHITE COLOUR (REFER NOTES FOR INFORMATION)

PAVEMENT SYMBOL - SHARROWS - WHITE COLOUR (REFER PLANS FOR TYPE AND LOCATION)

TRAFFIC NOTES

1. PAVEMENT MARKINGS SHALL BE INSTALLED IN ACCORDANCE WITH THE DIT MASTER SPECIFICATION - ROADS.
2. ALL NIGHT STREET LIGHTING TO BE PROVIDED IN ACCORDANCE WITH AS 1158.
3. ALL LANE DIMENSIONS QUOTED ARE TO THE CENTRE OF LINEMARKING OR TO THE FACE OF KERB.
4. ALL LINEMARKING SHALL BE 100mm WIDE UNLESS OTHERWISE NOTED.
5. EXISTING BOLLARDS SHOWN ARE TO REMAIN UNLESS NOTED OTHERWISE.


LINEMARKING NOTES

PARKING CONTROL LINES

PARKING SPACE OUTLINES

GENERAL USE - 100mm WIDE CONTINUOUS WHITE LINE

* ALL LONGITUDINAL AND TRANSVERSE LINES EXCEPT ZIGZAG MARKINGS SHALL BE REFLECTORISED IN ACCORDANCE WITH AS 1742.

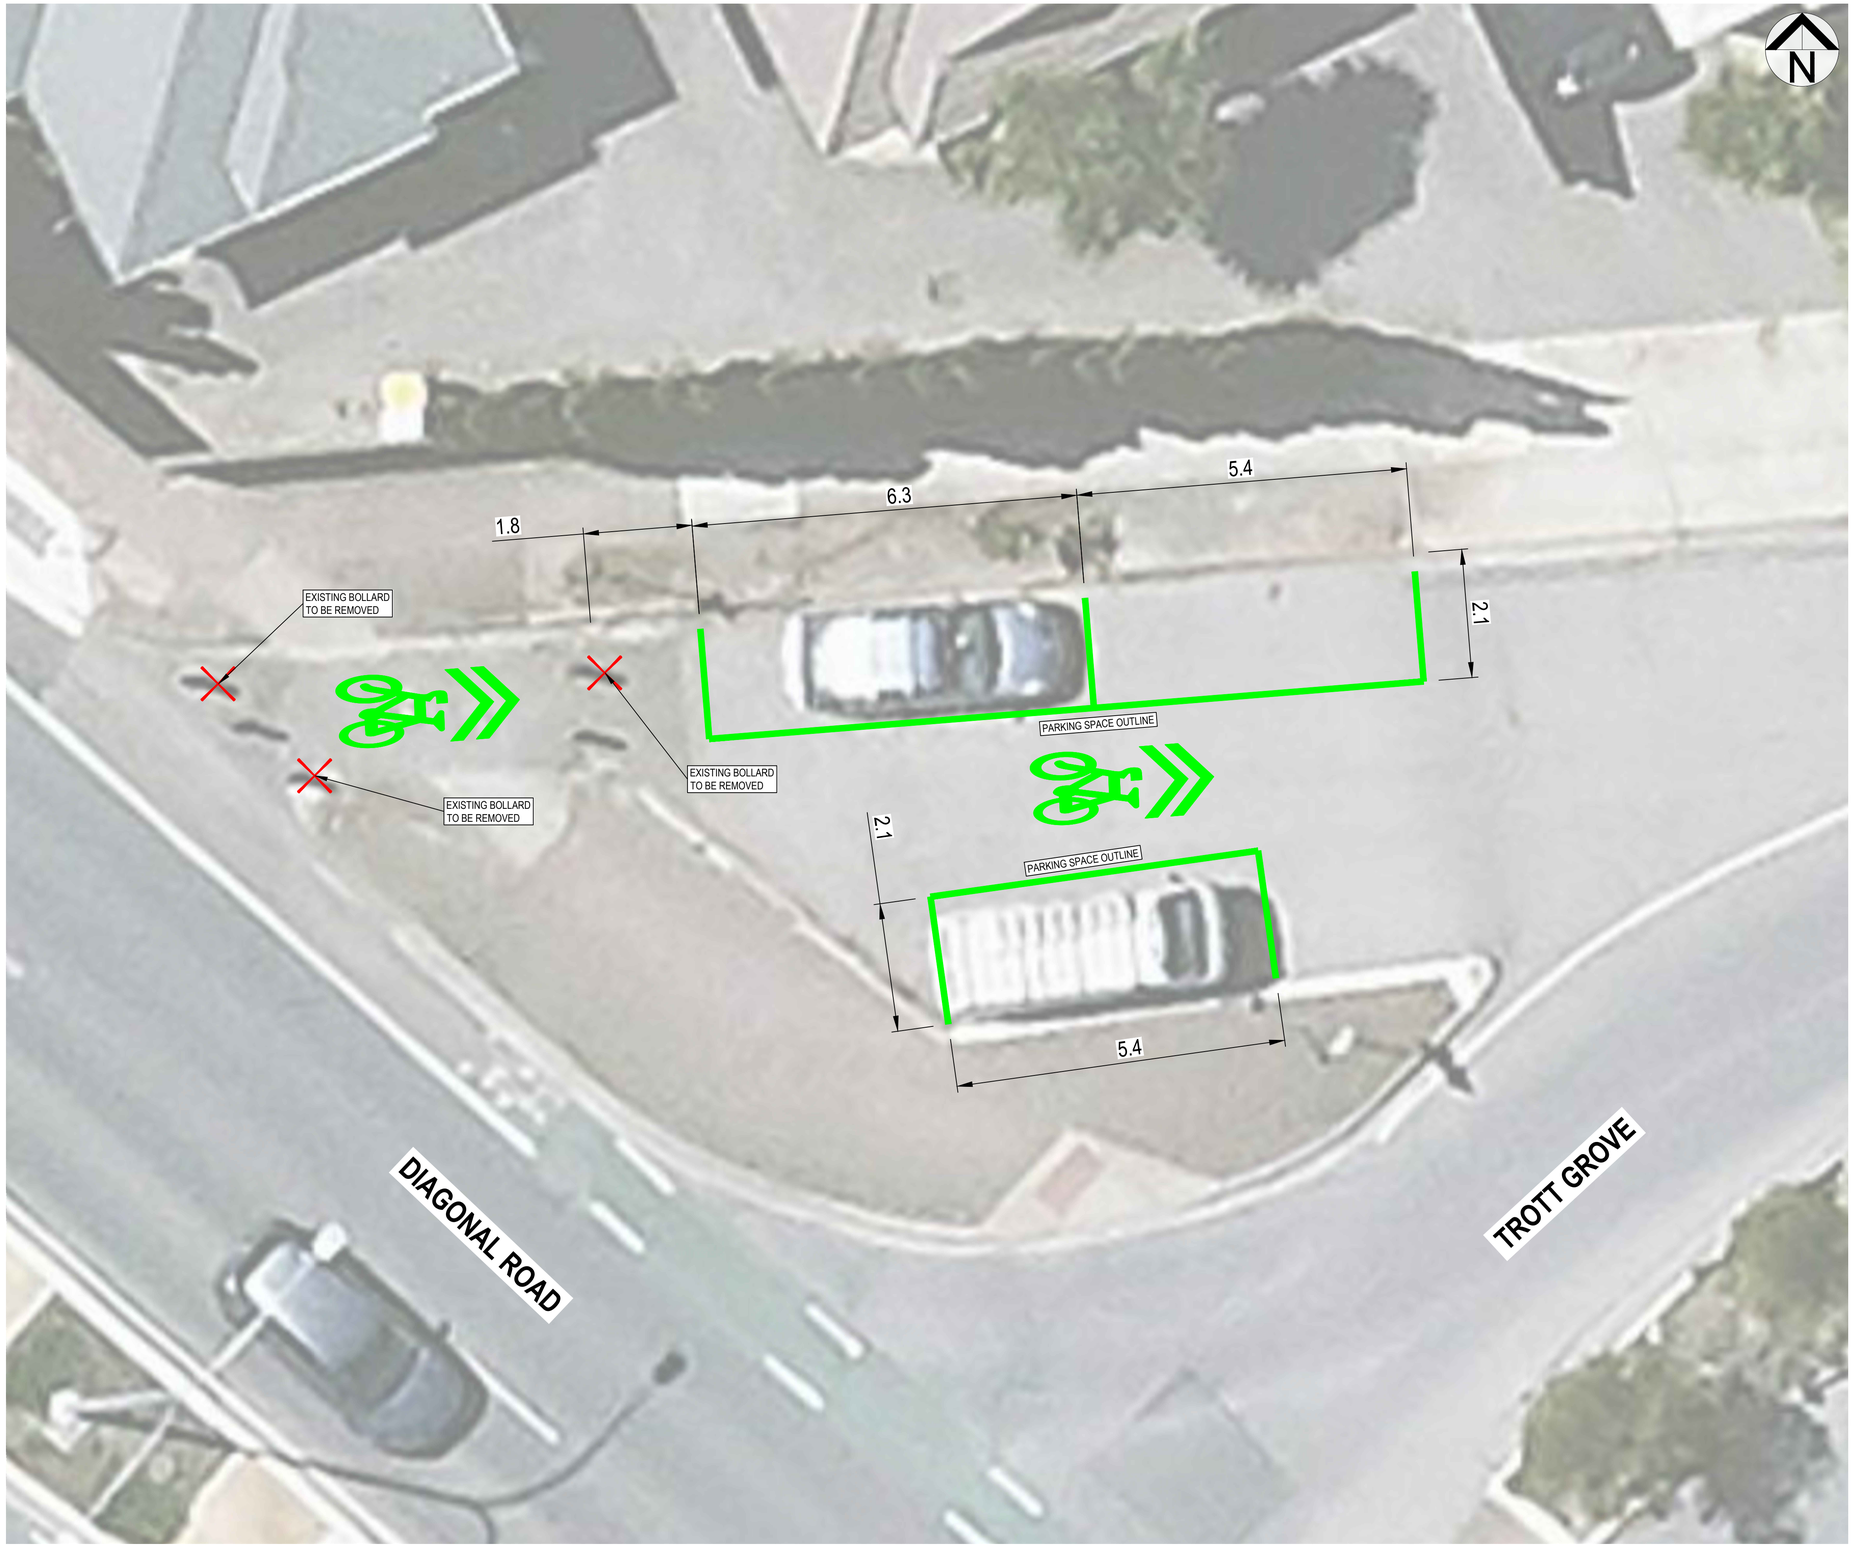

REV	DESCRIPTION	DRAWN	CHECK	APP'D	DATE
B	CONCEPT	VW	CD	CD	19.12.2025
A	CONCEPT	VW	LO	CD	18.12.2025

SCALES: 1:50 @ A1 (0, 0.5, 1, 2, 3m)

UNCONTROLLED DOCUMENT WHEN PRINTED

100 MILLIMETERS ON ORIGINAL DRAWING

Be Engineering Solutions
www.be-engsolutions.com.au
19 Young Street, Adelaide, SA 5000
info@be-engsolutions.com.au
ABN 90 631 262 756

CLIENT: CITY OF MARION

TROTT GROVE

OAKLANDS PARK

CITY OF MARION

PARKING AND LINEMARKING IMPROVEMENTS

GENERAL LAYOUT PLAN

CONCEPT

DESIGN BY:	DRAWN BY:	PROJECT #	SHEET SIZE:
C.DUNN	V.WANG	BE25-141	A1
		SURVEY # -	

DRAWING #	SHEET #	REV #
BE25-141_01	C01	B

FILE REFERENCE: BE25-141 Pemberton St to Boyle St.dwg