
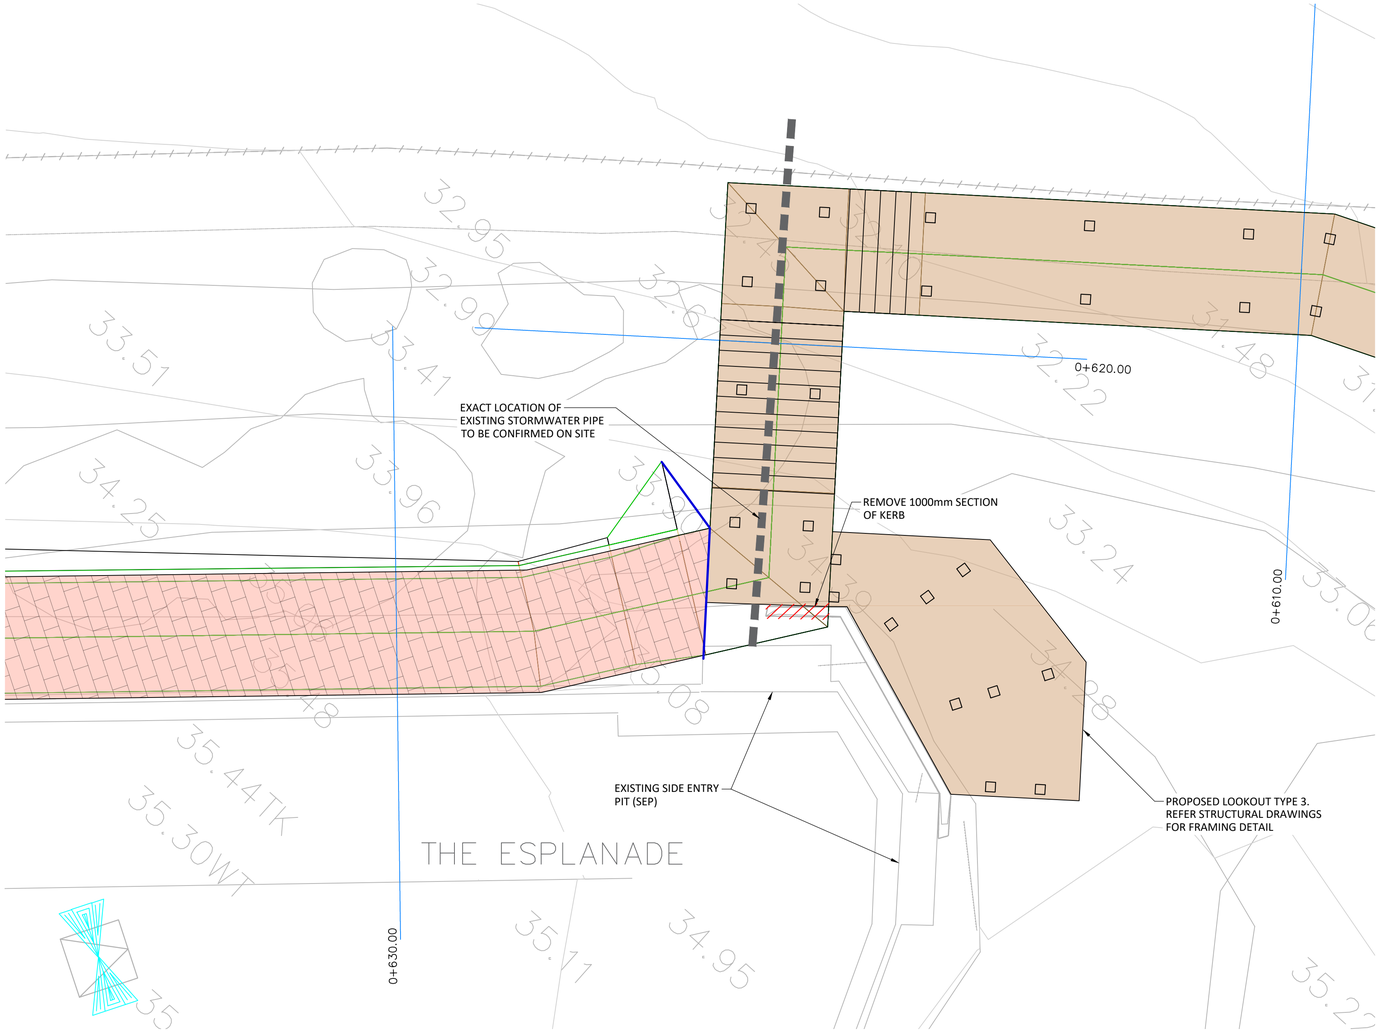


PART PLAN 2

SCALE: 1:50

1062

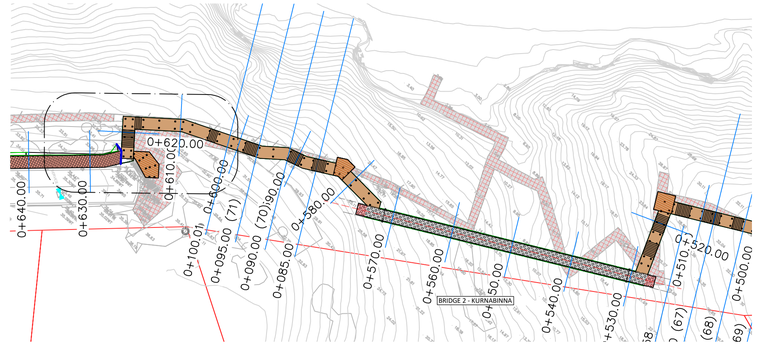

LOCATION PLAN

SCALE: 1:500

SCALE 1 : 50

0 0.5 1.0 1.5 2.0 2.5 5 m

NOTE:

1. FOR GENERAL NOTES REFER TO DRAWING J0439-CIV-DRG-1002
2. ALL DIMENSIONS TO BE CONFIRMED PRIOR TO CONSTRUCTION.
3. ALL DRAWINGS ARE TO BE READ IN CONJUNCTION WITH ARCHITECTURAL, SERVICES AND OTHER CONSULTANTS DRAWINGS.
4. REFER STRUCTURAL DRAWINGS FOR DETAILS OF BOARD WALK AND SUSPENSION BRIDGE.

- ON GROUND CEMENT TREATED RUBBLE PAVEMENT REFER SECTION E ON SHEET 1150 FOR DETAILS
- BOARDWALK STRUCTURE REFER STRUCTURAL DRAWINGS FOR DETAILS
- CABLE SUSPENSION BRIDGE REFER STRUCTURAL DRAWINGS FOR DETAILS
- CONCRETE BLOCK PAVER REFER SECTION F ON SHEET 1150 FOR DETAILS
- EXISTING PATH/BOARDWALK TO BE REMOVED
- ROCK CHECK DAM REFER SHEET 1150
- RC BOX CULVERT WITH ROCK PITCHING AT INLET AND OUTLET REFER DETAILS ON SHEET 1150
- NEW UNDERGROUND STORMWATER PIPE
- EXISTING UNDERGROUND STORMWATER PIPE
- NEW JUNCTION BOX (JB.)
- NEW GRATED INLET PIT (GIP.)

IFC

CLIENT:	REV:	DATE:	DESCRIPTION:	IVR:	APR'D:	TITLE:	NAME:
ASPECT Studios™						DRAFTER	ESA
						DRAFTING CHECK	TM
						DESIGNER	JSH
						DESIGN CHECK	JA
	C1	06/07/2022	ISSUED FOR CONSTRUCTION		JA	PROJECT MANAGER	JSH

MARION COSTAL WALKWAY UPGRADE
CELL 6: KURNABINNA GULLY
HALLETT COVE, SA 5158
THE ESPLANADE END PART PLAN

INNOVIS Agile Outcomes

SCALE:	DATE:	PHASE:	SHT SIZE:
1:250	06/07/2022	IFC	A1

DRAWING NUMBER: J0439-CIV-DRG-1064

REVISION: C1

FILE LOCATION:

PRINT DATE:

©2020, INNOVIS PTY LTD reserves all rights to these drawings, designs and/or any other data contained herein. No part of the said drawings, designs and/or other data may be reproduced, modified, transmitted or used in any form or by any means for any purpose without the prior written consent of INNOVIS PTY LTD other than the sole purpose for which such drawings, designs and/or other data are provided to licensed users on such terms as INNOVIS PTY LTD may prescribe.

10mm AT A1