


PLAYGROUND DESIGN - PLAN

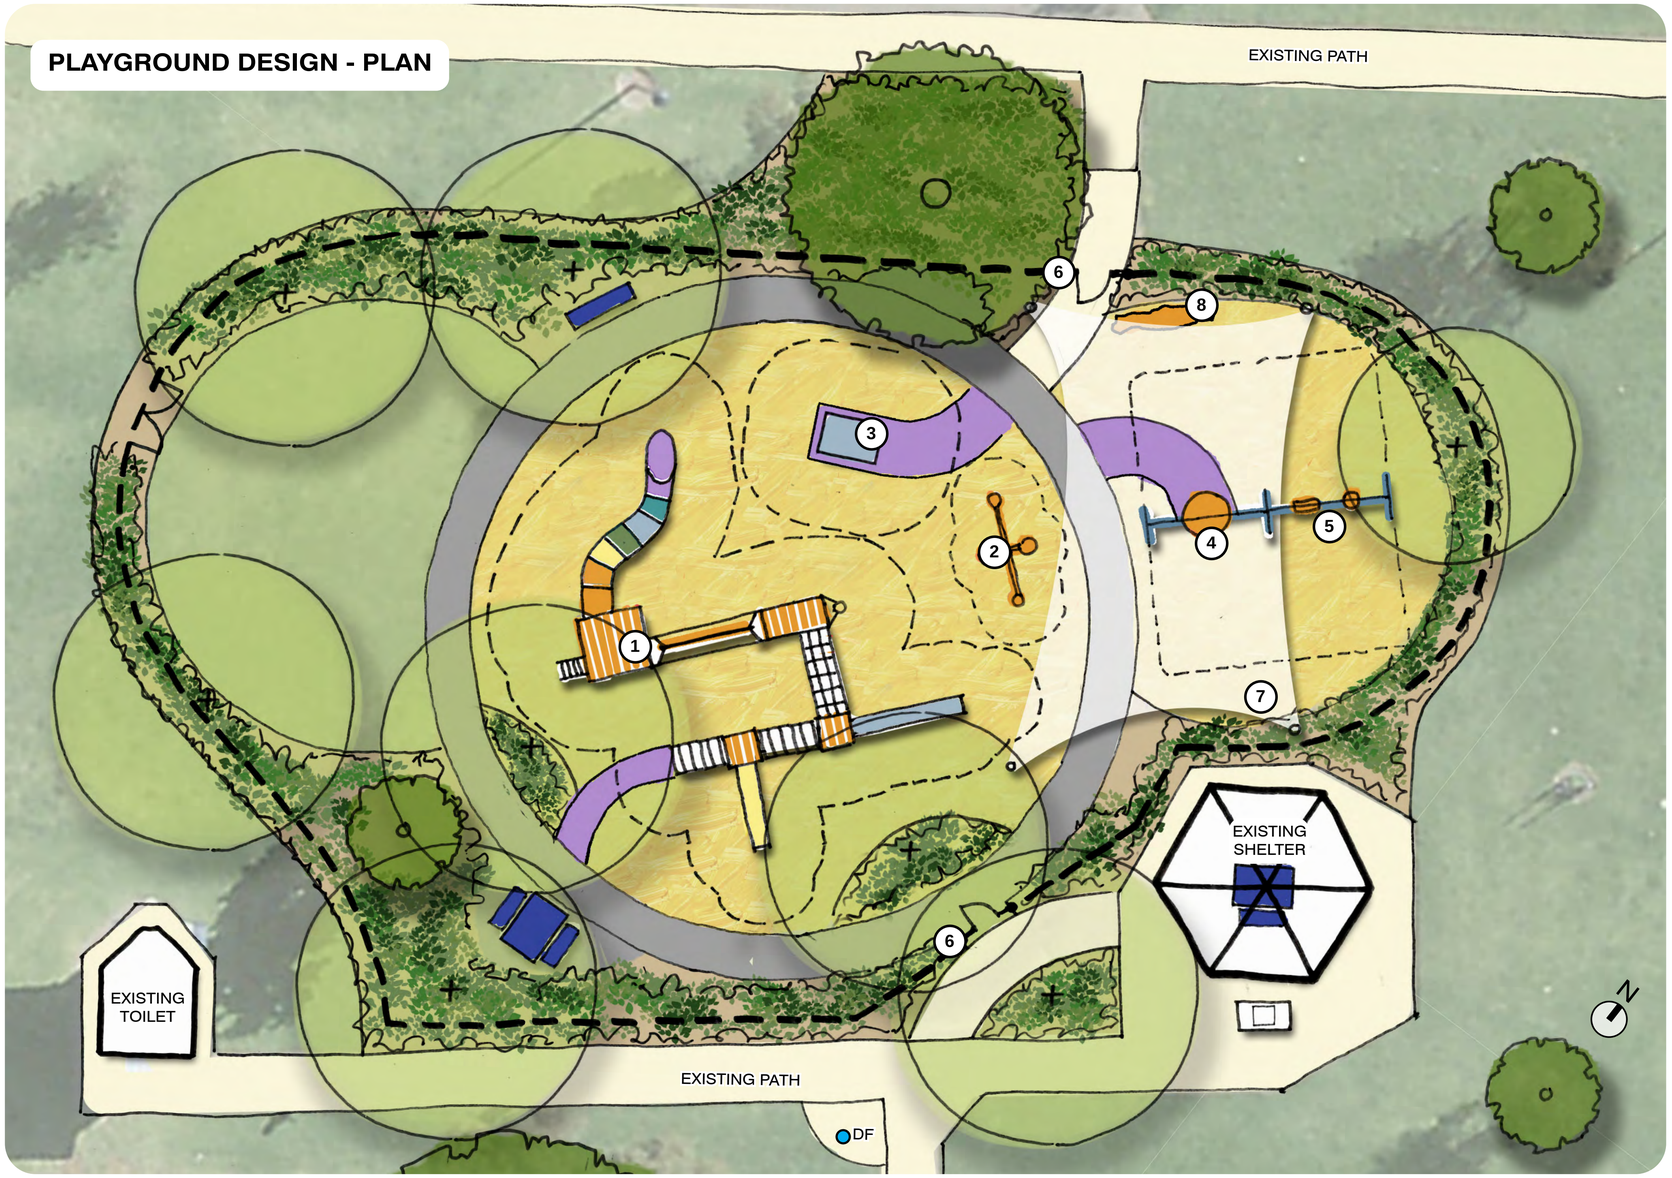


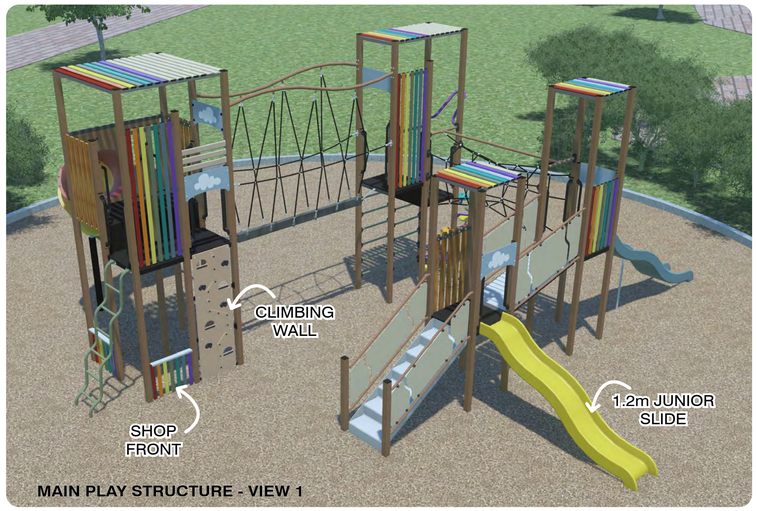

MAIN PLAY STRUCTURE - VIEW 1

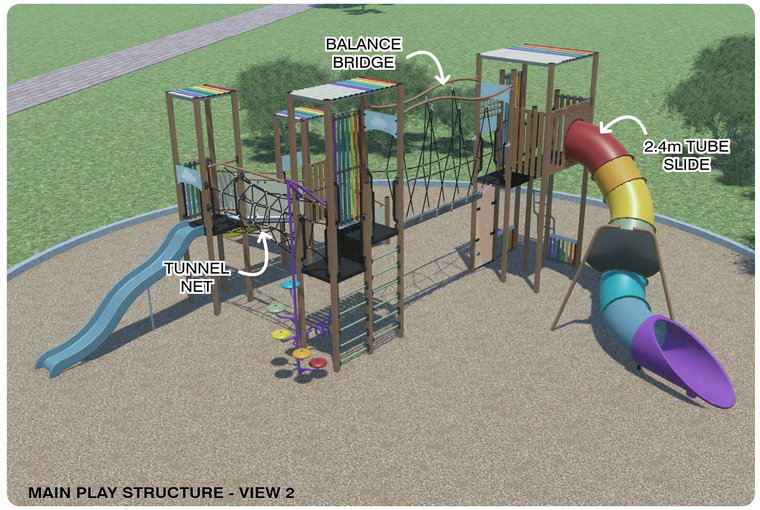

MAIN PLAY STRUCTURE - VIEW 2

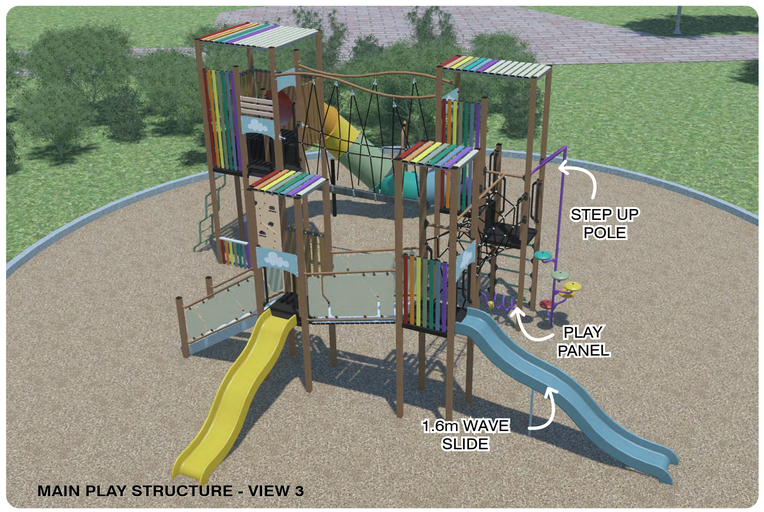

MAIN PLAY STRUCTURE - VIEW 3

The final design for the playground upgrade includes:

- Fully fenced playground
- Main play structure with 3 slides, multiple climbing opportunities, bridge crossings, junior shop front and play panel
- 3 x Swings - basket swing, strap swing, toddler seat swing
- Seesaw
- Large trampoline (wheelchair accessible)
- Irrigated turf area inside fence
- Garden beds and tree planting
- New drink fountain
- New bench seats
- New picnic table with games
- Accessible loop path for junior scooters and trikes
- Retain existing BBQ and shelter

LEGEND

1. Main play structure with slides
2. Seesaw
3. Trampoline
4. Basket swing
5. Standard swings (strap seat and toddler seat)
6. Entry gate
7. Existing shade sail retained
8. Log seat

- Existing tree
- New trees
- Irrigated turf
- New garden beds
- Barkchip softfall mulch
- Softfall rubber
- New path
- DF New drink fountain
- Existing BBQ
- New bench seat
- New picnic table with games
- New fence

SOUTHBANK BOULEVARD RESERVE - FINAL CONCEPT PLAN

@CityofMarion @CityofMarion City of Marion

Concept design is for illustrative purposes only. Council retains the right to modify the design in consideration of unknown site conditions, cost management, internal approvals and consultation responses.

CITY OF MARION

PLAYGROUND EQUIPMENT AND FURNITURE



TRIPLE SWING
WITH STRAP SEAT, TODDLER SEAT AND BASKET SWING



LARGE TRAMPOLINE
(WHEEL CHAIR ACCESSIBLE)



SEESAW



BENCH SEAT



DRINK FOUNTAIN



PICNIC TABLE WITH GAMES



LOG SEAT





GARDEN BED PLANTING

SOUTHBANK BOULEVARD RESERVE - FINAL CONCEPT PLAN

@CityofMarion @CityofMarion City of Marion

Concept design is for illustrative purposes only. Council retains the right to modify the design in consideration of unknown site conditions, cost management, internal approvals and consultation responses.

CITY OF MARION