
FOR CONTINUATION REFER DRAWING FG04

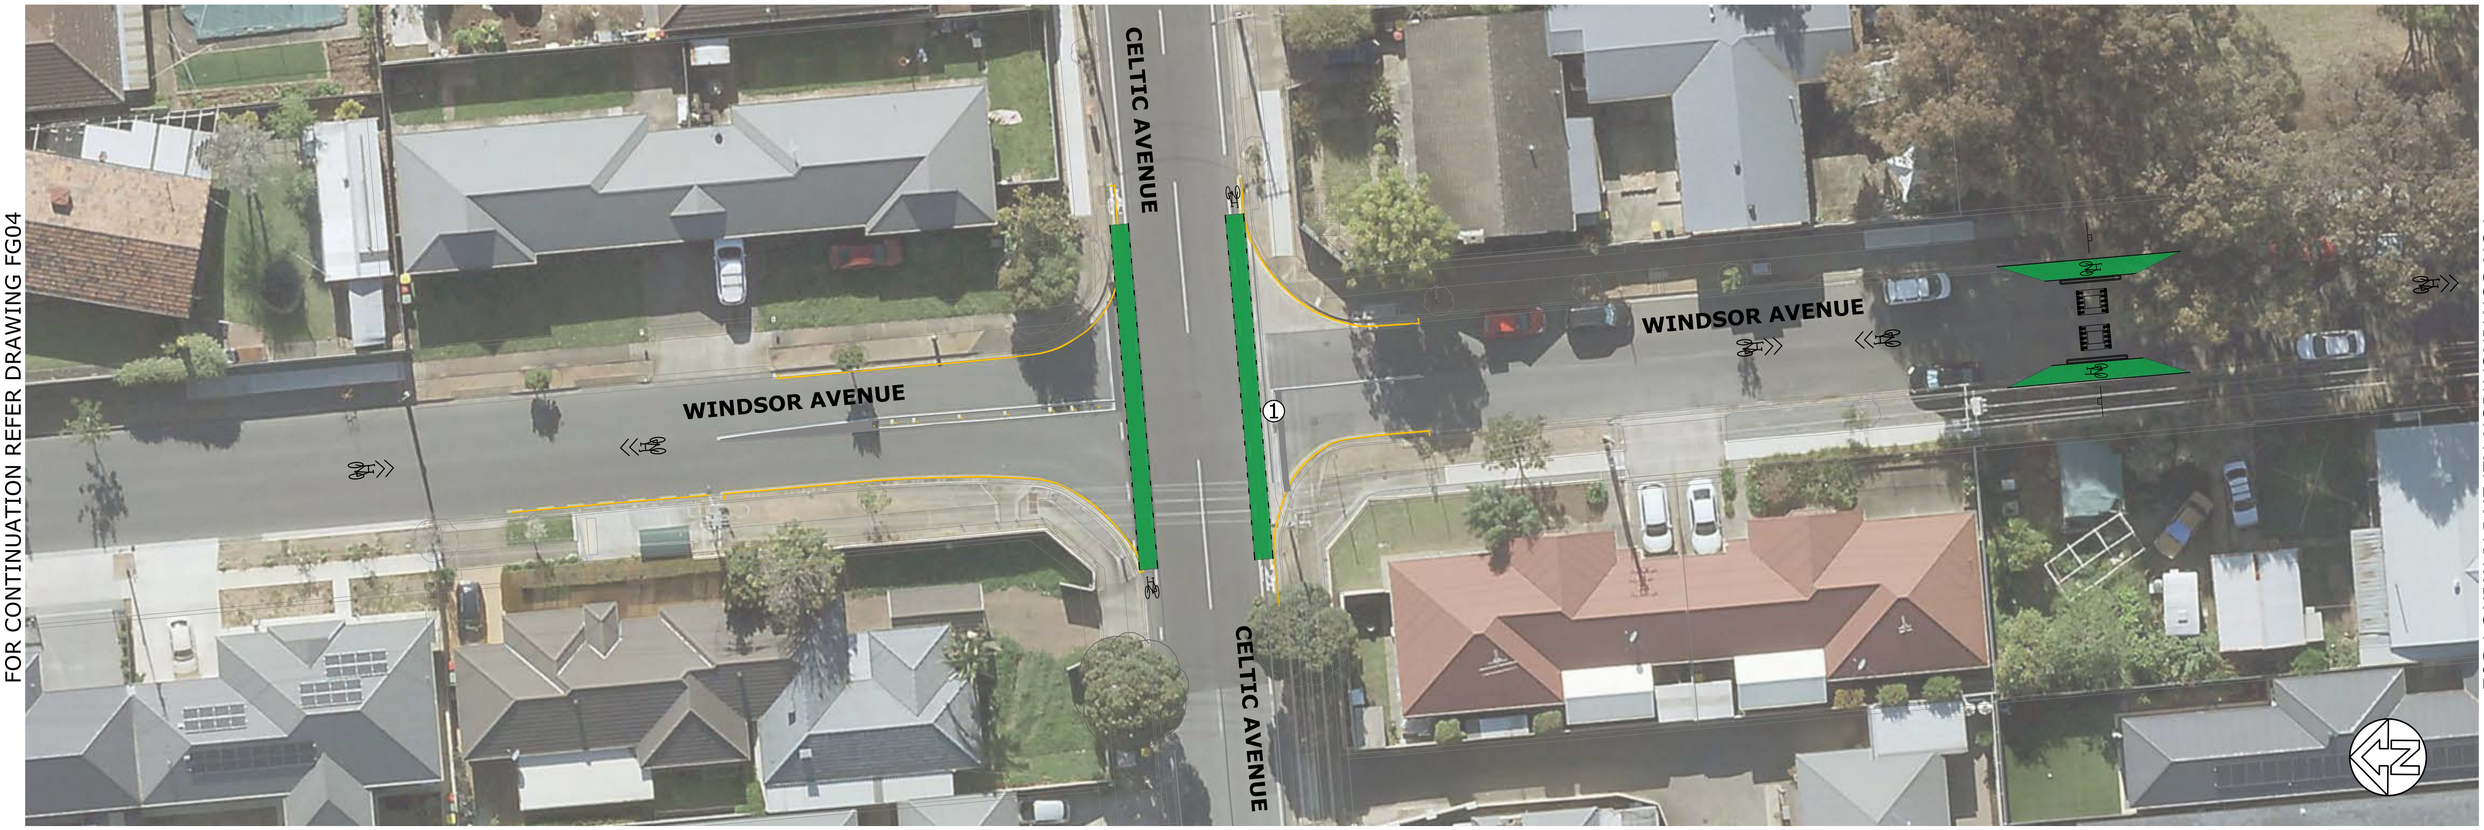

FOR CONTINUATION REFER DRAWING FG02

LEGEND

NEW SHARROWS

NEW BICYCLE LANE GREEN PAVEMENT MARKING TREATMENT

ROAD HUMPS WITH CYCLIST BYPASS

NO STOPPING YELLOW LINE



1 - Green Pavement Treatment Bike Lane

0 2 4 8 12

1 : 200m (A1) - 1 : 400m (A3)

1 - Green Pavement Treatment

The Green Pavement Treatment within the existing bike lane on Celtic Avenue at the intersection of Windsor Avenue increases the visibility of the bike lane providing a safer intersection for cyclists.

WINDSOR AVE/CELTIC AVE, CLOVELLY PARK

FLINDERS GREENWAY CONSULTATION

FG03

CITY OF MARION