05

Landscape Plan.

1. Diagonal Road median planting
2. Retain right turn in lane from Diagonal Road


   Pedestrian refuge crossings to Diagonal Road

   3a. a. Existing to be retained

   3b. b. New refuge crossing
4. Warracowie Way flush, two way roadway
5. Tree planting in strata cells and garden beds along Warracowie Way to delineate roadway
6. Indented passenger drop off bays (time controlled park)
7. 'N' arbour retained in current location with new garden bed surrounds
8. Existing slate paving to be retained with increased lawn space adjacent
9. Zebra pedestrian crossing
10. Paved intersection treatment
11. Welcome signage/ Pavement artwork
12. Shelter and raised deck/stage area with accessible 1:20 ramp access
13. Open lawn space
14. Arbour with climbing plants and seating
15. Rain garden
16. Service vehicle access
17. Relocated Warracowie Wells pavement inlay artwork
18. Pavement artwork in roadway
19. Pedestrian crossing and retractable bollards to support temporary road closure for events and Warracowie Way extension

LEGEND

- Exposed aggregate concrete
- Concrete to flush roadway
- Natural slate paving
- Asphalt
- Road paving
- Timber decking
- Lawn
- Garden bed
- New tree
- Existing tree
- Festoon Lighting
- Retaining Wall
- Zebra crossing
- Relocated Warracowie Wells artwork
- Pavement artwork
- Shelter
- Digital Kiosk
- Pedestrian bollard

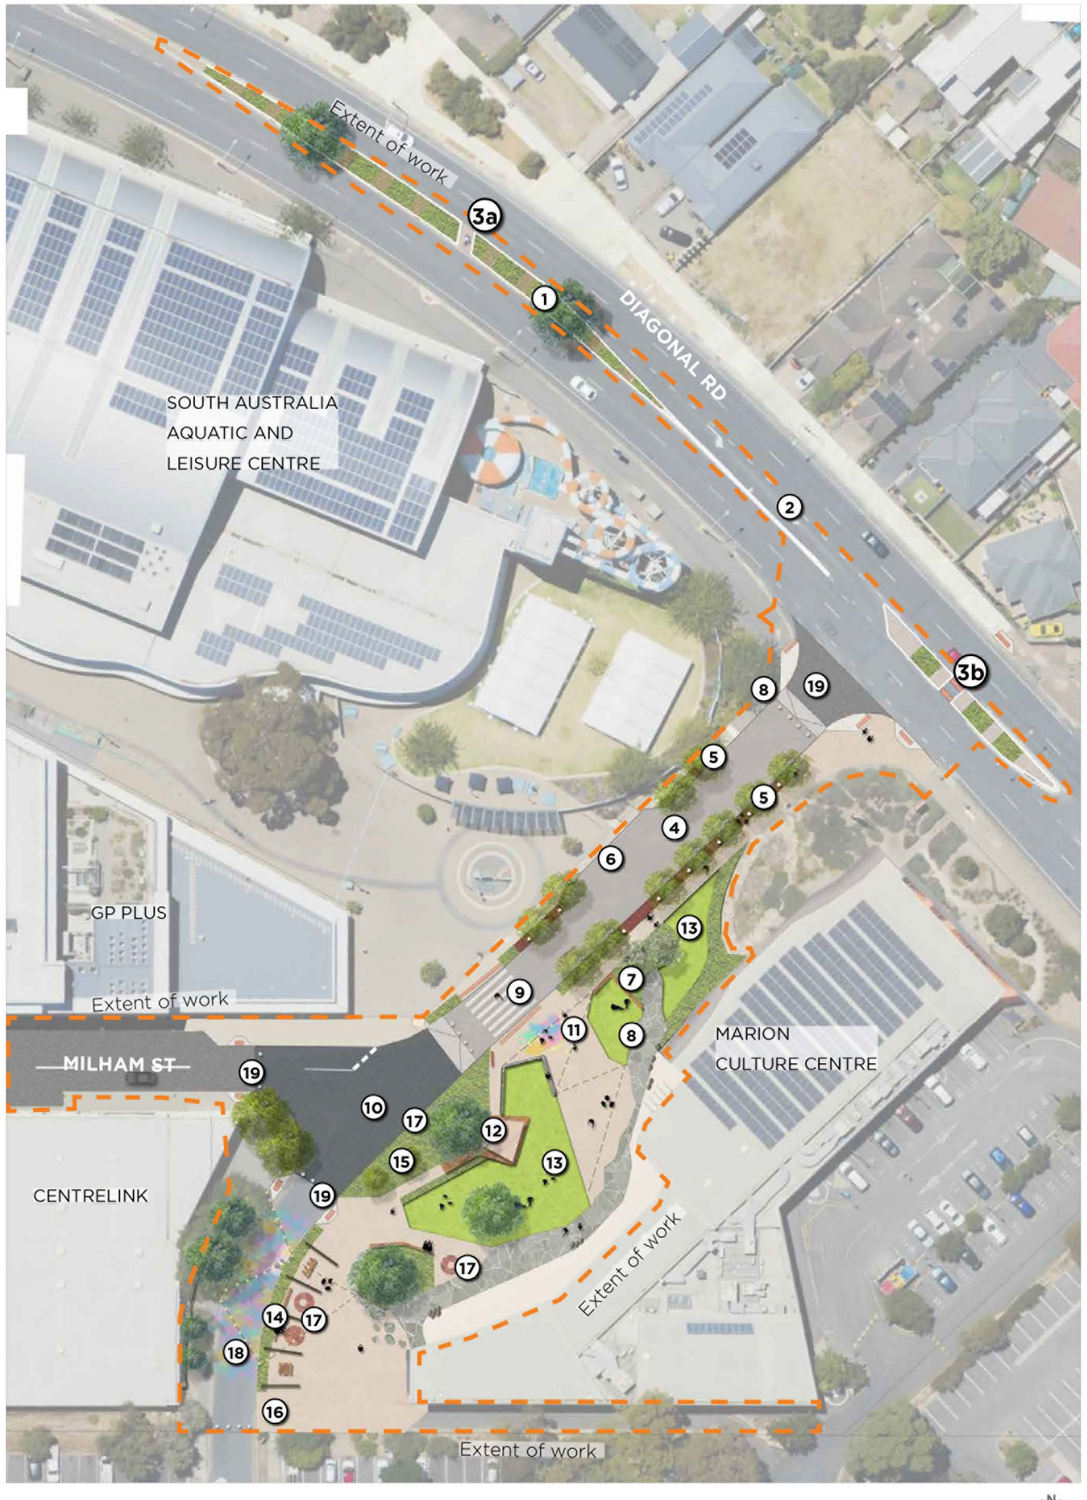

Not to scale