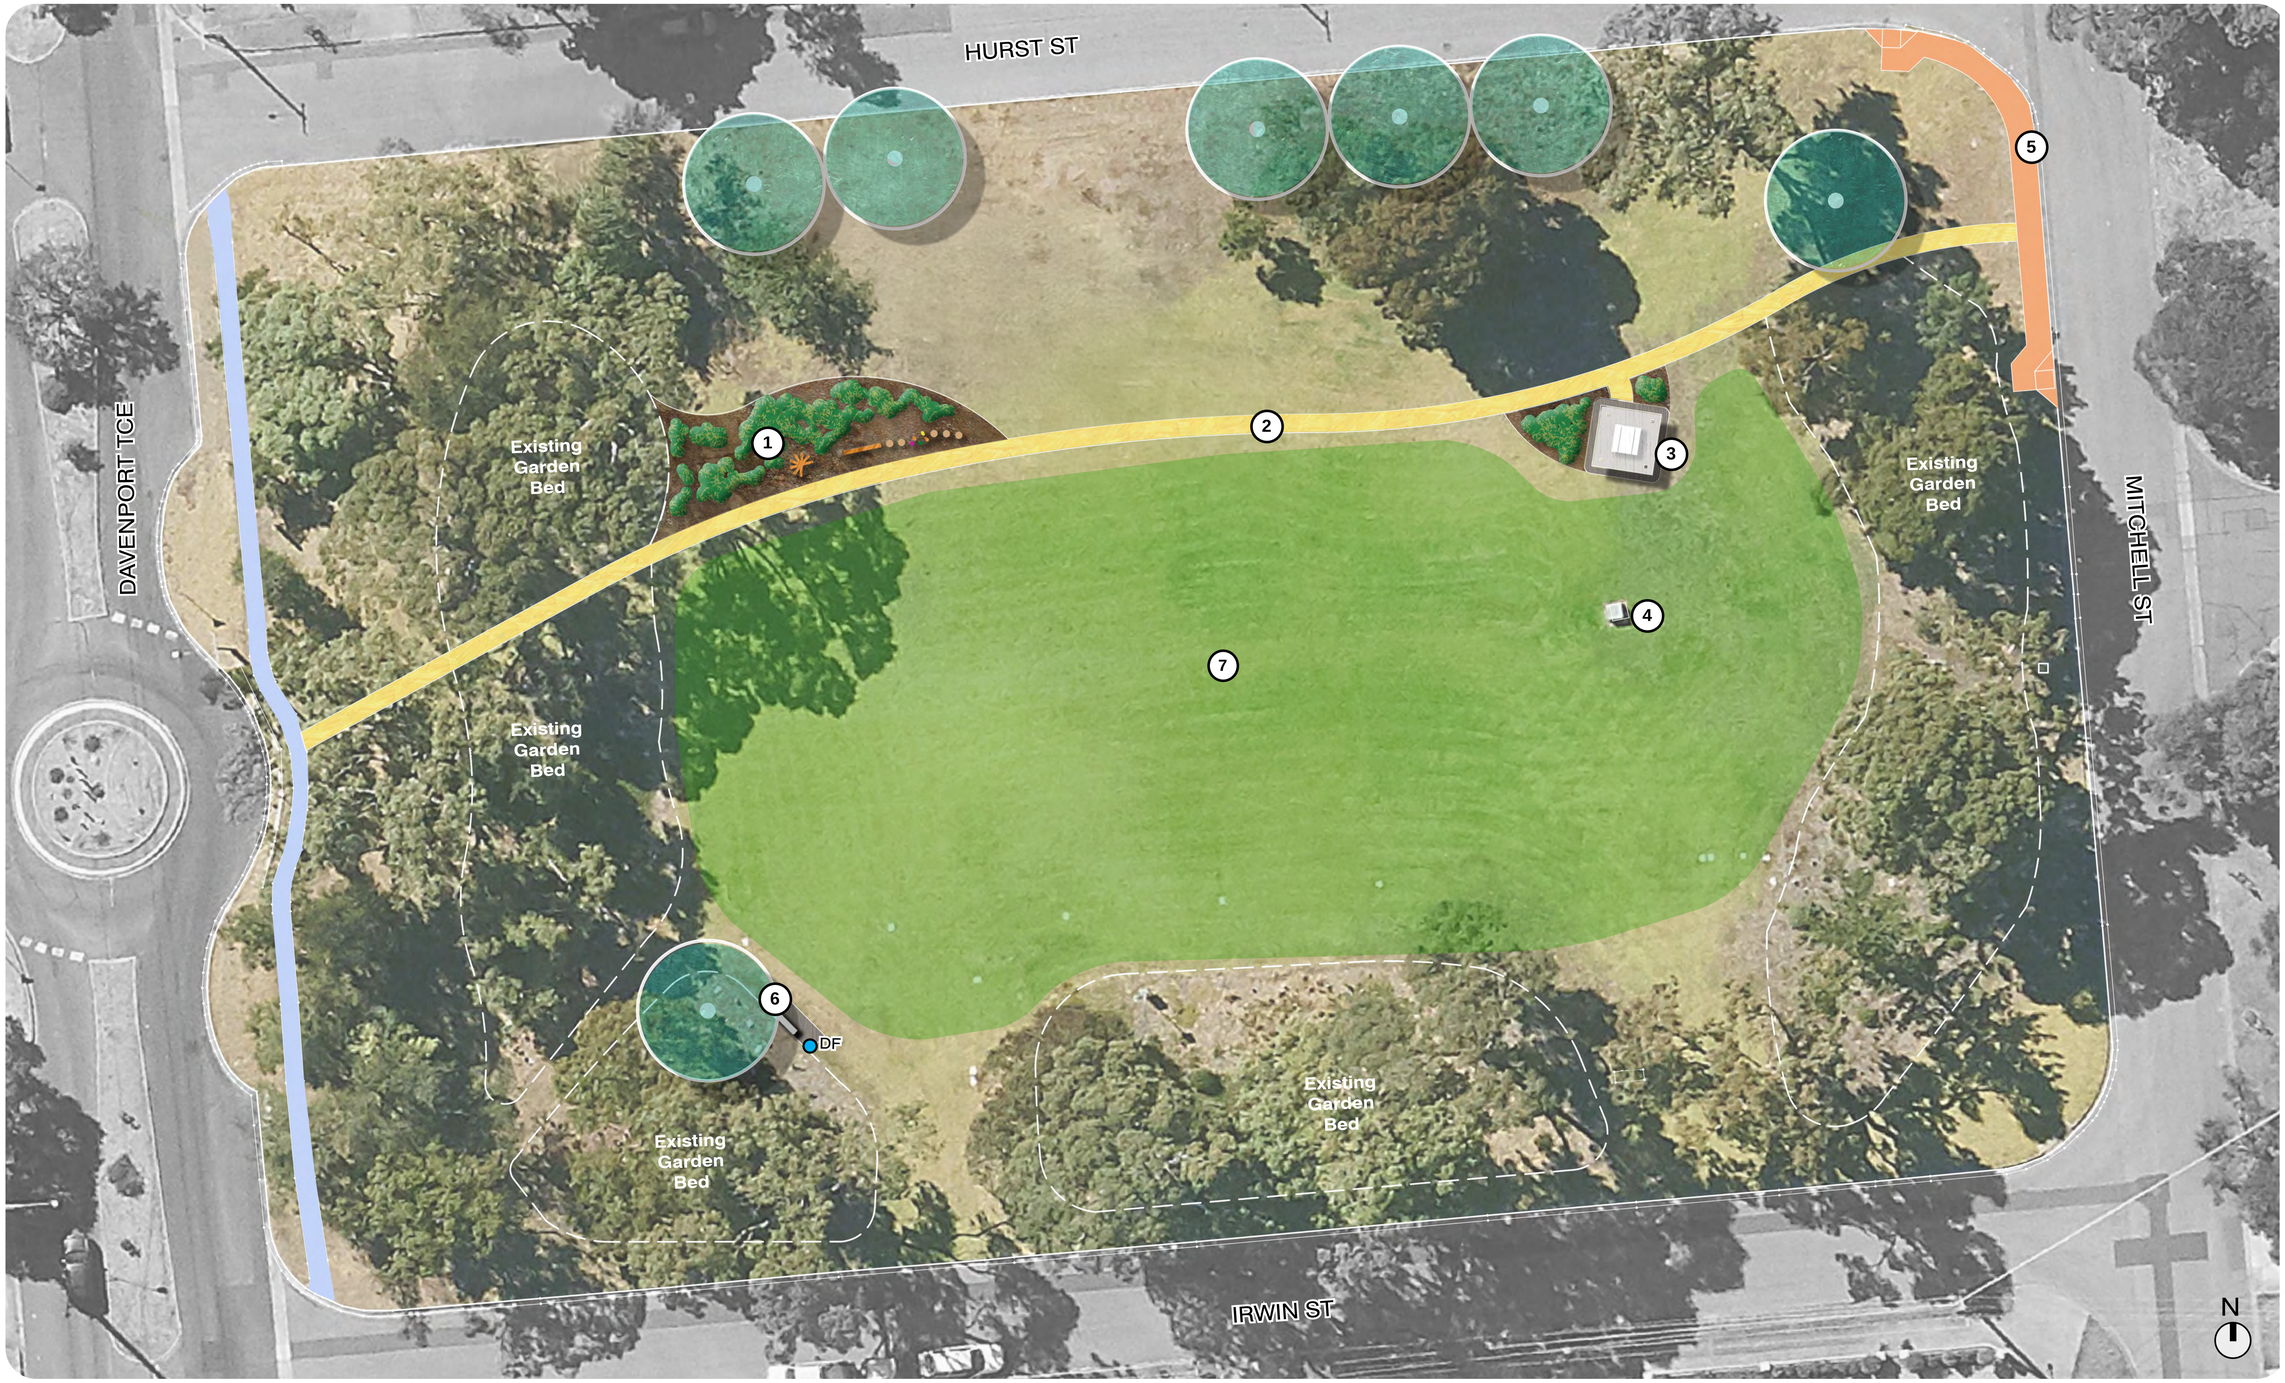


The final design for the reserve upgrade includes:

1. New nature play trail and biodiversity plantings
2. New 1.2m wide unsealed
3. New shelter with picnic setting
4. Paint existing toy box
5. New path connection into reserve with kerb ramp crossings
6. New seat with drink fountain and dog bowl
7. Improve existing lawn including broad leaf weed management, aeration and fertilising.

- New tree planting
- New biodiversity planting
- DF Drink fountain with dog bowl
- Existing path
- New unsealed path
- New paved path
- Improve existing lawn

Note: See next page for supporting images

MITCHELL STREET RESERVE - CONCEPT PLAN

@CityofMarion @CityofMarion City of Marion

Concept design is for illustrative purposes only. Council retains the right to modify the design in consideration of unknown site conditions, cost management, internal approvals and consultation responses.

CITY OF MARION

Nature Play



CUBBY



BALANCE BEAM



CLUSTER CLIMBER POLES



CONCRETE STEPPERS

Furniture and Amenity



SHELTER




PICNIC SETTING (wheelchair friendly)



NEW BENCH SEAT (to match existing)



DRINK FOUNTAIN WITH DOG BOWL

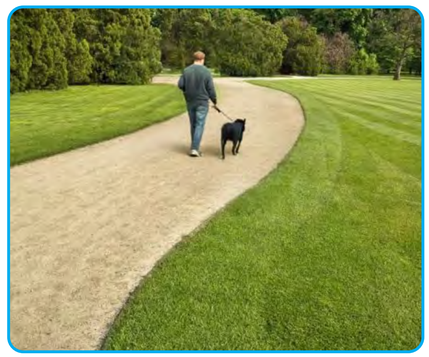

UNSEALED PATH



BIODIVERSITY PLANTING

Note: See previous page for concept plan

MITCHELL STREET RESERVE - CONCEPT PLAN

@CityofMarion @CityofMarion City of Marion

Concept design is for illustrative purposes only. Council retains the right to modify the design in consideration of unknown site conditions, cost management, internal approvals and consultation responses.

CITY OF MARION