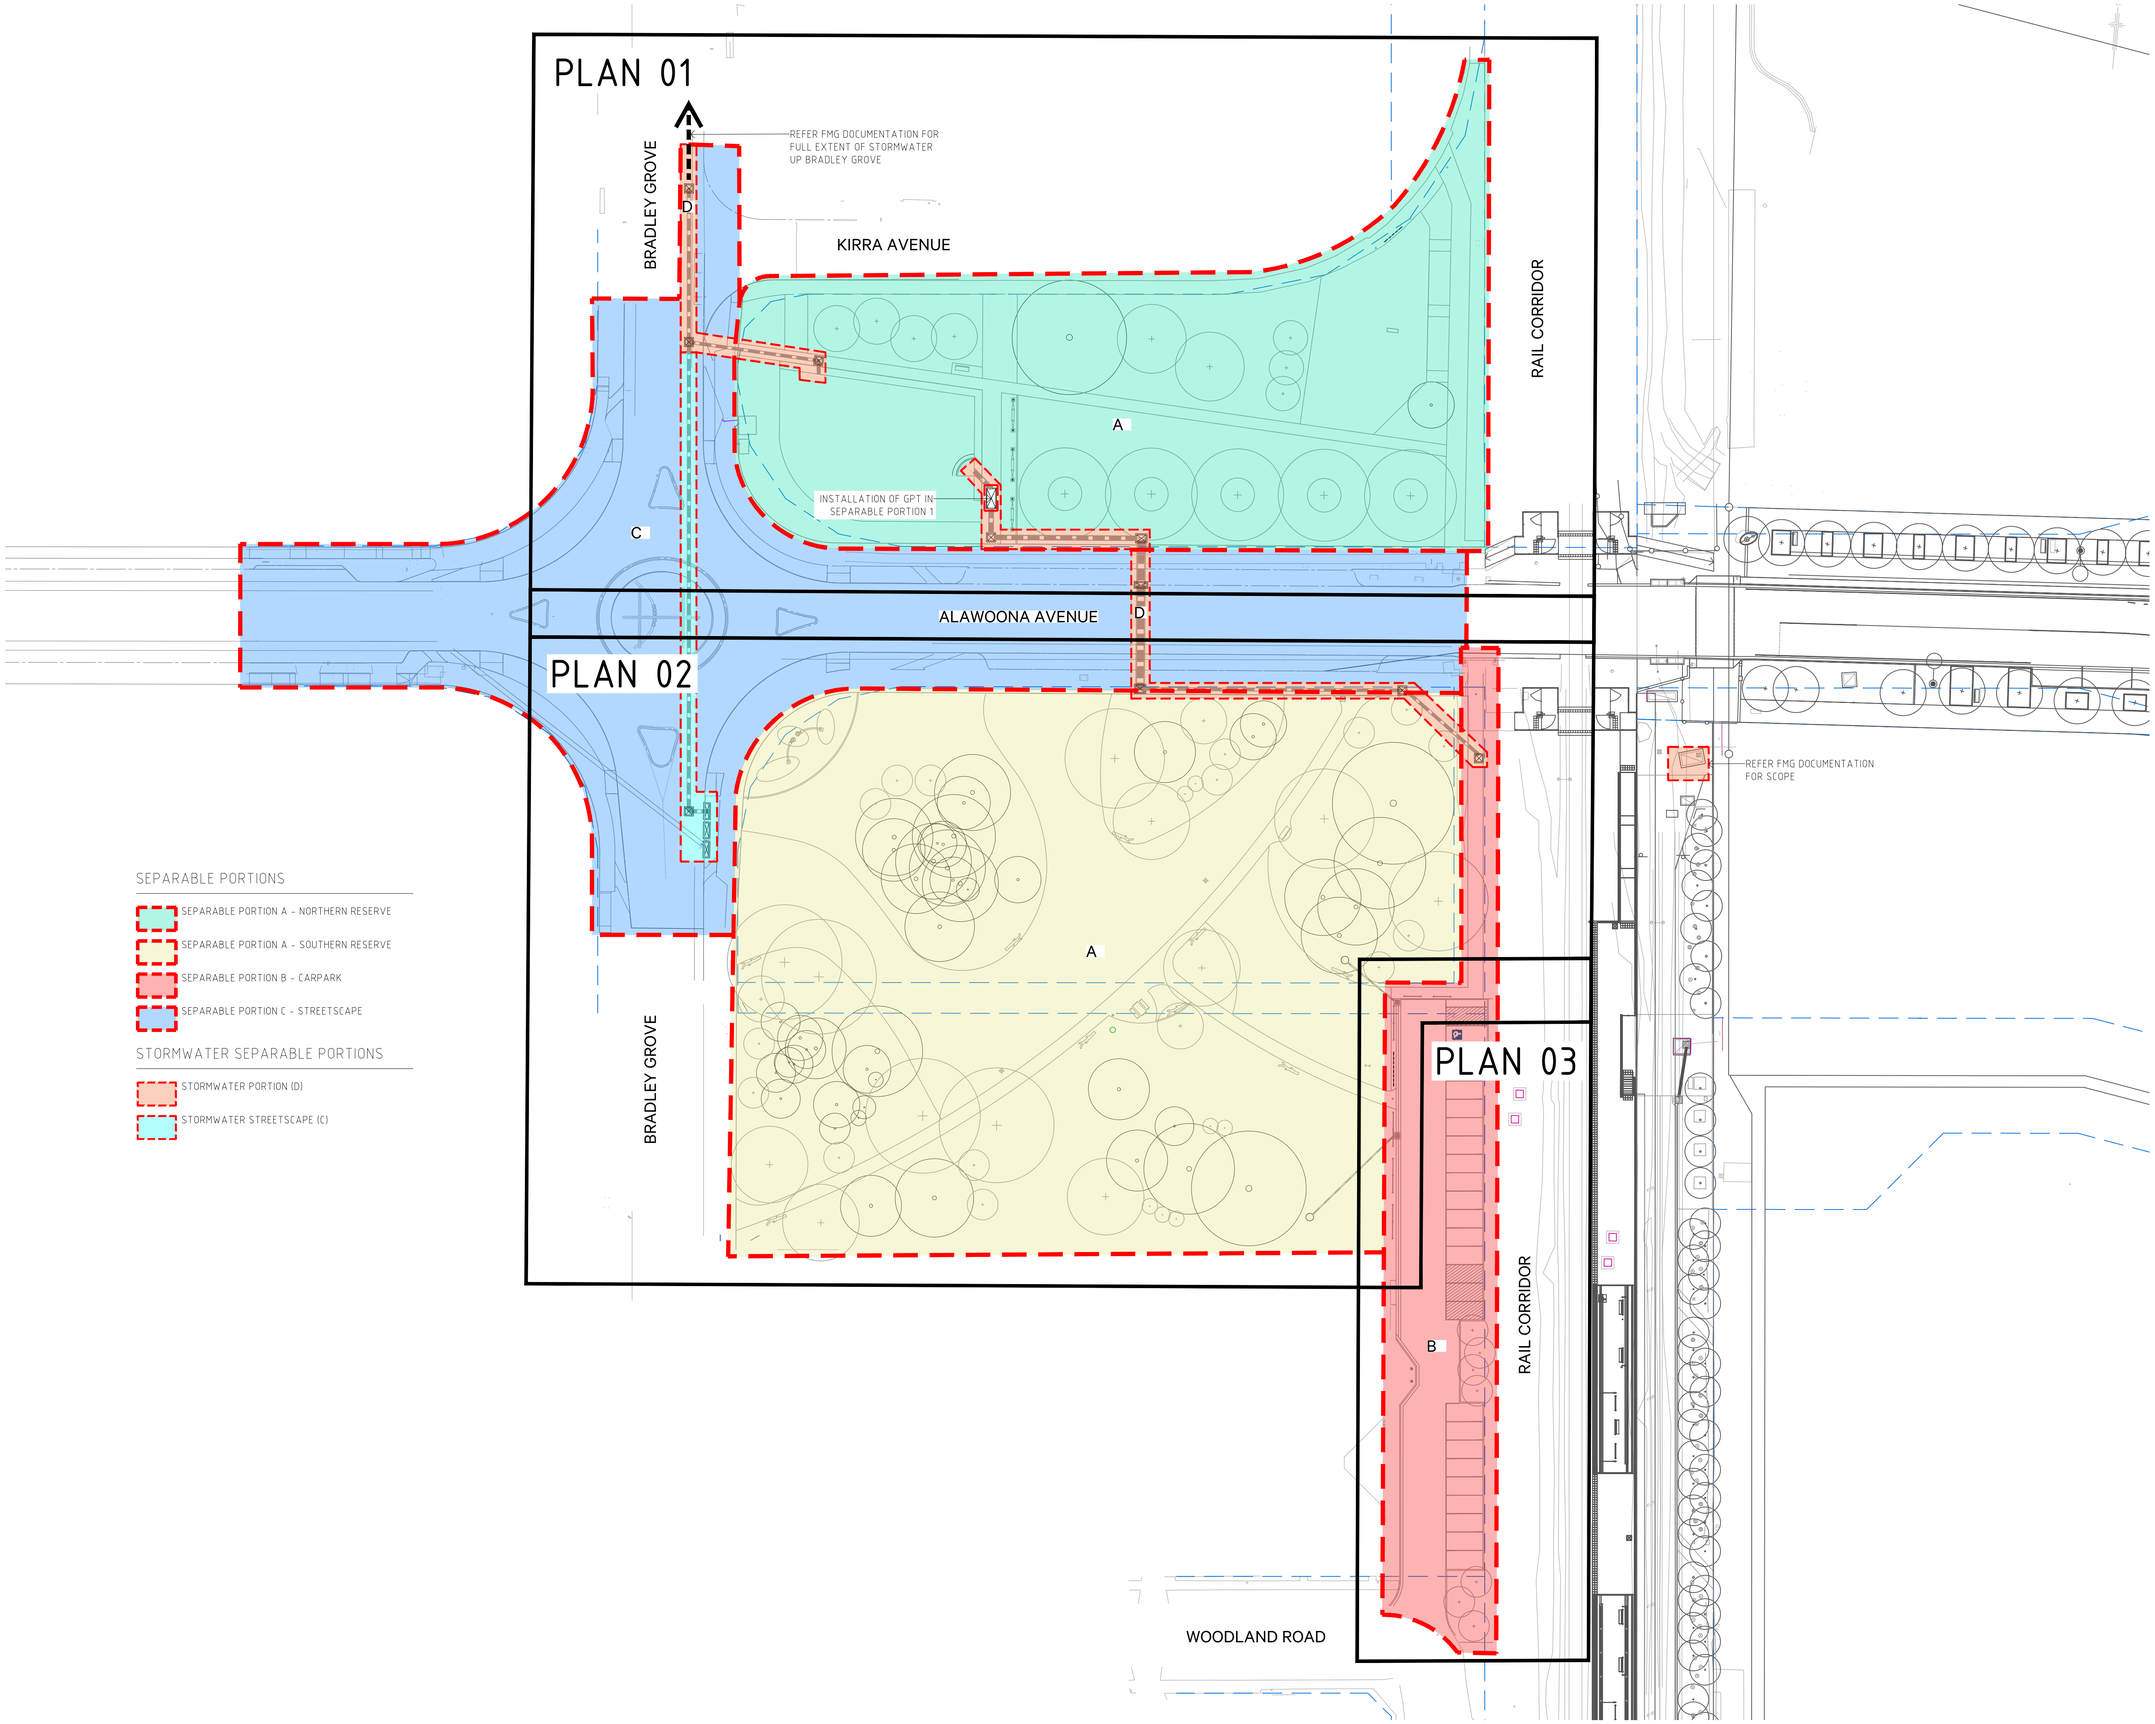


SEPARABLE PORTIONS

- SEPARABLE PORTION A - NORTHERN RESERVE
- SEPARABLE PORTION A - SOUTHERN RESERVE
- SEPARABLE PORTION B - CARPARK
- SEPARABLE PORTION C - STREETSCAPE

STORMWATER SEPARABLE PORTIONS

- STORMWATER PORTION (D)
- STORMWATER STREETSCAPE (C)

This drawing must be read in conjunction with all other contract documents including the project specifications, schedules and any instructions issued during the course of the contract. The Contractor must verify all dimensions on site and check the location of services before commencement of work. The Contractor is to notify the Superintendent of any discrepancies between the drawings or specifications. Drawings are not to be used for construction unless identified in the title block as 'for construction'. All drawings to be read at A1 unless otherwise stated. Drawings are intended for digital setout and DWG files will be issued upon request. Copyright Oxigen Pty Ltd.

Plot File Created: Aug 21, 2023

Scale

1:400 (A1), 1:800 (A3)

0 4 8 12 16 20m

N

oxigen

Oxigen Pty Ltd
98-100 Halifax Street
Adelaide SA 5000

T +61 (08) 7324 9600
design@oxigen.net.au
oxigen.net.au

Project
Alawoona Reserves & Carpark


Client
CITY OF MARION
RenewalSA Government of South Australia

Landscape Architecture
Oxigen
Civil
FMG
Raingarden
DesignFlow
Irrigation
Pinion

Drawing Title
KEY PLAN & SEPARABLE PORTIONS

Project number	Drawing number	Revision
22.042	200	G

Rev	Date	Issue	DWN	CHK	APP
A	02.03.23	FOR INFORMATION	SC	TW	-
B	21.03.23	FOR INFORMATION	SC	TW	-
C	22.03.23	FOR INFORMATION	SC	TW	-
D	28.04.23	70% DOCUMENTATION	SC	TW	TW
E	15.06.23	DRAFT 90% DOCUMENTATION	SC	TW	TW
F	07.07.23	FOR TENDER	SC	SD/TW	TW
G	21.08.23	FOR TENDER	SC	SD/TW	TW

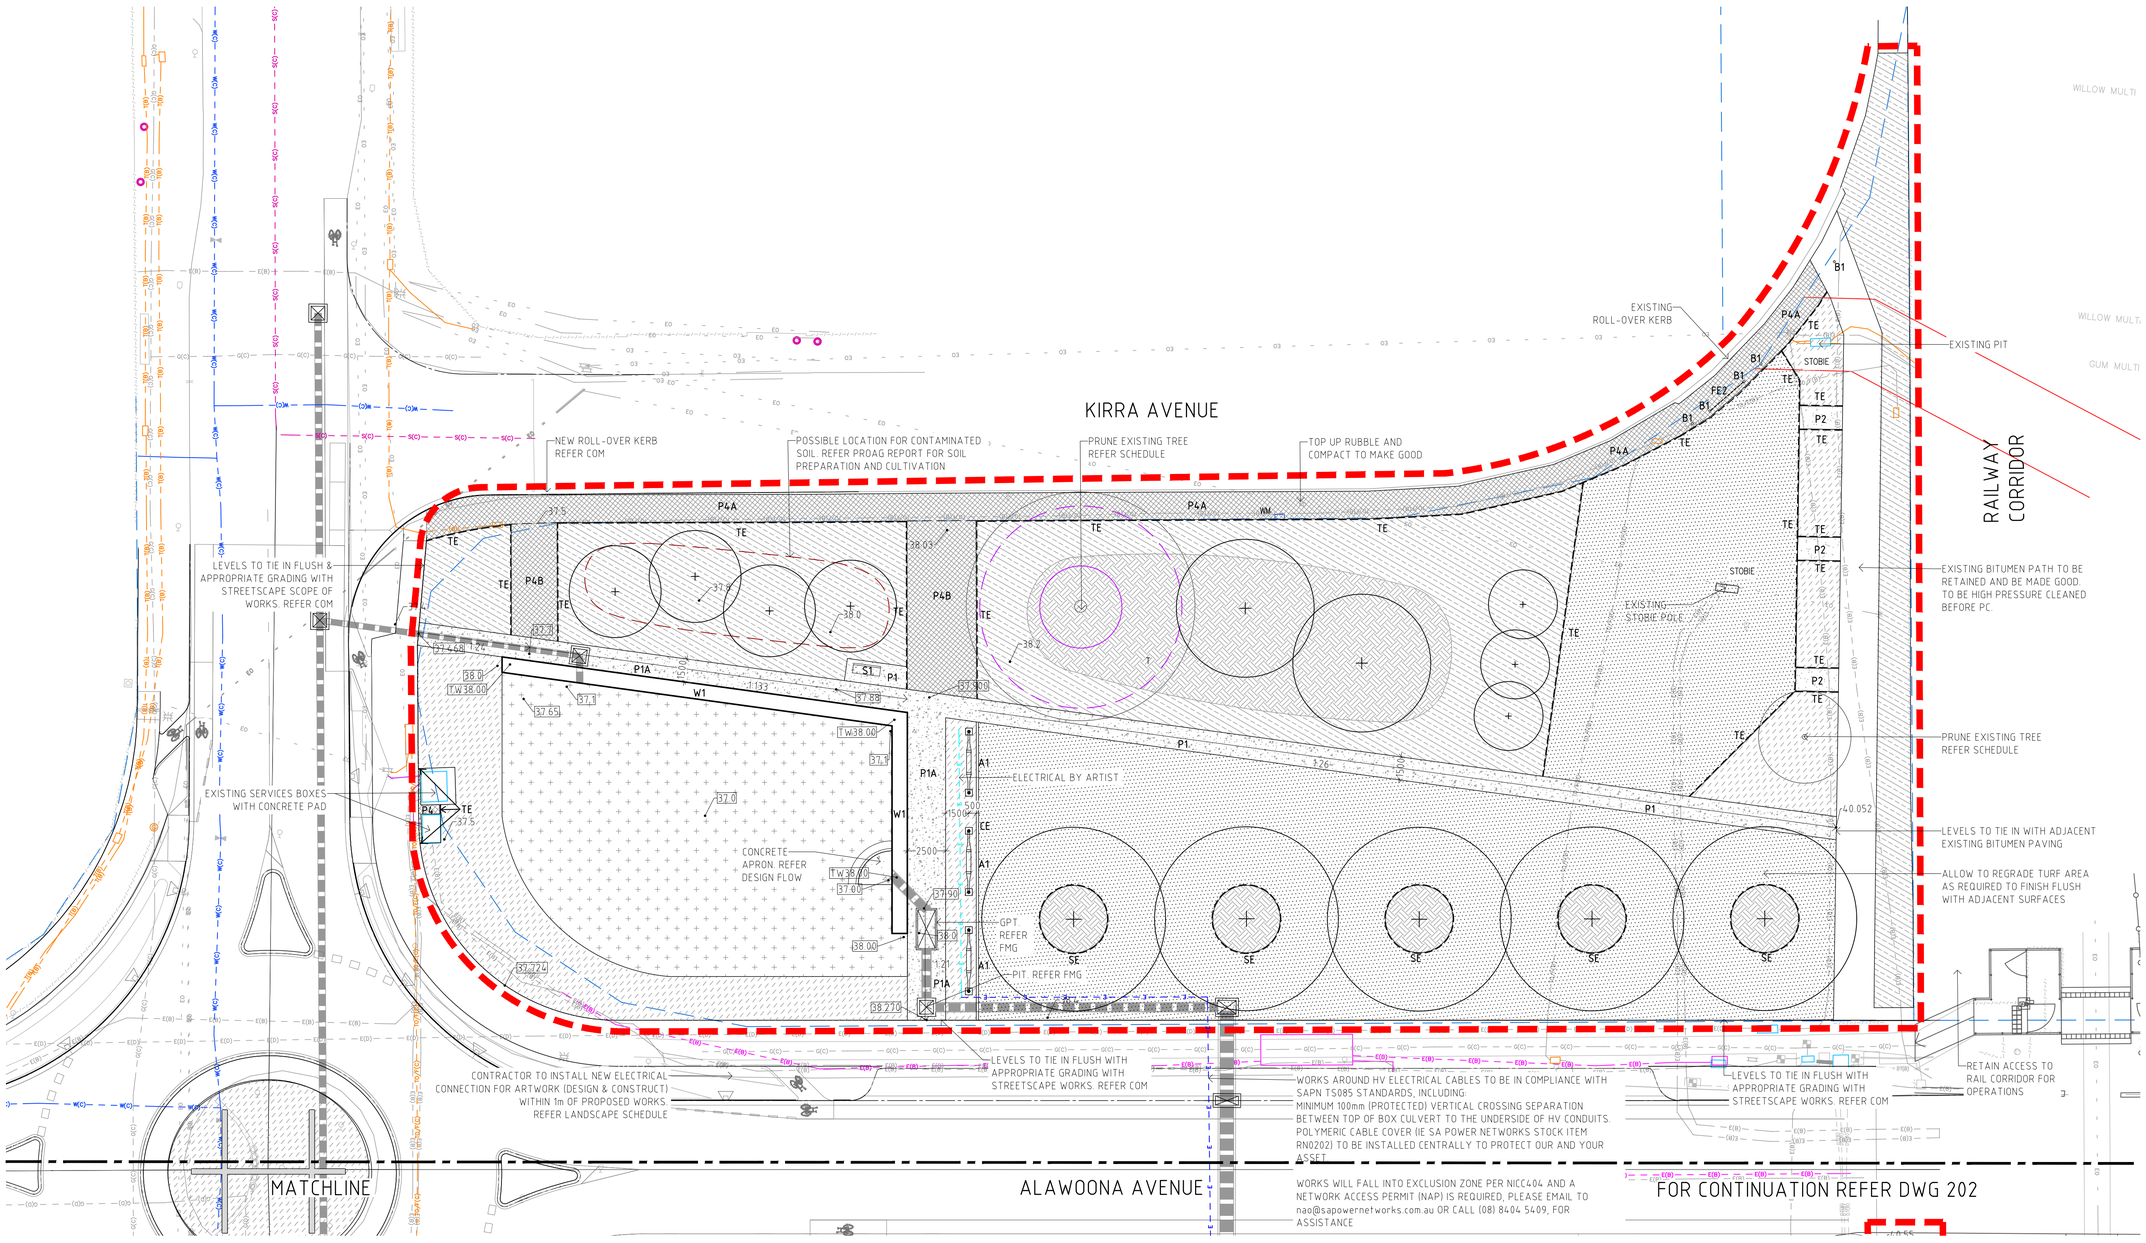

This drawing must be read in conjunction with all other contract documents including the project specifications, schedules and any instructions issued during the course of the contract. The Contractor must verify all dimensions on site and check the location of services before commencement of work. The Contractor is to notify the Superintendent of any discrepancies between the drawings or specifications. Drawings are not to be used for construction unless identified in the title block as 'for construction'. All drawings to be read at A1 unless otherwise stated. Drawings are intended for digital setout and DWG files will be issued upon request. Copyright Oxigen Pty Ltd.

Plot File Created: Aug 21, 2023

Scale

1:200 (A1), 1:400 (A3)

0 2 4 6 8 10m

N

NEW

- EXTENT OF WORKS
- NEW TREE — REFER DWG 502
- P1A/B CONCRETE PAVING — REFER DWG 501
- P2 GRANULITIC SAND — REFER DWG 501
- P3 HOTMIX — REFER FMG
- P4A/B RUBBLE — REFER DWG 501
- IRRIGATED TURF — REFER DWG 502
- IRRIGATED PLANTING — REFER DWG 502
- NON-IRRIGATED PLANTING — REFER DWG 502
- RAINGARDEN BED — REFER DESIGN FLOW
- MULCH ONLY — REFER SCHEDULE
- S1 SEAT — REFER SCHEDULE
- S2 PICNIC SETTING — REFER SCHEDULE
- A1 ARTWORK TYPE 1 (BY OTHERS)
- A2 ARTWORK TYPE 2 (BY OTHERS)
- FE1 POST & RAIL FENCE — REFER DWG 503
- FE2 BOLLARDS WITH CHAIN — REFER DWG 503
- TE TIMBER EDGE — REFER DWG 501
- SE STEEL EDGE — REFER DWG 501
- CE CONCRETE EDGE — REFER DWG 501
- K KERBING (UPSTAND/ GUTTER/ SPOON) — REFER FMG
- W1 GABION WALL — REFER DWG 503
- SALVAGED LOG — REFER DWG 503
- B1 BOLLARD (FIXED) — REFER SCHEDULE
- B2 BOLLARD (REMOVABLE) — REFER SCHEDULE
- BN BIN — REFER SCHEDULE
- DRINKING FOUNTAIN — REFER SCHEDULE
- TP TREE INFILTRATION PIT — REFER FMG
- SP SOAKAGE PIT — DISCHARGE AG PIPES INTO MIN 1500 CORE HOLE, 400 DIA, FILLED WITH 20mm STONE AGGREGATE (NO FINES). GEOTEXTILE LINING TO TOP OF SOAKAGE PIT. REFER DWG 502

EXISTING

- EXISTING TREE
- TREE PROTECTION ZONE
- STRUCTURAL ROOT ZONE
- L1 EXISTING POLE TOP LIGHT TO BE PAINTED, NEW LUMINAIRE - REFER SCHEDULE
- EXISTING FENCE
- PROPERTY BOUNDARY
- U/G COM
- U/G ELEC (ACTIVE)
- O/H ELEC
- U/G GAS (PASSIVE)
- U/G GAS (ACTIVE)
- U/G TRANSPORT (ACTIVE)
- RECLAIMED WATER MAIN
- 55.67 EXISTING LEVEL
- ELECTRICAL DESIGN + CONSTRUCT — REFER SCHEDULE

oxigen

Oxigen Pty Ltd
98-100 Halifax Street
Adelaide SA 5000

T +61 (08) 7324 9600
design@oxigen.net.au
oxigen.net.au

Project
Alawoona Reserves & Carpark


Client
CITY OF MARION
RenewalSA — Government of South Australia

Landscape Architecture
Oxigen
Civil
FMG
Raingarden
DesignFlow
Irrigation
Pinion

Drawing Title
SITEWORKS PLAN 01

Project number	Drawing number	Revision
22.042	201	G

Rev	Date	Issue	DWN	CHK	APP
A	02.03.23	FOR INFORMATION	SC	TW	-
B	21.03.23	FOR INFORMATION	SC	TW	-
C	22.03.23	FOR INFORMATION	SC	TW	-
D	28.04.23	70% DOCUMENTATION	SC	TW	TW
E	15.06.23	DRAFT 90% DOCUMENTATION	SC	TW	TW
F	07.07.23	FOR TENDER	SC	SD/TW	TW
G	21.08.23	FOR TENDER	SC	SD/TW	TW

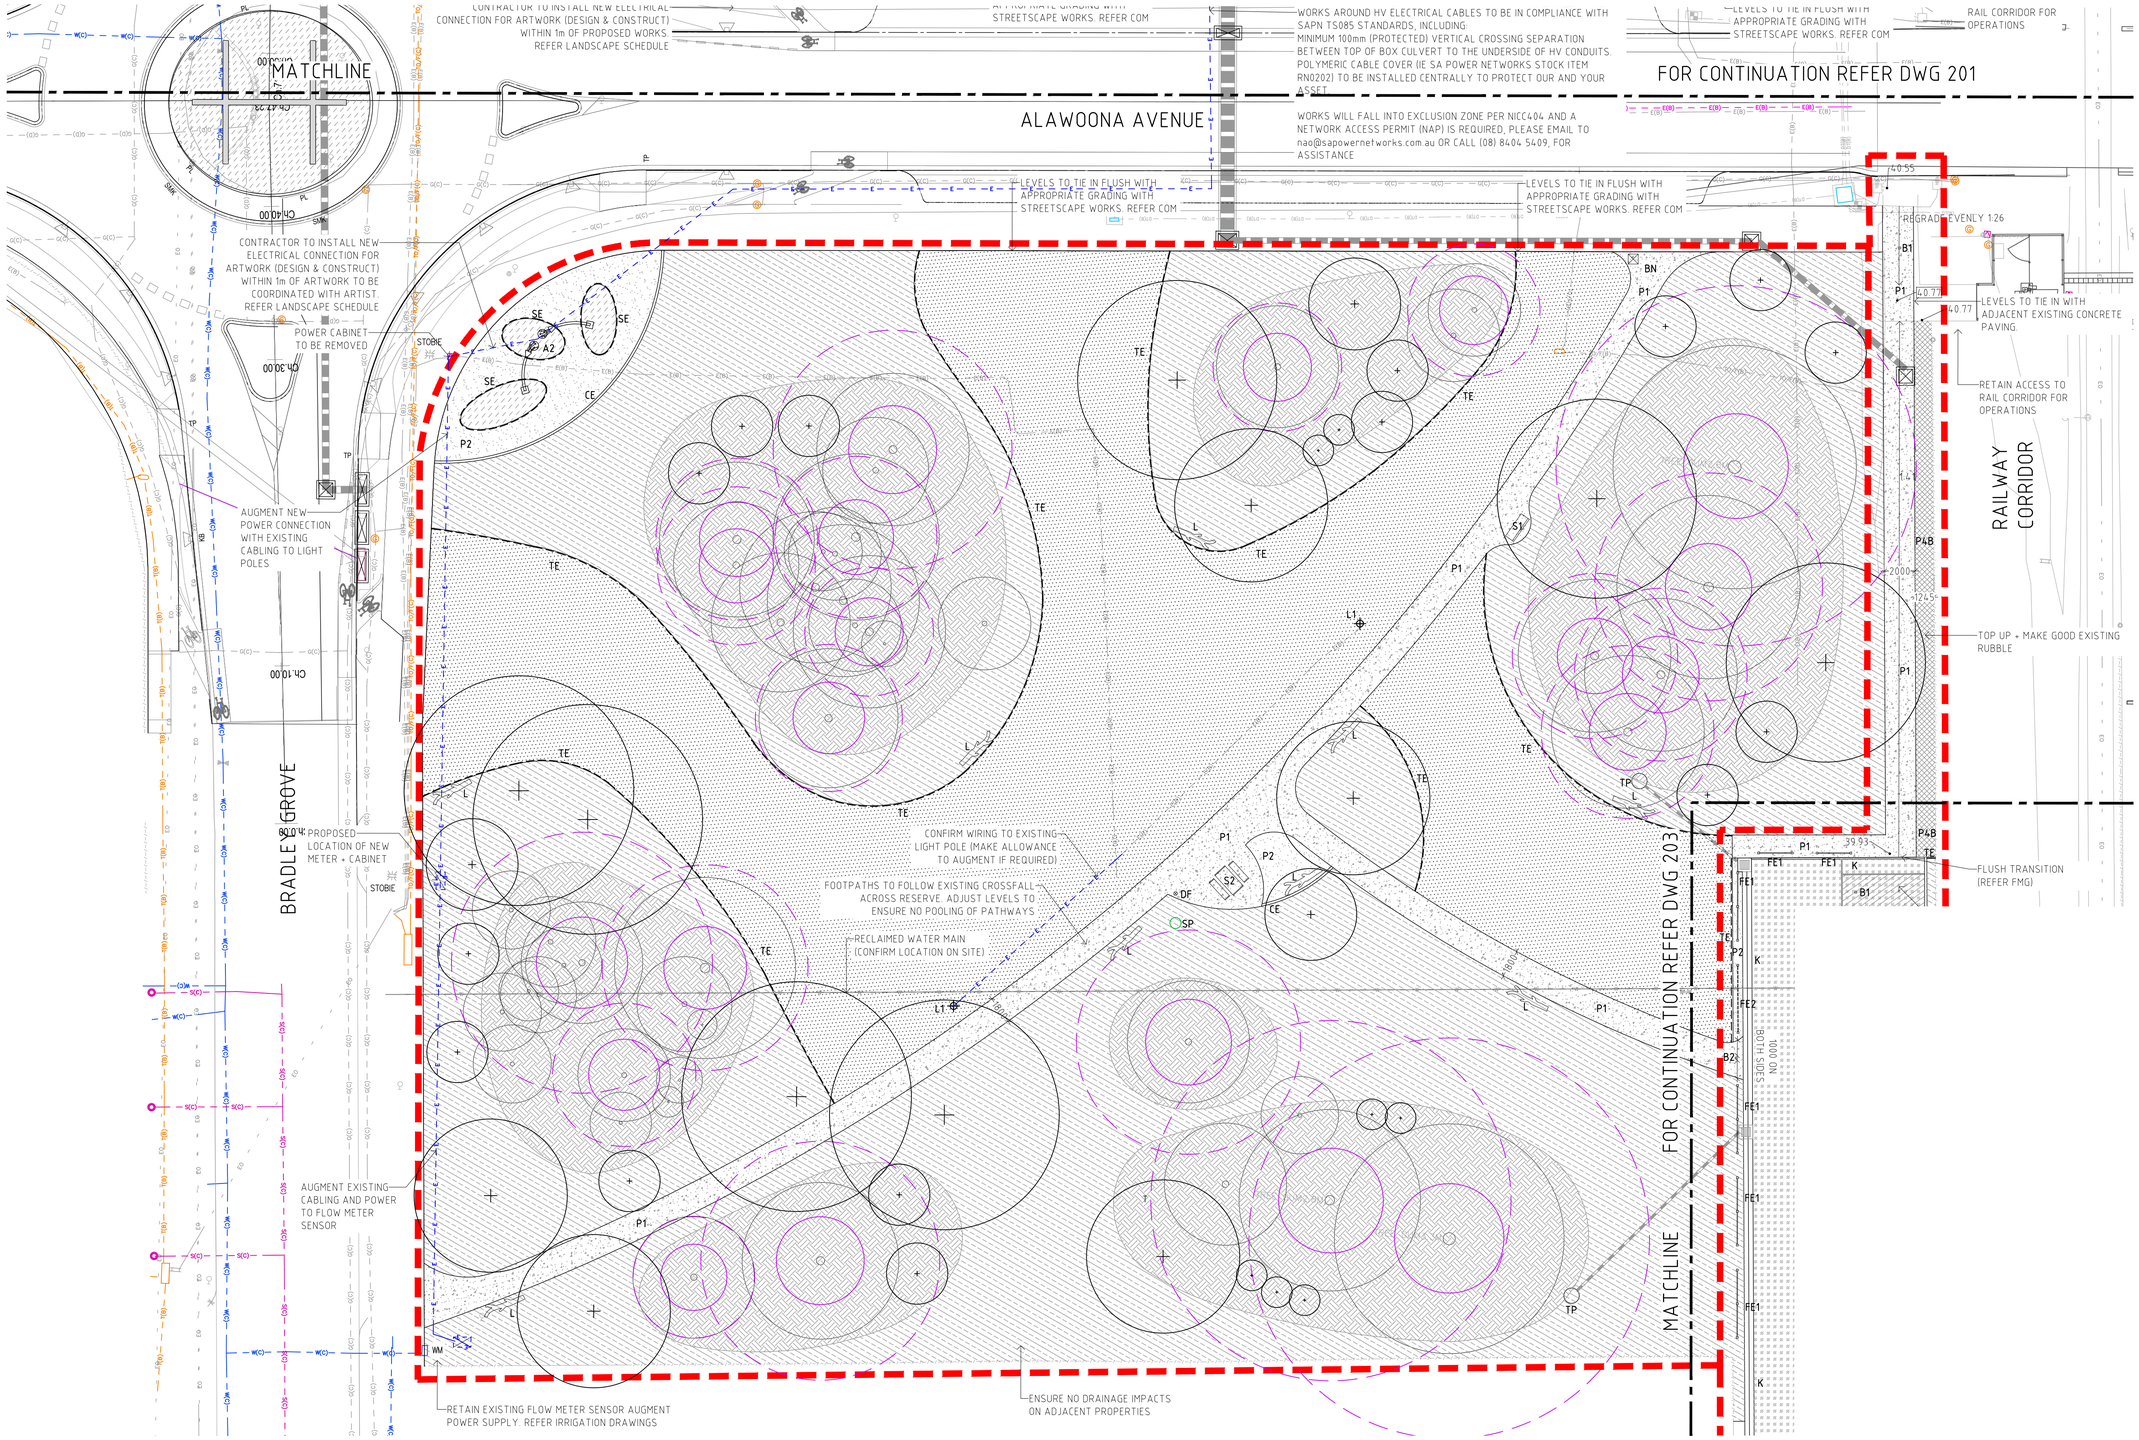

This drawing must be read in conjunction with all other contract documents including the project specifications, schedules and any instructions issued during the course of the contract. The Contractor must verify all dimensions on site and check the location of services before commencement of work. The Contractor is to notify the Superintendent of any discrepancies between the drawings or specifications. Drawings are not to be used for construction unless identified in the title block as 'for construction'. All drawings to be read at A1 unless otherwise stated. Drawings are intended for digital setout and DWG files will be issued upon request. Copyright Oxigen Pty Ltd.

Plot File Created: Aug 21, 2023

Scale

1:200 (A1), 1:400 (A3)

0 2 4 6 8 10m

N

NEW

- EXTENT OF WORKS
- NEW TREE — REFER DWG 502
- P1A/B CONCRETE PAVING — REFER DWG 501
- P2 GRANULITIC SAND — REFER DWG 501
- P3 HOTMIX — REFER FMG
- P4A/B RUBBLE — REFER DWG 501
- IRRIGATED TURF — REFER DWG 502
- IRRIGATED PLANTING — REFER DWG 502
- NON-IRRIGATED PLANTING — REFER DWG 502
- RAINGARDEN BED — REFER DESIGN FLOW
- MULCH ONLY — REFER SCHEDULE
- S1 SEAT — REFER SCHEDULE
- S2 PICNIC SETTING — REFER SCHEDULE
- A1 ARTWORK TYPE 1 (BY OTHERS)
- A2 ARTWORK TYPE 2 (BY OTHERS)
- FE1 POST & RAIL FENCE — REFER DWG 503
- FE2 BOLLARDS WITH CHAIN — REFER DWG 503
- TE TIMBER EDGE — REFER DWG 501
- SE STEEL EDGE — REFER DWG 501
- CE CONCRETE EDGE — REFER DWG 501
- K KERBING (UPSTAND/ GUTTER/ SPOON) — REFER FMG
- W1 GABION WALL — REFER DWG 503
- SALVAGED LOG — REFER DWG 503
- B1 BOLLARD (FIXED) — REFER SCHEDULE
- B2 BOLLARD (REMOVABLE) — REFER SCHEDULE
- BN BIN — REFER SCHEDULE
- DF DRINKING FOUNTAIN — REFER SCHEDULE
- TP TREE INFILTRATION PIT — REFER FMG
- SP SOAKAGE PIT — DISCHARGE AG PIPES INTO MIN 1500 CORE HOLE, 400 DIA, FILLED WITH 20mm STONE AGGREGATE (NO FINES). GEOTEXTILE LINING TO TOP OF SOAKAGE PIT. REFER DWG 502

EXISTING

- EXISTING TREE
- TREE PROTECTION ZONE
- STRUCTURAL ROOT ZONE
- L1 EXISTING POLE TOP LIGHT TO BE PAINTED, NEW LUMINAIRE - REFER SCHEDULE
- EXISTING FENCE
- PROPERTY BOUNDARY
- U/G COM
- U/G ELEC (ACTIVE)
- O/H ELEC
- U/G GAS (PASSIVE)
- U/G GAS (ACTIVE)
- U/G TRANSPORT (ACTIVE)
- RECLAIMED WATER MAIN
- 55.67 EXISTING LEVEL
- ELECTRICAL DESIGN + CONSTRUCT — REFER SCHEDULE

oxigen

Oxigen Pty Ltd
98-100 Halifax Street
Adelaide SA 5000

T +61 (08) 7324 9600
design@oxigen.net.au
oxigen.net.au

Project
Alawoona Reserves & Carpark


Client
CITY OF MARION
RenewalSA — Government of South Australia

Landscape Architecture
Oxigen
Civil
FMG
Raingarden
DesignFlow
Irrigation
Pinion

Drawing Title
SITEWORKS PLAN 02

Project number	Drawing number	Revision
22.042	202	G

Rev	Date	Issue	DWN	CHK	APP
A	02.03.23	FOR INFORMATION	SC	TW	-
B	21.03.23	FOR INFORMATION	SC	TW	-
C	22.03.23	FOR INFORMATION	SC	TW	-
D	28.04.23	70% DOCUMENTATION	SC	TW	TW
E	15.06.23	DRAFT 90% DOCUMENTATION	SC	TW	TW
F	07.07.23	FOR TENDER	SC	SD/TW	TW
G	21.08.23	FOR TENDER	SC	SD/TW	TW

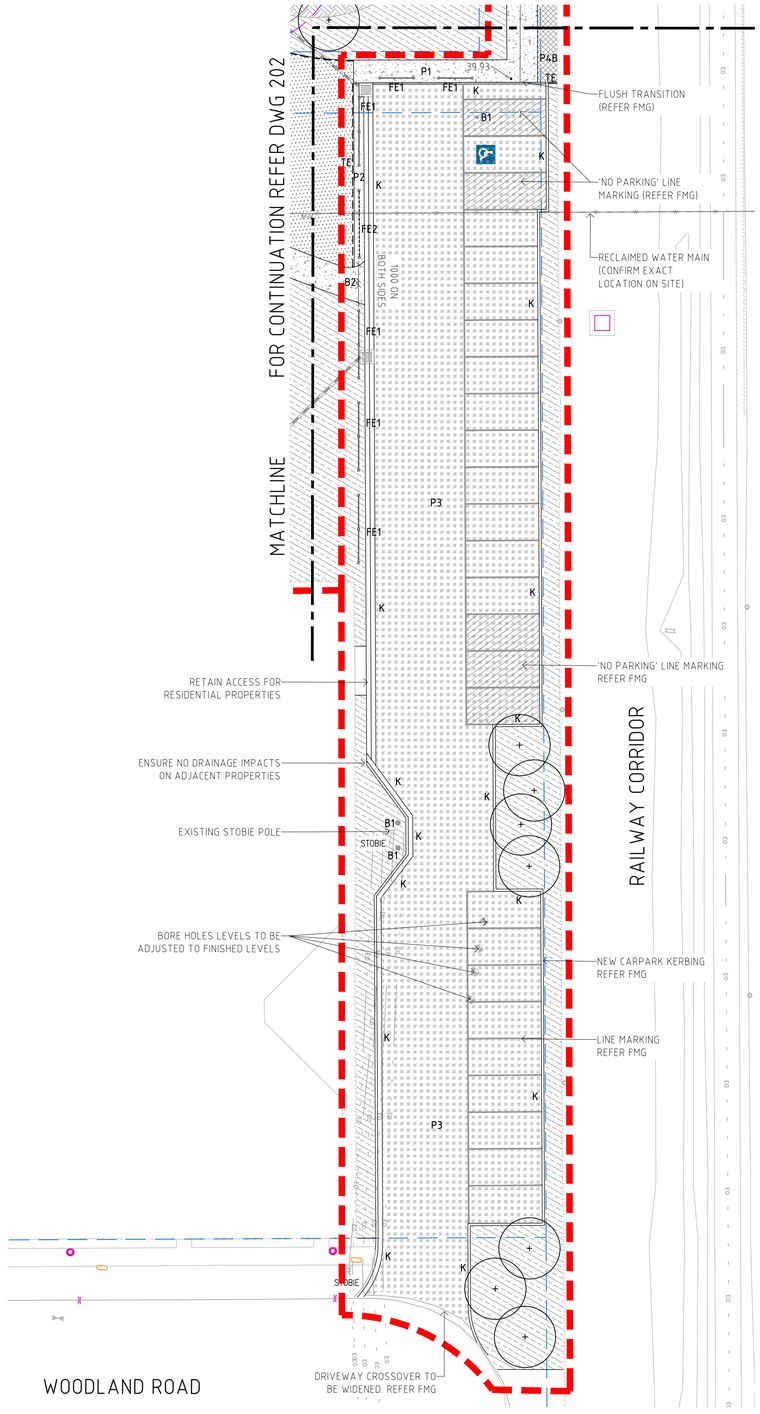

This drawing must be read in conjunction with all other contract documents including the project specifications, schedules and any instructions issued during the course of the contract. The Contractor must verify all dimensions on site and check the location of services before commencement of work. The Contractor is to notify the Superintendent of any discrepancies between the drawings or specifications. Drawings are not to be used for construction unless identified in the title block as 'for construction'. All drawings to be read at A1 unless otherwise stated. Drawings are intended for digital setout and DWG files will be issued upon request. Copyright Oxigen Pty Ltd.

Plot File Created: Aug 21, 2023

Scale

1:200 (A1), 1:400 (A3)

0 2 4 6 8 10m

N

NEW

- EXTENT OF WORKS
- NEW TREE — REFER DWG 502
- P1A/B CONCRETE PAVING — REFER DWG 501
- P2 GRANULITIC SAND — REFER DWG 501
- P3 HOTMIX — REFER FMG
- P4A/B RUBBLE — REFER DWG 501
- IRRIGATED TURF — REFER DWG 502
- IRRIGATED PLANTING — REFER DWG 502
- NON-IRRIGATED PLANTING — REFER DWG 502
- RAINGARDEN BED — REFER DESIGN FLOW
- MULCH ONLY — REFER SCHEDULE
- S1 SEAT — REFER SCHEDULE
- S2 PICNIC SETTING — REFER SCHEDULE
- A1 ARTWORK TYPE 1 (BY OTHERS)
- A2 ARTWORK TYPE 2 (BY OTHERS)
- FE1 POST & RAIL FENCE — REFER DWG 503
- FE2 BOLLARDS WITH CHAIN — REFER DWG 503
- TE TIMBER EDGE — REFER DWG 501
- SE STEEL EDGE — REFER DWG 501
- CE CONCRETE EDGE — REFER DWG 501
- K KERBING (UPSTAND/ GUTTER/ SPOON) — REFER FMG
- W1 GABION WALL — REFER DWG 503
- SALVAGED LOG — REFER DWG 503
- B1 BOLLARD (FIXED) — REFER SCHEDULE
- B2 BOLLARD (REMOVABLE) — REFER SCHEDULE
- BN BIN — REFER SCHEDULE
- DRINKING FOUNTAIN — REFER SCHEDULE
- TP TREE INFILTRATION PIT — REFER FMG
- SP SOAKAGE PIT — DISCHARGE AG PIPES INTO MIN 1500 CORE HOLE, 400 DIA, FILLED WITH 20mm STONE AGGREGATE (NO FINES). GEOTEXTILE LINING TO TOP OF SOAKAGE PIT. REFER DWG 502

EXISTING

- EXISTING TREE
- TREE PROTECTION ZONE
- STRUCTURAL ROOT ZONE
- L1 EXISTING POLE TOP LIGHT TO BE PAINTED, NEW LUMINAIRE - REFER SCHEDULE
- EXISTING FENCE
- PROPERTY BOUNDARY
- U/G COM
- U/G ELEC. (ACTIVE)
- O/H ELEC.
- U/G GAS (PASSIVE)
- U/G GAS (ACTIVE)
- U/G TRANSPORT (ACTIVE)
- RECLAIMED WATER MAIN
- 55.67 EXISTING LEVEL
- ELECTRICAL DESIGN + CONSTRUCT — REFER SCHEDULE

oxigen

Oxigen Pty Ltd
98-100 Halifax Street
Adelaide SA 5000

T +61 (08) 7324 9600
design@oxigen.net.au
oxigen.net.au

Project
Alawoona Reserves & Carpark

Client
CITY OF MARION
RenewalSA Government of South Australia

Landscape Architecture
Oxigen

Civil
FMG

Raingarden
DesignFlow

Irrigation
Pinion

Drawing Title
SITEWORKS PLAN 03

Project number	Drawing number	Revision
22.042	203	G

Rev	Date	Issue	DWN	CHK	APP
A	02.03.23	FOR INFORMATION	SC	TW	-
B	21.03.23	FOR INFORMATION	SC	TW	-
C	22.03.23	FOR INFORMATION	SC	TW	-
D	28.04.23	70% DOCUMENTATION	SC	TW	TW
E	15.06.23	DRAFT 90% DOCUMENTATION	SC	TW	TW
F	07.07.23	FOR TENDER	SC	SD/TW	TW
G	21.08.23	FOR TENDER	SC	SD/TW	TW