

Central Marion Precinct Streetscapes - Stage 04

90% DOCUMENTATION
21.04.2022

LEAD CONSULTANT

oxygen

Oxygen Pty Ltd
98-100 Halifax Street
Adelaide SA 5000

T +61 (08) 7324 9600
design@oxygen.net.au
oxygen.net.au

CLIENT



CIVIL ENGINEERING
WGA

DEMOLITION

19.079.S4.101	DEMOLITION PLAN 01	OXI
19.079.S4.102	DEMOLITION PLAN 02	OXI
19.079.S4.103	DEMOLITION PLAN 03	OXI
19.079.S4.104	DEMOLITION PLAN 04	OXI
19.079.S4.105	DEMOLITION PLAN 05	OXI
19.079.S4.106	DEMOLITION PLAN 06	OXI

SITEWORKS

19.079.S4.201	SITEWORKS PLAN 01	OXI
19.079.S4.202	SITEWORKS PLAN 02	OXI
19.079.S4.203	SITEWORKS PLAN 03	OXI
19.079.S4.204	SITEWORKS PLAN 04	OXI
19.079.S4.205	SITEWORKS PLAN 05	OXI
19.079.S4.206	SITEWORKS PLAN 06	OXI

CONCRETE SLAB JOINT PLANS

19.079.S4.301	SLAB JOINT PLAN 01	OXI
19.079.S4.302	SLAB JOINT PLAN 02	OXI
19.079.S4.303	SLAB JOINT PLAN 03	OXI
19.079.S4.304	SLAB JOINT PLAN 04	OXI
19.079.S4.305	SLAB JOINT PLAN 05	OXI
19.079.S4.306	SLAB JOINT PLAN 06	OXI

PLANTING PLANS

19.079.S4.401	PLANTING PLAN 01	OXI
19.079.S4.402	PLANTING PLAN 02	OXI
19.079.S4.403	PLANTING PLAN 03	OXI
19.079.S4.404	PLANTING PLAN 04	OXI
19.079.S4.405	PLANTING PLAN 05	OXI
19.079.S4.406	PLANTING PLAN 06	OXI


DETAILS

19.079.S4.501	LANDSCAPE DETAILS 01	OXI
19.079.S4.502	LANDSCAPE DETAILS 02	OXI

SCHEDULE & SPECIFICATION


19.079.S4_LWS	LANDSCAPE WORKS SCHEDULE	OXI
19.079_SPEC	LANDSCAPE TECHNICAL SPECIFICATION	OXI

THIS DRAWING SET SHALL BE READ IN CONJUNCTION WITH ALL ENGINEERING AND OTHER CONSULTANTS' DRAWINGS AND SPECIFICATIONS AND WITH SUCH OTHER WRITTEN INSTRUCTIONS AS MAY BE ISSUED DURING THE COURSE OF THE CONTRACT. ALL DISCREPANCIES SHALL BE REFERRED TO THE SUPERINTENDENT'S REPRESENTATIVE FOR DECISION BEFORE PROCEEDING WITH THE WORK.

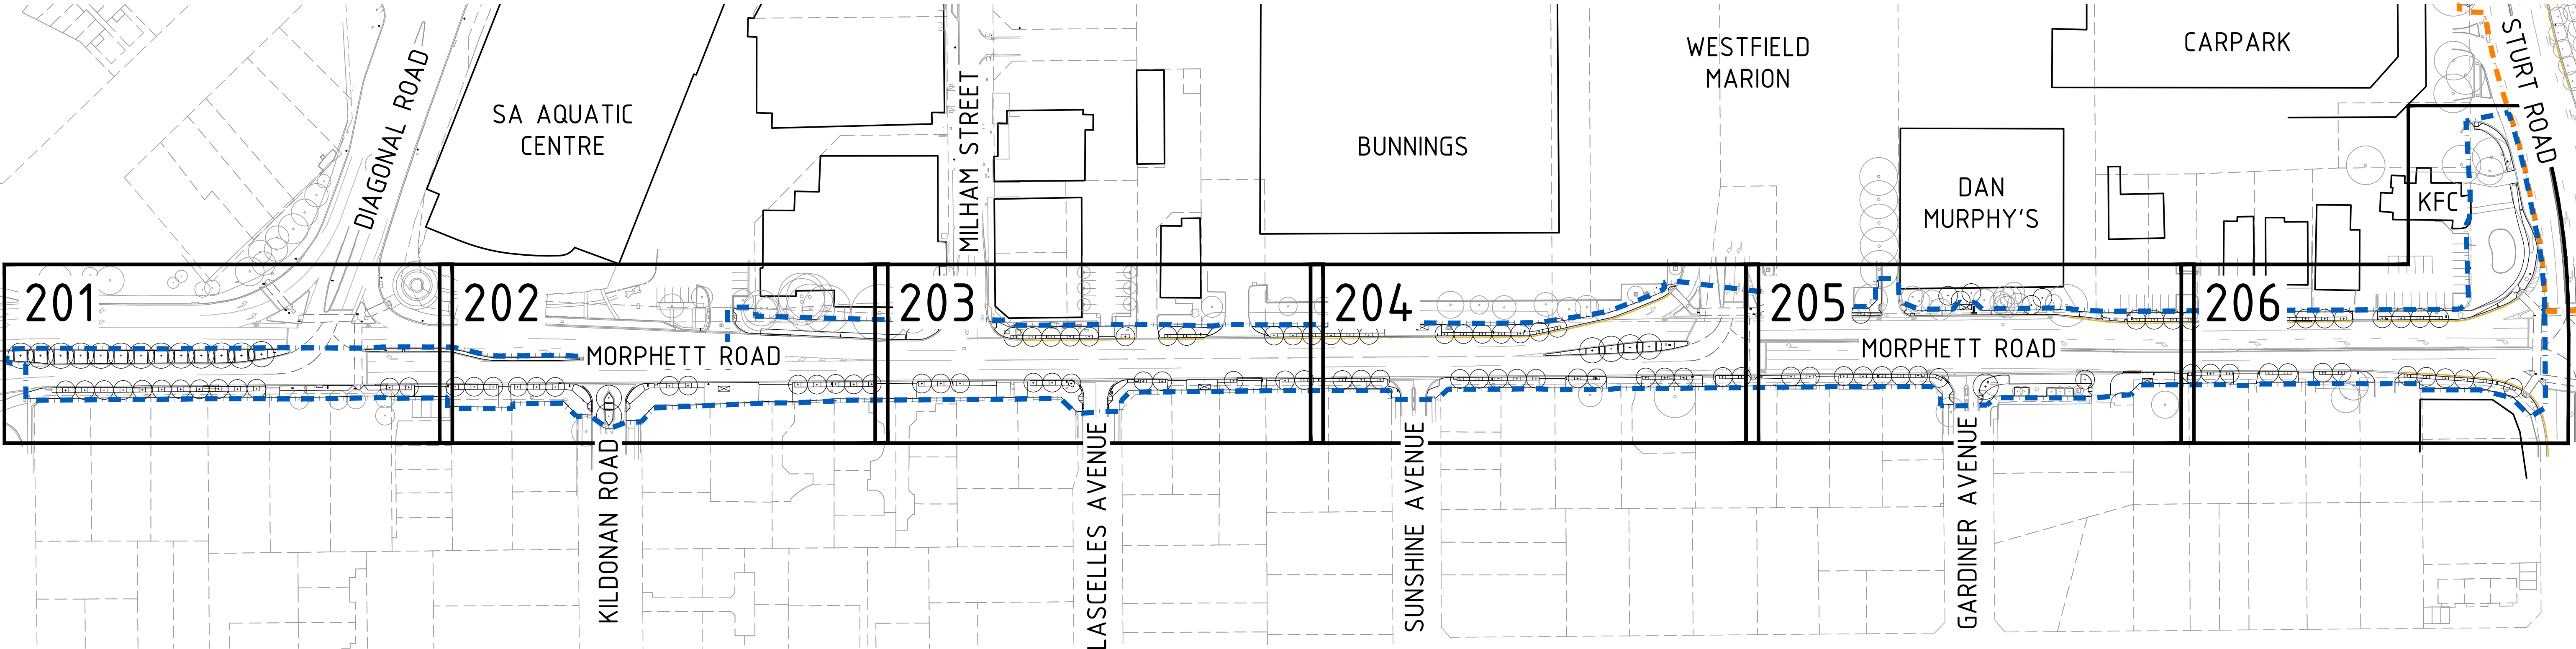

LOCALITY PLAN
SCALE 1:1000

--- MARION STREETSCAPES - STAGE 04 WORKS
--- MARION STREETSCAPES - STAGE 03 WORKS

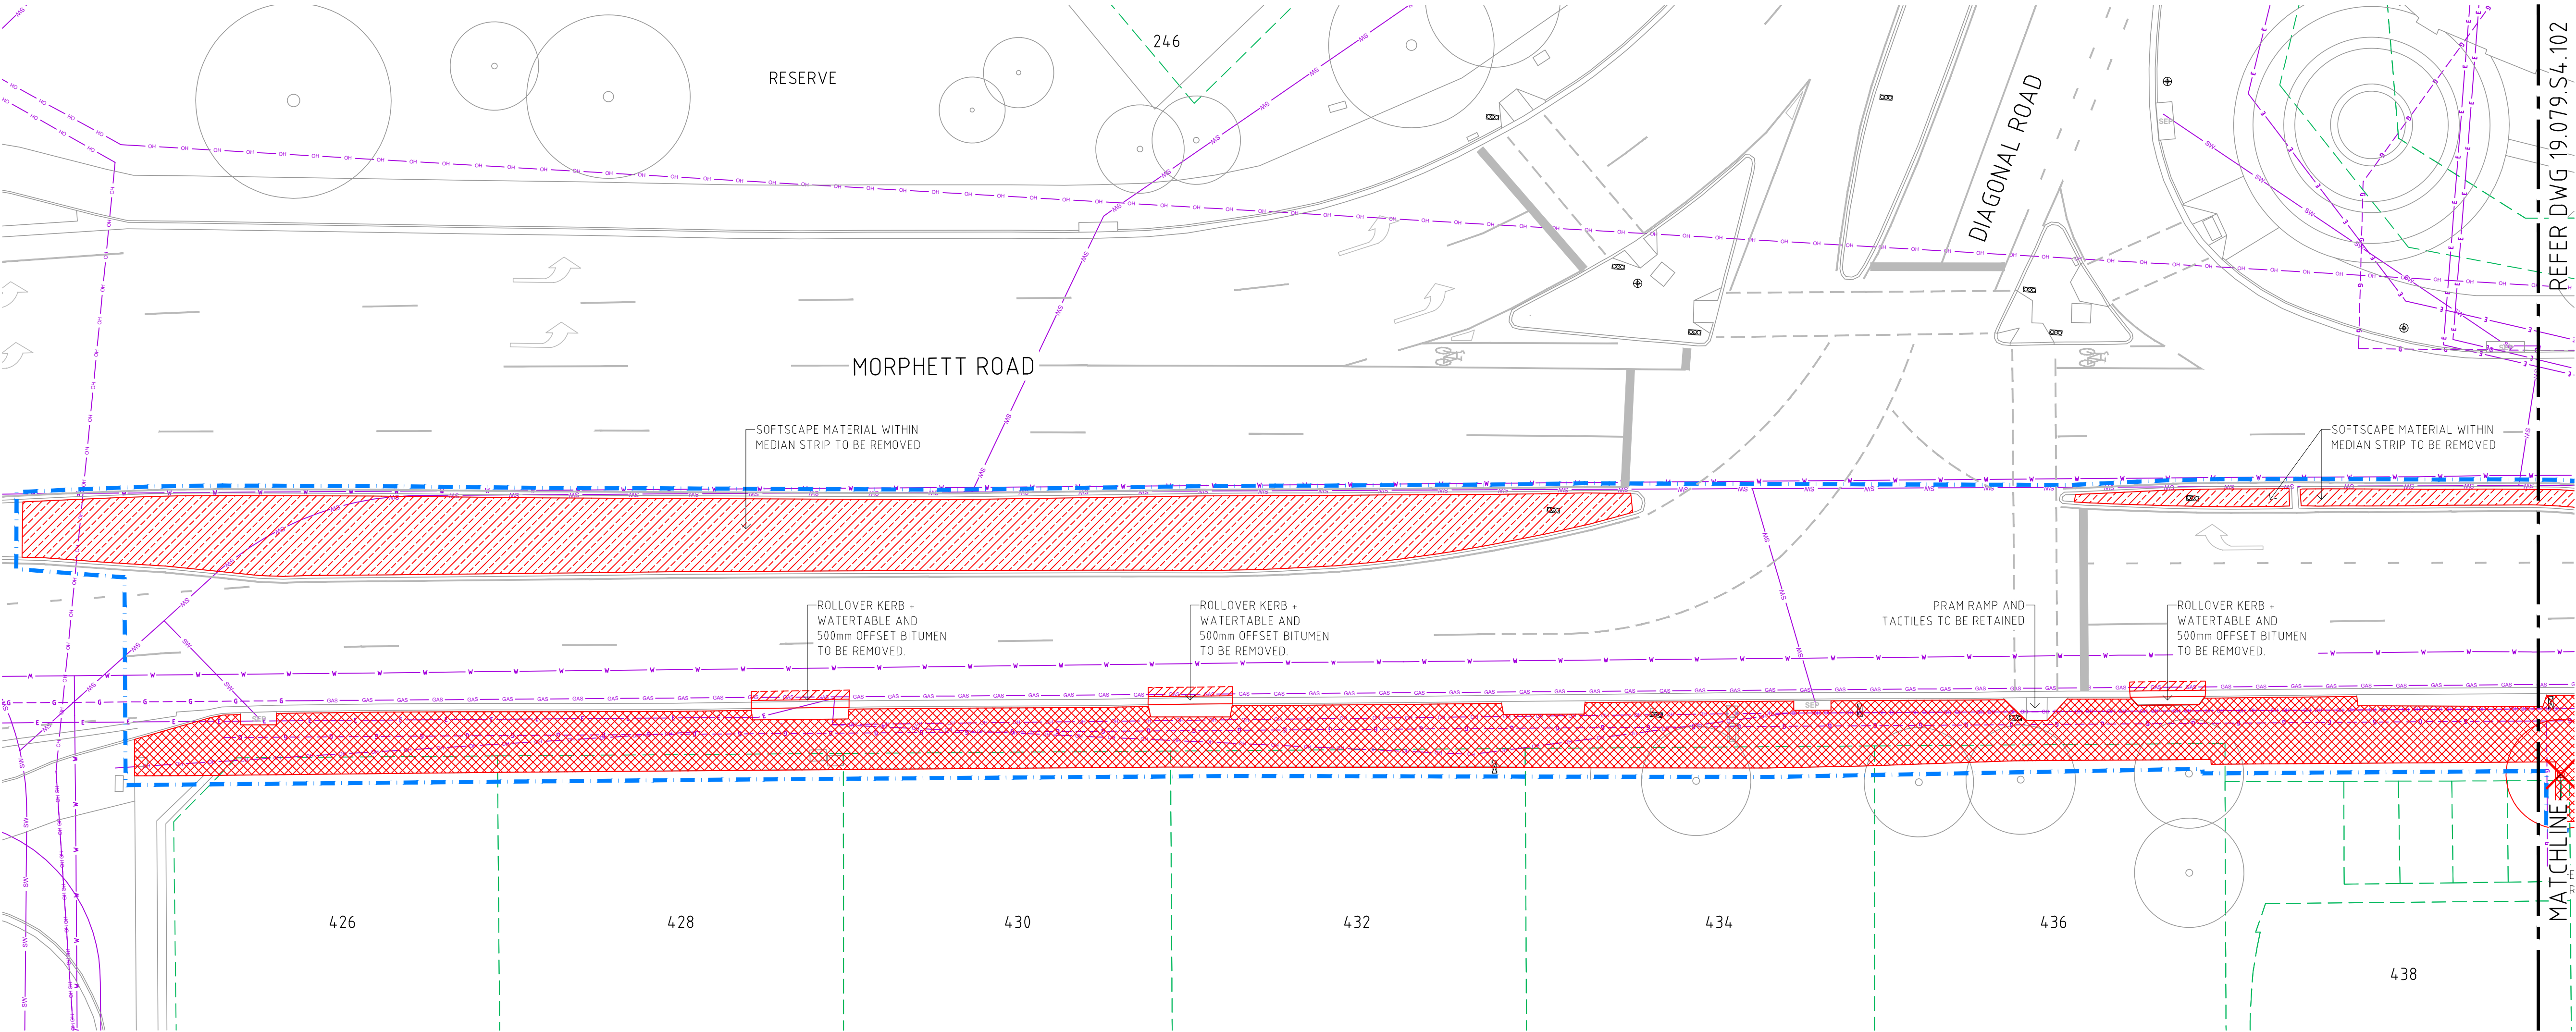


This drawing must be read in conjunction with all other contract documents including the project specifications, schedules and any instructions issued during the course of the contract. The Contractor must verify all dimensions on site and check the location of services before commencement of work. The Contractor is to notify the Superintendent of any discrepancies between the drawings or specifications. Drawings are not to be used for construction unless identified in the title block as 'for construction'. All drawings to be read as A1 unless otherwise stated. Drawings are intended for digital setout and DWG files will be issued upon request. Copyright Oxigen Pty Ltd.

Scale

1200 (A1), 1400 (A3)

0 2 4 6 8 10m

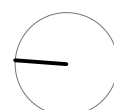

LEGEND

EXISTING

	UNDERGROUND GAS DISTRIBUTION LINE		PROPERTY CADASTRE
	UNDERGROUND GAS TRANSMISSION LINE		SIDE ENTRY PIT
	UNDERGROUND WATER LINE		STOBIE POLE
	UNDERGROUND SEWER LINE		LIGHT POLE
	UNDERGROUND ELECTRICAL CABLE		TRAFFIC LIGHT
	OVER HEAD ELECTRICAL POWERLINE		EXISTING TREE
	UNDERGROUND STORMWATER LINE		

DEMOLITION

	EXTENT OF WORKS
	MARION STREETSCAPES - STAGE 04
	EXTENT OF WORKS
	MARION STREETSCAPES - STAGE 03
	EXISTING TREE TO BE REMOVED
	REMOVAL OF SOFT LANDSCAPE SURFACES IN PREPARATION FOR NEW WORKS
	REMOVAL OF HARD LANDSCAPE SURFACES IN PREPARATION FOR NEW WORKS
	REMOVAL OF ROAD BITUMEN IN PREPARATION OF NEW WORKS

DEMOLITION NOTES:

- THE LOCATION OF ALL SERVICES MUST BE CONFIRMED BY THE CONTRACTOR ON SITE PRIOR TO COMMENCEMENT OF CONSTRUCTION WORK - (IDAL BEFORE YOU DIG OR SIMILAR). ANY REMOVALS AND RELOCATIONS TO BE COORDINATED WITH SERVICE AUTHORITIES.
- ALLOW TO REMOVE ALL EXISTING PAVING SUBBASE AND DELETERIOUS MATERIAL IN PREPARATION OF NEW WORKS.
- ALLOW TO REMOVE ALL ROAD BASE AND DELETERIOUS MATERIAL FROM AREAS TO BE PLANTED UNTIL NATURAL SOIL IS REACHED.
- ALL SOFTSCAPE REMOVAL AROUND TREES SHALL BE UNDERTAKEN WITH CARE AND SENSITIVITY. PARTICULAR CARE SHALL BE TAKEN TO AVOID DAMAGE TO ROOT SYSTEMS AND LIMBS. REFER LANDSCAPE SPECIFICATION.
- ENSURE THE INTERFACE OF ALL NEW WORKS WITH EXISTING WORKS TO BE RETAINED IS FINISHED NEATLY WITH PAVING & PLANTING.
- THE WORK OUTLINED IN THIS PLAN IS NOT EXHAUSTIVE. THE TENDERER/CONTRACTOR SHALL CONFIRM ON SITE PRIOR TO REMOVAL.
- ALL WORK SHALL BE CARRIED OUT IN ACCORDANCE WITH ENVIRONMENT PROTECTION ACT, AND ALL APPLICABLE POLICIES.
- THIS DRAWING SHALL BE COORDINATED WITH OTHER DRAWINGS AND DOCUMENTS. THE CONTRACTOR SHALL NOTE WHERE EXISTING SERVICES ARE LOCATED, AND SHALL UNDERTAKE WORKS IN A MANNER THAT WILL NOT IMPACT THE FUNCTIONALITY AND INTEGRITY OF EXISTING SERVICES AND REMAINING SITE FEATURES.
- ALL REMAINING SITE FEATURES IMPACTED OR DAMAGE BY WORKS SHALL BE MADE GOOD AND OR REPLACED DEPENDING UPON DAMAGE SUSTAINED.
- IF ANY CLARIFICATIONS TO DOCUMENTS OR DESIGNS ARE REQUIRED DURING CONSTRUCTION, REFER TO SUPERINTENDENT.
- ALL WORK AROUND EXISTING TREES TO COMPLY WITH AS 4378-2009 PROTECTION OF TREES ON DEVELOPMENT SITES.
- CONTRACTOR TO ALLOW FOR ADEQUATE PEDESTRIAN ACCESS TO SHOPS AND BUSINESSES AND PRIVATE PROPERTIES/ RESIDENCES AT ALL TIMES DURING CONSTRUCTION.
- ANY DAMAGE TO IRRIGATION WILL BE CONTRACTORS RESPONSIBILITY TO FIX. SUPERINTENDENT TO SIGN OFF ON ANY AMENDMENTS.

oxigen

Oxygen Pty Ltd
98-100 Halifax Street
Adelaide SA 5000

T +61 (08) 7324 9600
design@oxigen.net.au
oxigen.net.au

Project
Central Marion Precinct Streetscapes

Client
CITY OF MARION

Landscape Architecture
Oxygen

Civil Engineering
WGA

Drawing Title
STAGE 04 - DEMOLITION PLAN 01


Project number
19.079.S4

Drawing number
101

Revision
C

Rev	Date	Issue	DWN	CHK	APP
A	02.06.20	50% FOR REVIEW	SD	JH	JH
B	23.09.21	70% FOR REVIEW	SD	TW	TW
C	21.04.22	90% FOR REVIEW	SD	TW	TW

FOR INFORMATION ONLY

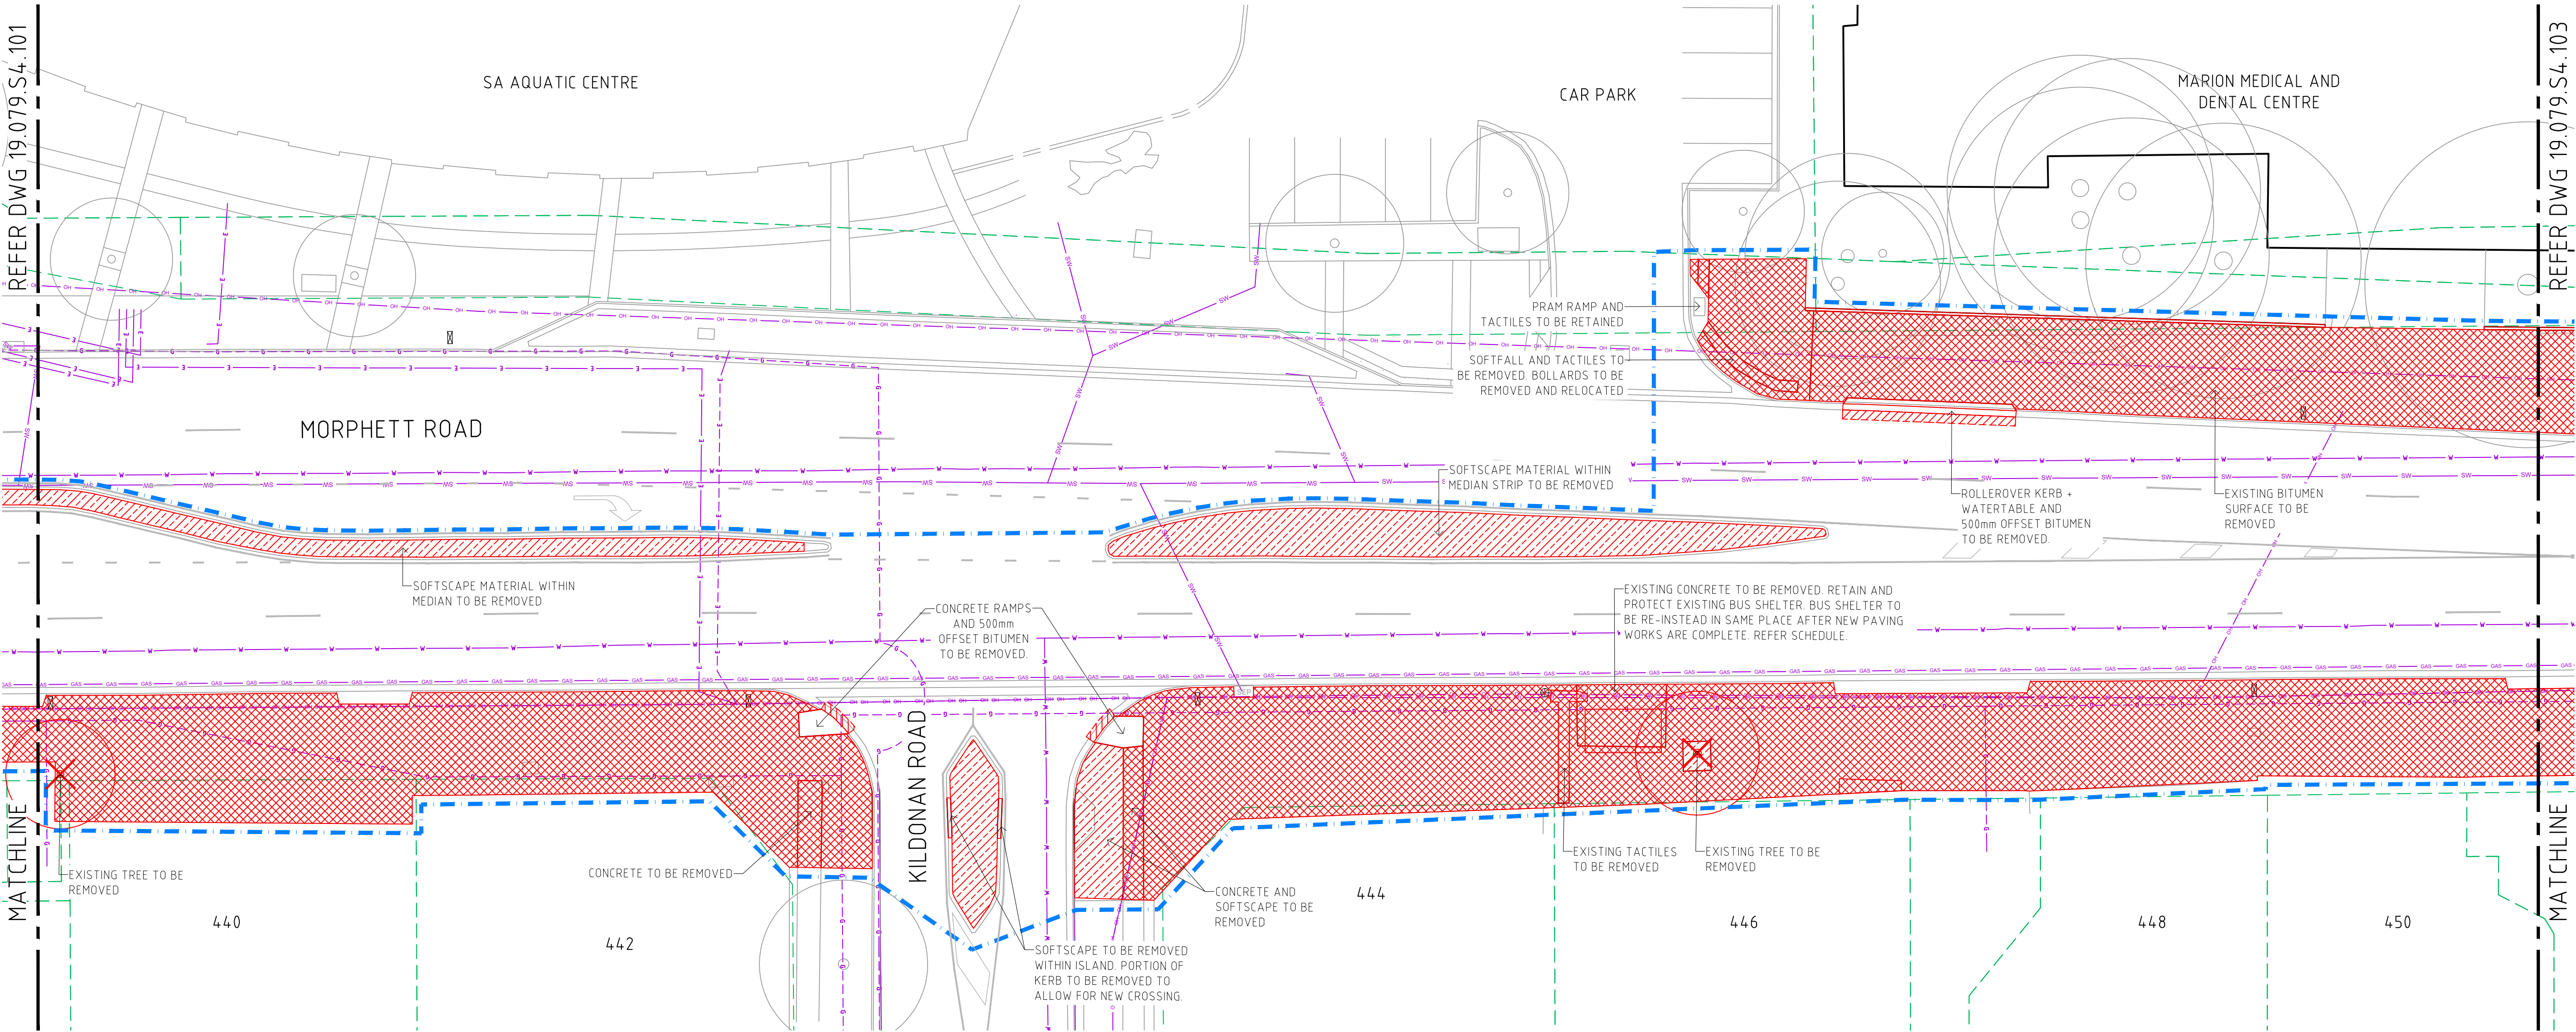


This drawing must be read in conjunction with all other contract documents including the project specifications, schedules and any instructions issued during the course of the contract. The Contractor must verify all dimensions on site and check the location of services before commencement of work. The Contractor is to notify the Superintendent of any discrepancies between the drawings or specifications. Drawings are not to be used for construction unless identified in the title block as 'for construction'. All drawings to be read at A1 unless otherwise stated. Drawings are intended for digital setout and DWG files will be issued upon request. Copyright Oxygen Pty Ltd.

Scale

1200 (A1), 1400 (A3)

0 2 4 6 8 10m

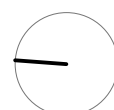

LEGEND

	UNDERGROUND GAS DISTRIBUTION LINE		PROPERTY CADASTRE
	UNDERGROUND GAS TRANSMISSION LINE		SIDE ENTRY PIT
	UNDERGROUND WATER LINE		STOBIE POLE
	UNDERGROUND SEWER LINE		LIGHT POLE
	UNDERGROUND ELECTRICAL CABLE		TRAFFIC LIGHT
	OVER HEAD ELECTRICAL POWERLINE		EXISTING TREE
	UNDERGROUND STORMWATER LINE		

DEMOLITION

	EXTENT OF WORKS
	MARION STREETSCAPES - STAGE 04
	EXTENT OF WORKS
	MARION STREETSCAPES - STAGE 03
	EXISTING TREE TO BE REMOVED
	REMOVAL OF SOFT LANDSCAPE SURFACES IN PREPARATION FOR NEW WORKS
	REMOVAL OF HARD LANDSCAPE SURFACES IN PREPARATION FOR NEW WORKS
	REMOVAL OF ROAD BITUMEN IN PREPARATION OF NEW WORKS

DEMOLITION NOTES:

- THE LOCATION OF ALL SERVICES MUST BE CONFIRMED BY THE CONTRACTOR ON SITE PRIOR TO COMMENCEMENT OF CONSTRUCTION WORK - (IDAL BEFORE YOU DIG OR SIMILAR). ANY REMOVALS AND RELOCATIONS TO BE COORDINATED WITH SERVICE AUTHORITIES.
- ALLOW TO REMOVE ALL EXISTING PAVING SUBBASE AND DELETERIOUS MATERIAL IN PREPARATION OF NEW WORKS.
- ALLOW TO REMOVE ALL ROAD BASE AND DELETERIOUS MATERIAL FROM AREAS TO BE PLANTED UNTIL NATURAL SOIL IS REACHED.
- ALL SOFTSCAPE REMOVAL AROUND TREES SHALL BE UNDERTAKEN WITH CARE AND SENSITIVITY. PARTICULAR CARE SHALL BE TAKEN TO AVOID DAMAGE TO ROOT SYSTEMS AND LIMBS. REFER LANDSCAPE SPECIFICATION.
- ENSURE THE INTERFACE OF ALL NEW WORKS WITH EXISTING WORKS TO BE RETAINED IS FINISHED NEATLY WITH PAVING & PLANTING.
- THE WORK OUTLINED IN THIS PLAN IS NOT EXHAUSTIVE. THE TENDERER/CONTRACTOR SHALL CONFIRM ON SITE PRIOR TO REMOVAL.
- ALL WORK SHALL BE CARRIED OUT IN ACCORDANCE WITH ENVIRONMENT PROTECTION ACT, AND ALL APPLICABLE POLICIES.
- THIS DRAWING SHALL BE COORDINATED WITH OTHER DRAWINGS AND DOCUMENTS. THE CONTRACTOR SHALL NOTE WHERE EXISTING SERVICES ARE LOCATED, AND SHALL UNDERTAKE WORKS IN A MANNER THAT WILL NOT IMPACT THE FUNCTIONALITY AND INTEGRITY OF EXISTING SERVICES AND REMAINING SITE FEATURES.
- ALL REMAINING SITE FEATURES IMPACTED OR DAMAGE BY WORKS SHALL BE MADE GOOD AND OR REPLACED DEPENDING UPON DAMAGE SUSTAINED.
- IF ANY CLARIFICATIONS TO DOCUMENTS OR DESIGNS ARE REQUIRED DURING CONSTRUCTION, REFER TO SUPERINTENDENT.
- ALL WORK AROUND EXISTING TREES TO COMPLY WITH AS 4378-2009 PROTECTION OF TREES ON DEVELOPMENT SITES.
- CONTRACTOR TO ALLOW FOR ADEQUATE PEDESTRIAN ACCESS TO SHOPS AND BUSINESSES AND PRIVATE PROPERTIES/ RESIDENCES AT ALL TIMES DURING CONSTRUCTION.
- ANY DAMAGE TO IRRIGATION WILL BE CONTRACTORS RESPONSIBILITY TO FIX. SUPERINTENDENT TO SIGN OFF ON ANY AMENDMENTS.

oxygen

Oxygen Pty Ltd
98-100 Halifax Street
Adelaide SA 5000

T +61 (08) 7324 9600
design@oxygen.net.au
oxygen.net.au

Project
**Central Marion Precinct
Streetscapes**

Client
CITY OF
MARION

Landscape Architecture
Oxygen

Civil Engineering
WGA

Drawing Title
**STAGE 04 -
DEMOLITION PLAN 02**

Project number
19.079.S4

Drawing number
102

Revision
C

Rev	Date	Issue	SD	CHK	APP
A	02.06.20	50% FOR REVIEW	SD	JH	JH
B	23.09.21	70% FOR REVIEW	SD	TW	TW
C	21.04.22	90% FOR REVIEW	SD	TW	TW


FOR INFORMATION ONLY

This drawing must be read in conjunction with all other contract documents including the project specifications, schedules and any instructions issued during the course of the contract. The Contractor must verify all dimensions on site and check the location of services before commencement of work. The Contractor is to notify the Superintendent of any discrepancies between the drawings or specifications. Drawings are not to be used for construction unless identified in the title block as 'for construction'. All drawings to be read at A1 unless otherwise stated. Drawings are intended for digital setout and DWG files will be issued upon request. Copyright Oxigen Pty Ltd.

Scale

1200 (A1), 1400 (A3)

0 2 4 6 8 10m

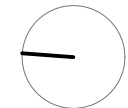

LEGEND

	UNDERGROUND GAS DISTRIBUTION LINE		PROPERTY CADASTRE
	UNDERGROUND GAS TRANSMISSION LINE		SIDE ENTRY PIT
	UNDERGROUND WATER LINE		STOBIE POLE
	UNDERGROUND SEWER LINE		LIGHT POLE
	UNDERGROUND ELECTRICAL CABLE		TRAFFIC LIGHT
	OVER HEAD ELECTRICAL POWERLINE		EXISTING TREE
	UNDERGROUND STORMWATER LINE		

DEMOLITION

	EXTENT OF WORKS MARION STREETSCAPES - STAGE 04
	EXTENT OF WORKS MARION STREETSCAPES - STAGE 03
	EXISTING TREE TO BE REMOVED
	REMOVAL OF SOFT LANDSCAPE SURFACES IN PREPARATION FOR NEW WORKS
	REMOVAL OF HARD LANDSCAPE SURFACES IN PREPARATION FOR NEW WORKS
	REMOVAL OF ROAD BITUMEN IN PREPARATION OF NEW WORKS

DEMOLITION NOTES:

- THE LOCATION OF ALL SERVICES MUST BE CONFIRMED BY THE CONTRACTOR ON SITE PRIOR TO COMMENCEMENT OF CONSTRUCTION WORK - (IDAL BEFORE YOU DIG OR SIMILAR). ANY REMOVALS AND RELOCATIONS TO BE COORDINATED WITH SERVICE AUTHORITIES.
- ALLOW TO REMOVE ALL EXISTING PAVING SUBBASE AND DELETERIOUS MATERIAL IN PREPARATION OF NEW WORKS.
- ALLOW TO REMOVE ALL ROAD BASE AND DELETERIOUS MATERIAL FROM AREAS TO BE PLANTED UNTIL NATURAL SOIL IS REACHED.
- ALL SOFTSCAPE REMOVAL AROUND TREES SHALL BE UNDERTAKEN WITH CARE AND SENSITIVITY. PARTICULAR CARE SHALL BE TAKEN TO AVOID DAMAGE TO ROOT SYSTEMS AND LIMBS. REFER LANDSCAPE SPECIFICATION.
- ENSURE THE INTERFACE OF ALL NEW WORKS WITH EXISTING WORKS TO BE RETAINED IS FINISHED NEATLY WITH PAVING & PLANTING.
- THE WORK OUTLINED IN THIS PLAN IS NOT EXHAUSTIVE. THE TENDERER/CONTRACTOR SHALL CONFIRM ON SITE PRIOR TO REMOVAL.
- ALL WORK SHALL BE CARRIED OUT IN ACCORDANCE WITH ENVIRONMENT PROTECTION ACT, AND ALL APPLICABLE POLICIES.
- THIS DRAWING SHALL BE COORDINATED WITH OTHER DRAWINGS AND DOCUMENTS. THE CONTRACTOR SHALL NOTE WHERE EXISTING SERVICES ARE LOCATED, AND SHALL UNDERTAKE WORKS IN A MANNER THAT WILL NOT IMPACT THE FUNCTIONALITY AND INTEGRITY OF EXISTING SERVICES AND REMAINING SITE FEATURES.
- ALL REMAINING SITE FEATURES IMPACTED OR DAMAGE BY WORKS SHALL BE MADE GOOD AND OR REPLACED DEPENDING UPON DAMAGE SUSTAINED.
- IF ANY CLARIFICATIONS TO DOCUMENTS OR DESIGNS ARE REQUIRED DURING CONSTRUCTION, REFER TO SUPERINTENDENT.
- ALL WORK AROUND EXISTING TREES TO COMPLY WITH AS 4978-2009 PROTECTION OF TREES ON DEVELOPMENT SITES.
- CONTRACTOR TO ALLOW FOR ADEQUATE PEDESTRIAN ACCESS TO SHOPS AND BUSINESSES AND PRIVATE PROPERTIES/ RESIDENCES AT ALL TIMES DURING CONSTRUCTION.
- ANY DAMAGE TO IRRIGATION WILL BE CONTRACTORS RESPONSIBILITY AND TO FIX. SUPERINTENDENT TO SIGN OFF ON ANY AMENDMENTS.

oxigen

Oxigen Pty Ltd
98-100 Halifax Street
Adelaide SA 5000

T +61 (08) 7324 9600
design@oxigen.net.au
oxigen.net.au

Project
Central Marion Precinct Streetscapes

Client
CITY OF
MARION

Landscape Architecture
Oxigen

Civil Engineering
WGA

Drawing Title
**STAGE 04 -
DEMOLITION PLAN 03**


Project number
19.079.S4


Drawing number
103

Revision
C


Rev	Date	Issue	SD	JH	APP
A	02.06.20	50% FOR REVIEW	SD	JH	JH
B	23.09.21	70% FOR REVIEW	SD	TW	TW
C	21.04.22	90% FOR REVIEW	SD	TW	TW

FOR INFORMATION ONLY

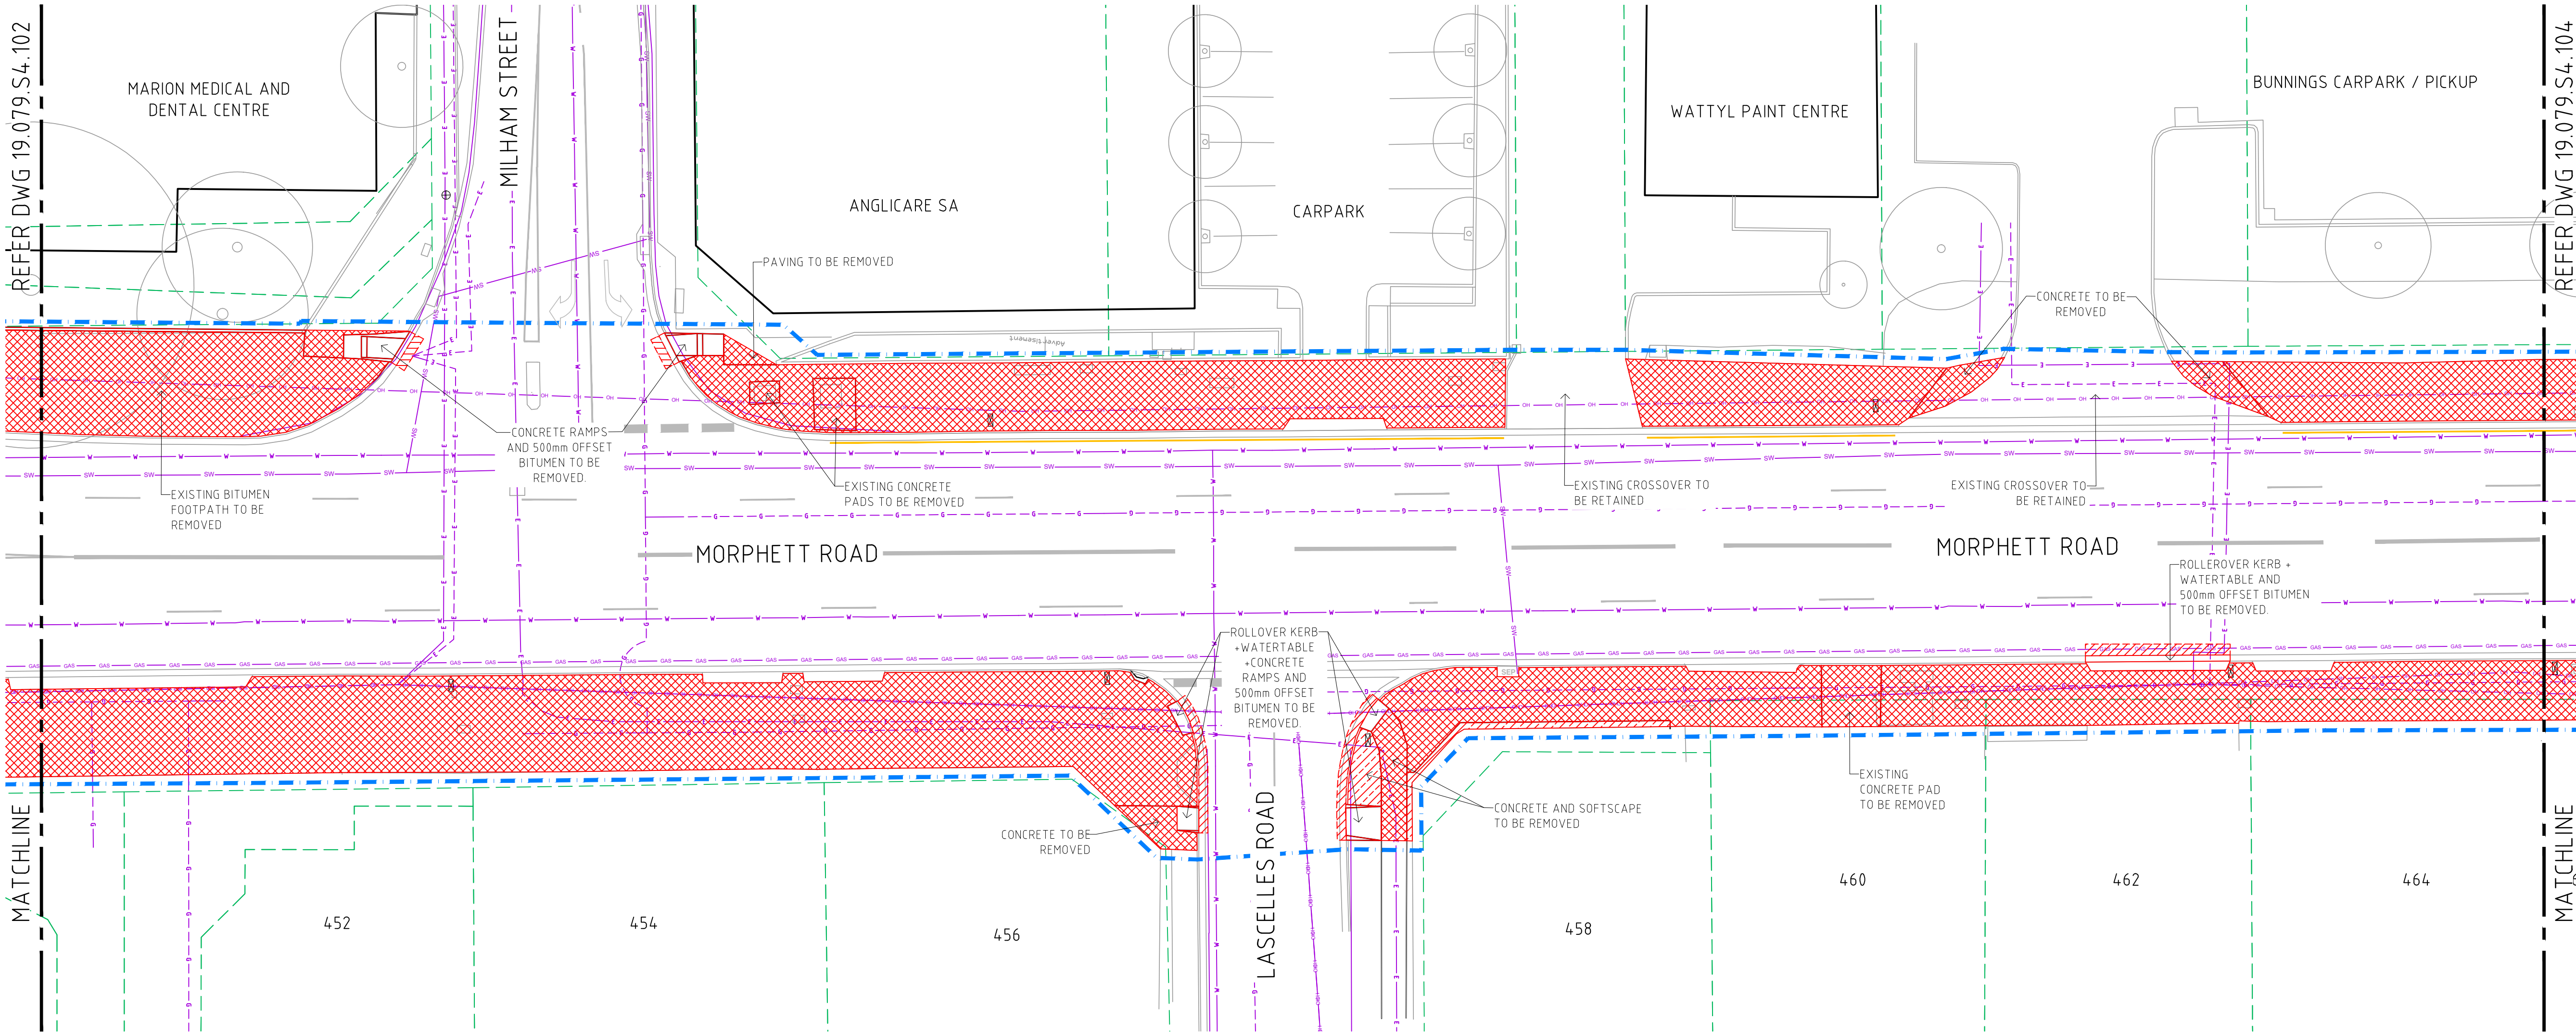

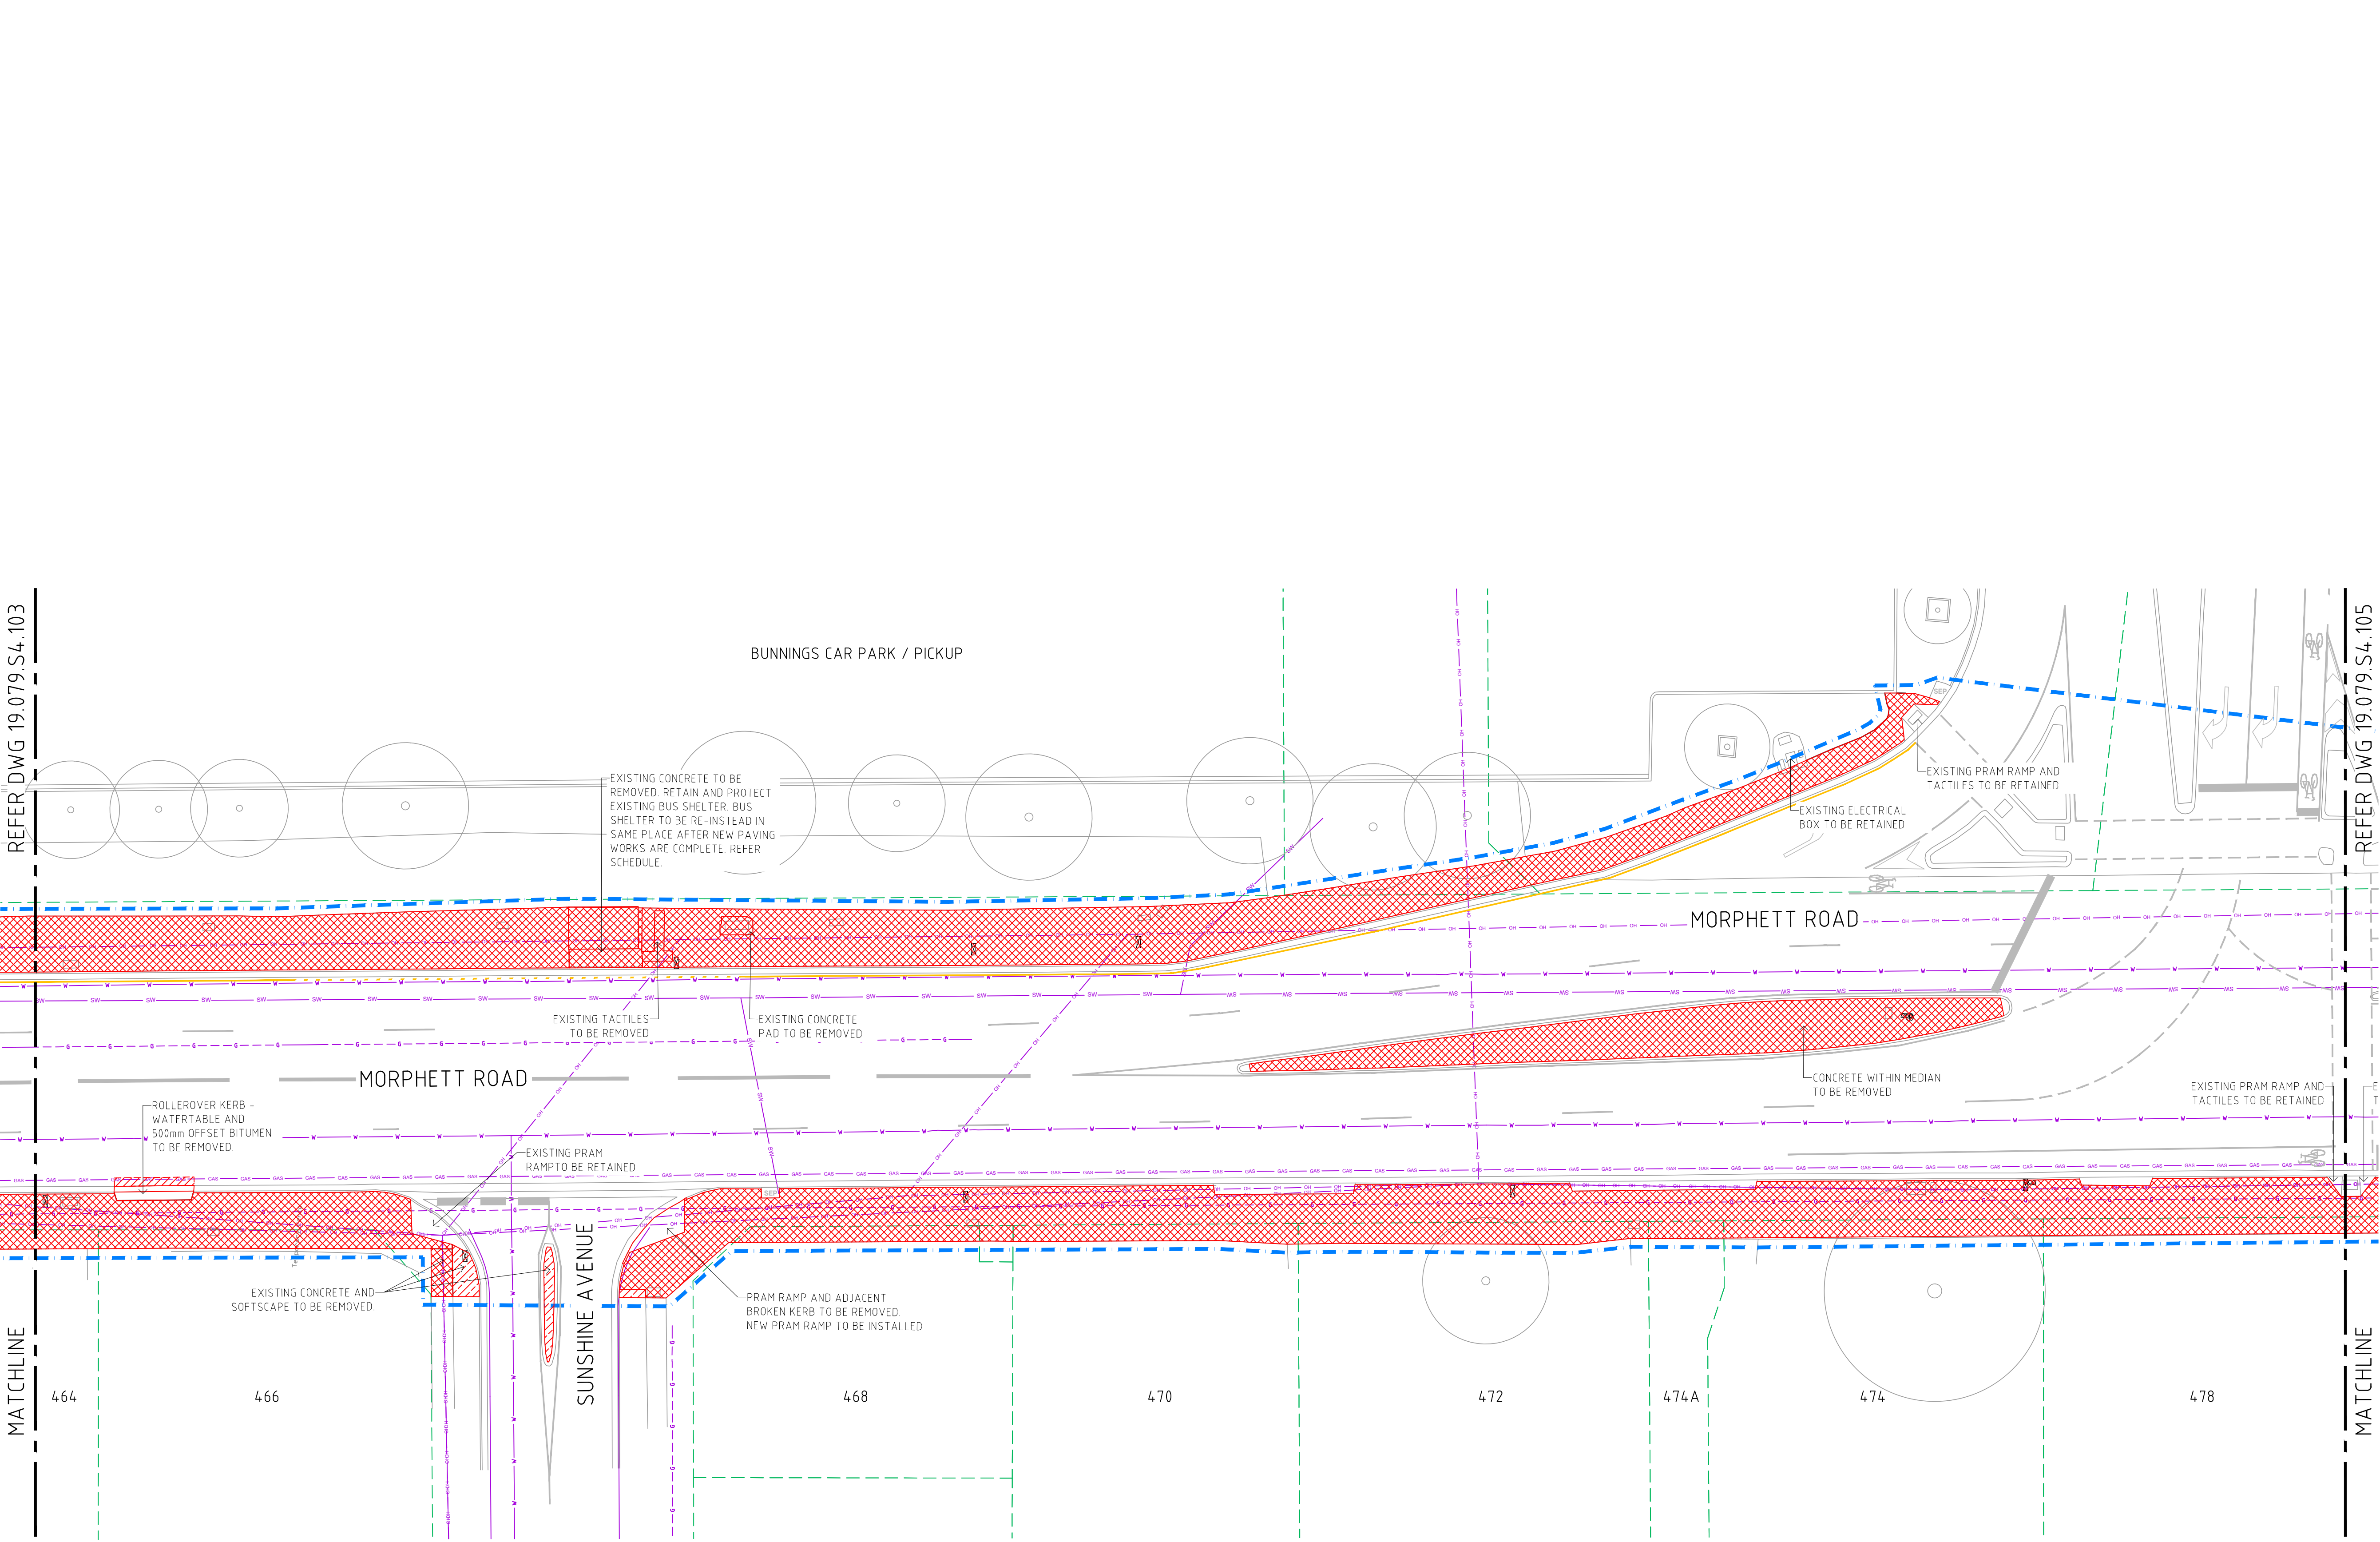

This drawing must be read in conjunction with all other contract documents including the project specifications, schedules and any instructions issued during the course of the contract. The Contractor must verify all dimensions on site and check the location of services before commencement of work. The Contractor is to notify the Superintendent of any discrepancies between the drawings or specifications. Drawings are not to be used for construction unless identified in the title block as 'for construction'. All drawings to be read at A1 unless otherwise stated. Drawings are intended for digital setout and DWG files will be issued upon request. Copyright Oxygen Pty Ltd.

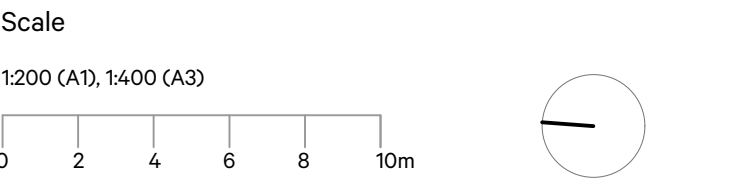

LEGEND		
EXISTING		UNDERGROUND GAS DISTRIBUTION LINE
		UNDERGROUND GAS TRANSMISSION LINE
		UNDERGROUND WATER LINE
		UNDERGROUND SEWER LINE
		UNDERGROUND ELECTRICAL CABLE
		OVER HEAD ELECTRICAL POWERLINE
		UNDERGROUND STORMWATER LINE
		PROPERTY CADASTRE
		SIDE ENTRY PIT
		STOBIE POLE
		LIGHT POLE
		TRAFFIC LIGHT
		EXISTING TREE

DEMOLITION	
	EXTENT OF WORKS MARION STREETSCAPES - STAGE 04
	EXTENT OF WORKS MARION STREETSCAPES - STAGE 03
	EXISTING TREE TO BE REMOVED
	REMOVAL OF SOFT LANDSCAPE SURFACES IN PREPARATION FOR NEW WORKS
	REMOVAL OF HARD LANDSCAPE SURFACES IN PREPARATION FOR NEW WORKS
	REMOVAL OF ROAD BITUMEN IN PREPARATION OF NEW WORKS

- DEMOLITION NOTES:**
- THE LOCATION OF ALL SERVICES MUST BE CONFIRMED BY THE CONTRACTOR ON SITE PRIOR TO COMMENCEMENT OF CONSTRUCTION WORK - (IDAL BEFORE YOU DIG OR SIMILAR). ANY REMOVALS AND RELOCATIONS TO BE COORDINATED WITH SERVICE AUTHORITIES.
 - ALLOW TO REMOVE ALL EXISTING PAVING SUBBASE AND DELETERIOUS MATERIAL IN PREPARATION OF NEW WORKS.
 - ALLOW TO REMOVE ALL ROAD BASE AND DELETERIOUS MATERIAL FROM AREAS TO BE PLANTED UNTIL NATURAL SOIL IS REACHED.
 - ALL SOFTSCAPE REMOVAL AROUND TREES SHALL BE UNDERTAKEN WITH CARE AND SENSITIVITY. PARTICULAR CARE SHALL BE TAKEN TO AVOID DAMAGE TO ROOT SYSTEMS AND LIMBS. REFER LANDSCAPE SPECIFICATION.
 - ENSURE THE INTERFACE OF ALL NEW WORKS WITH EXISTING WORKS TO BE RETAINED IS FINISHED NEATLY WITH PAVING & PLANTING.
 - THE WORK OUTLINED IN THIS PLAN IS NOT EXHAUSTIVE. THE TENDERER/CONTRACTOR SHALL CONFIRM ON SITE PRIOR TO REMOVAL.
 - ALL WORK SHALL BE CARRIED OUT IN ACCORDANCE WITH ENVIRONMENT PROTECTION ACT, AND ALL APPLICABLE POLICIES.
 - THIS DRAWING SHALL BE COORDINATED WITH OTHER DRAWINGS AND DOCUMENTS. THE CONTRACTOR SHALL NOTE WHERE EXISTING SERVICES ARE LOCATED, AND SHALL UNDERTAKE WORKS IN A MANNER THAT WILL NOT IMPACT THE FUNCTIONALITY AND INTEGRITY OF EXISTING SERVICES AND REMAINING SITE FEATURES.
 - ALL REMAINING SITE FEATURES IMPACTED OR DAMAGE BY WORKS SHALL BE MADE GOOD AND OR REPLACED DEPENDING UPON DAMAGE SUSTAINED.
 - IF ANY CLARIFICATIONS TO DOCUMENTS OR DESIGNS ARE REQUIRED DURING CONSTRUCTION, REFER TO SUPERINTENDENT.
 - ALL WORK AROUND EXISTING TREES TO COMPLY WITH AS 4378-2009 PROTECTION OF TREES ON DEVELOPMENT SITES.
 - CONTRACTOR TO ALLOW FOR ADEQUATE PEDESTRIAN ACCESS TO SHOPS AND BUSINESSES AND PRIVATE PROPERTIES/ RESIDENCES AT ALL TIMES DURING CONSTRUCTION.
 - ANY DAMAGE TO IRRIGATION WILL BE CONTRACTORS RESPONSIBILITY TO FIX. SUPERINTENDENT TO SIGN OFF ON ANY AMENDMENTS.

Oxygen Pty Ltd
98-100 Halifax Street
Adelaide SA 5000

T +61 (08) 7324 9600
design@oxygen.net.au
oxygen.net.au

Project
Central Marion Precinct Streetscapes

Landscape Architecture
Oxygen

Client
CITY OF **MARION**

Civil Engineering
WGA

Drawing Title
STAGE 04 - DEMOLITION PLAN 04

Project number 19.079.S4	Drawing number 104	Revision C
------------------------------------	------------------------------	----------------------

Rev	Date	Issue	DWN	CHK	APP
A	02.06.20	50% FOR REVIEW	SD	JH	JH
B	23.09.21	70% FOR REVIEW	SD	TW	TW
C	21.04.22	90% FOR REVIEW	SD	TW	TW


FOR INFORMATION ONLY

This drawing must be read in conjunction with all other contract documents including the project specifications, schedules and any instructions issued during the course of the contract. The Contractor must verify all dimensions on site and check the location of services before commencement of work. The Contractor is to notify the Superintendent of any discrepancies between the drawings or specifications. Drawings are not to be used for construction unless identified in the title block as 'for construction'. All drawings to be read at A1 unless otherwise stated. Drawings are intended for digital setout and DWG files will be issued upon request. Copyright Oxygen Pty Ltd.

Scale

1200 (A1), 1400 (A3)

0 2 4 6 8 10m

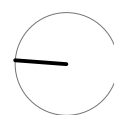

LEGEND

EXISTING

	UNDERGROUND GAS DISTRIBUTION LINE		PROPERTY CADASTRE
	UNDERGROUND GAS TRANSMISSION LINE		SIDE ENTRY PIT
	UNDERGROUND WATER LINE		STOBIE POLE
	UNDERGROUND SEWER LINE		LIGHT POLE
	UNDERGROUND ELECTRICAL CABLE		TRAFFIC LIGHT
	OVER HEAD ELECTRICAL POWERLINE		EXISTING TREE
	UNDERGROUND STORMWATER LINE		

DEMOLITION

	EXTENT OF WORKS MARION STREETSCAPES - STAGE 04
	EXTENT OF WORKS MARION STREETSCAPES - STAGE 03
	EXISTING TREE TO BE REMOVED
	REMOVAL OF SOFT LANDSCAPE SURFACES IN PREPARATION FOR NEW WORKS
	REMOVAL OF HARD LANDSCAPE SURFACES IN PREPARATION FOR NEW WORKS
	REMOVAL OF ROAD BITUMEN IN PREPARATION FOR NEW WORKS

DEMOLITION NOTES:

- THE LOCATION OF ALL SERVICES MUST BE CONFIRMED BY THE CONTRACTOR ON SITE PRIOR TO COMMENCEMENT OF CONSTRUCTION WORK - (IDAL BEFORE YOU DIG OR SIMILAR). ANY REMOVALS AND RELOCATIONS TO BE COORDINATED WITH SERVICE AUTHORITIES.
- ALLOW TO REMOVE ALL EXISTING PAVING SUBBASE AND DELETERIOUS MATERIAL IN PREPARATION OF NEW WORKS.
- ALLOW TO REMOVE ALL ROAD BASE AND DELETERIOUS MATERIAL FROM AREAS TO BE PLANTED UNTIL NATURAL SOIL IS REACHED.
- ALL SOFTSCAPE REMOVAL AROUND TREES SHALL BE UNDERTAKEN WITH CARE AND SENSITIVITY. PARTICULAR CARE SHALL BE TAKEN TO AVOID DAMAGE TO ROOT SYSTEMS AND LIMBS. REFER LANDSCAPE SPECIFICATION.
- ENSURE THE INTERFACE OF ALL NEW WORKS WITH EXISTING WORKS TO BE RETAINED IS FINISHED NEATLY WITH PAVING & PLANTING.
- THE WORK OUTLINED IN THIS PLAN IS NOT EXHAUSTIVE. THE TENDERER/CONTRACTOR SHALL CONFIRM ON SITE PRIOR TO REMOVAL.
- ALL WORK SHALL BE CARRIED OUT IN ACCORDANCE WITH ENVIRONMENT PROTECTION ACT, AND ALL APPLICABLE POLICIES.
- THIS DRAWING SHALL BE COORDINATED WITH OTHER DRAWINGS AND DOCUMENTS. THE CONTRACTOR SHALL NOTE WHERE EXISTING SERVICES ARE LOCATED, AND SHALL UNDERTAKE WORKS IN A MANNER THAT WILL NOT IMPACT THE FUNCTIONALITY AND INTEGRITY OF EXISTING SERVICES AND REMAINING SITE FEATURES.
- ALL REMAINING SITE FEATURES IMPACTED OR DAMAGE BY WORKS SHALL BE MADE GOOD AND OR REPLACED DEPENDING UPON DAMAGE SUSTAINED.
- IF ANY CLARIFICATIONS TO DOCUMENTS OR DESIGNS ARE REQUIRED DURING CONSTRUCTION, REFER TO SUPERINTENDENT.
- ALL WORK AROUND EXISTING TREES TO COMPLY WITH AS 4378-2009 PROTECTION OF TREES ON DEVELOPMENT SITES.
- CONTRACTOR TO ALLOW FOR ADEQUATE PEDESTRIAN ACCESS TO SHOPS AND BUSINESSES AND PRIVATE PROPERTIES/ RESIDENCES AT ALL TIMES DURING CONSTRUCTION.
- ANY DAMAGE TO IRRIGATION WILL BE CONTRACTORS RESPONSIBILITY TO FIX. SUPERINTENDENT TO SIGN OFF ON ANY AMENDMENTS.

oxygen

Oxygen Pty Ltd
98-100 Halifax Street
Adelaide SA 5000

T +61 (08) 7324 9600
design@oxygen.net.au
oxygen.net.au

Project
**Central Marion Precinct
Streetscapes**

Client
CITY OF
MARION

Landscape Architecture
Oxygen

Civil Engineering
WGA

Drawing Title
**STAGE 04 -
DEMOLITION PLAN 05**


Project number
19.079.S4

Drawing number
105


Revision
C

Rev	Date	Issue	SD	JH	JH	DWN	CHK	APP
A	02.06.20	50% FOR REVIEW	SD	JH	JH			
B	23.09.21	70% FOR REVIEW	SD	TW	TW			
C	21.04.22	90% FOR REVIEW	SD	TW	TW			

FOR INFORMATION ONLY

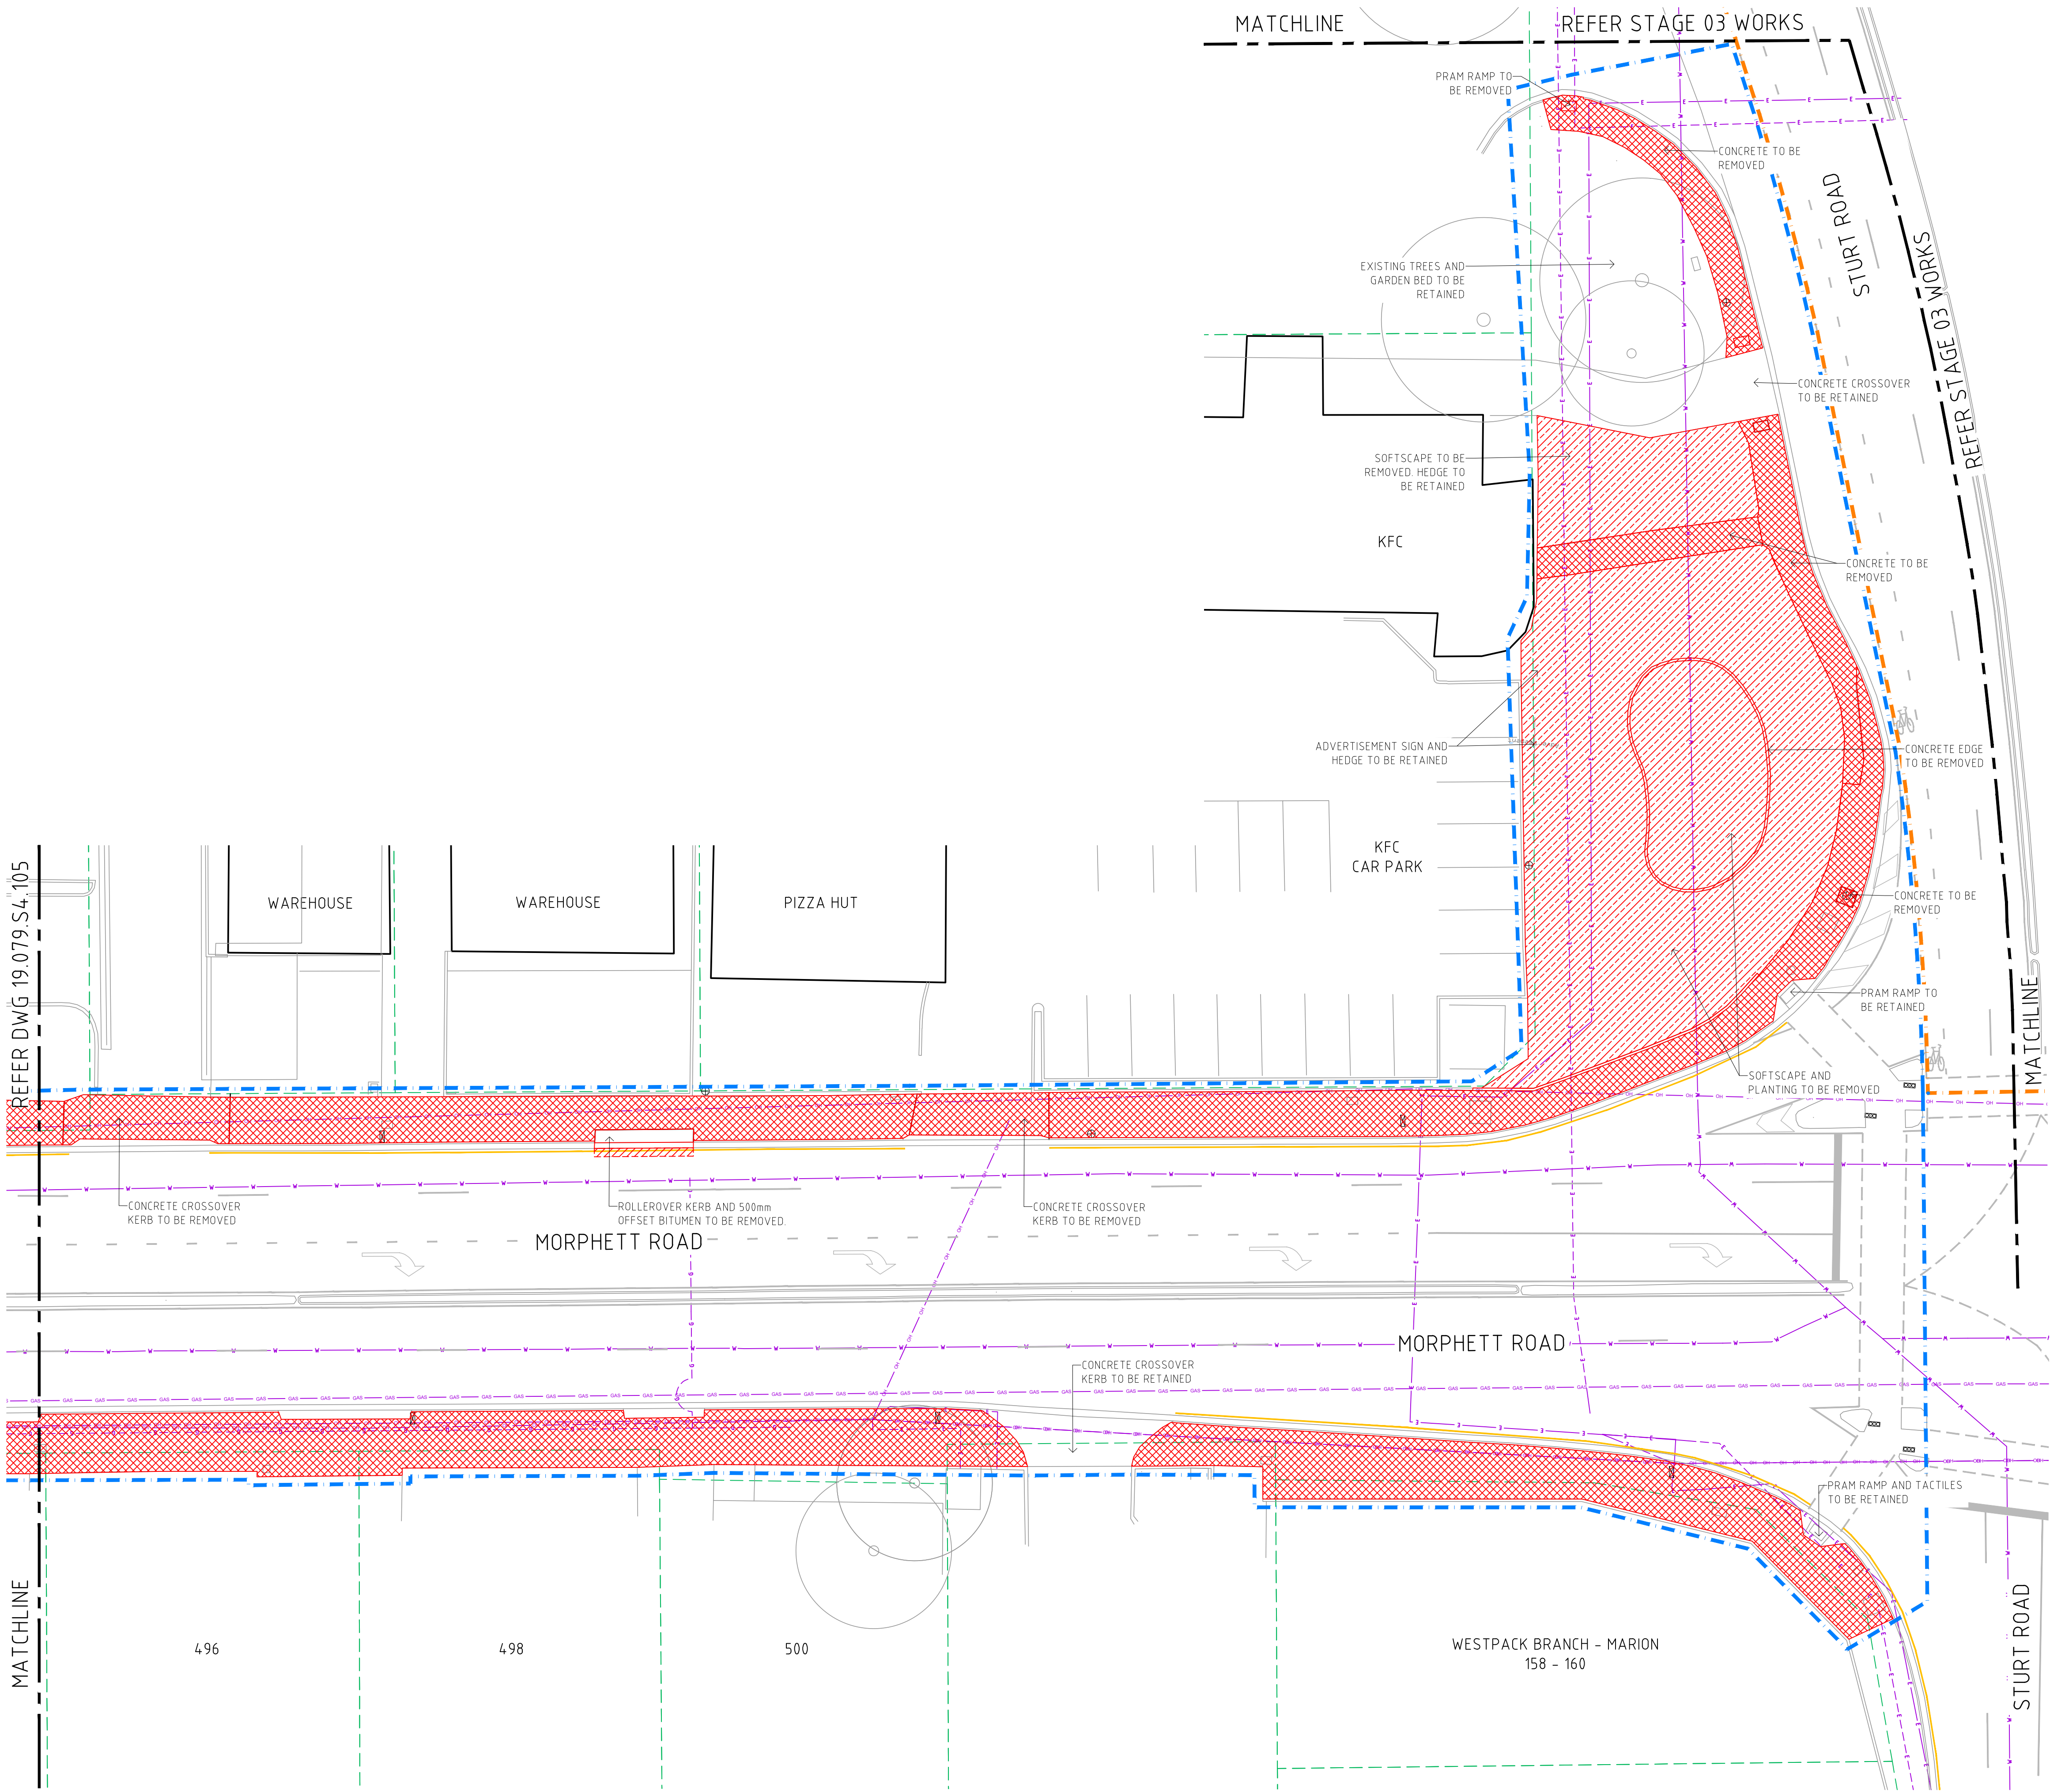

This drawing must be read in conjunction with all other contract documents including the project specifications, schedules and any instructions issued during the course of the contract. The Contractor must verify all dimensions on site and check the location of services before commencement of work. The Contractor is to notify the Superintendent of any discrepancies between the drawings or specifications. Drawings are not to be used for construction unless identified in the title block as 'for construction'. All drawings to be read at A1 unless otherwise stated. Drawings are intended for digital setout and DWG files will be issued upon request. Copyright Oxygen Pty Ltd.

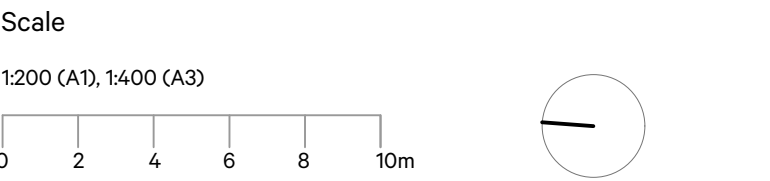

LEGEND

EXISTING

- UNDERGROUND GAS DISTRIBUTION LINE
- UNDERGROUND GAS TRANSMISSION LINE
- UNDERGROUND WATER LINE
- UNDERGROUND SEWER LINE
- UNDERGROUND ELECTRICAL CABLE
- OVER HEAD ELECTRICAL POWERLINE
- UNDERGROUND STORMWATER LINE

PROPERTY CADASTRE

- SIDE ENTRY PIT
- STOBIE POLE
- LIGHT POLE
- TRAFFIC LIGHT
- EXISTING TREE

DEMOLITION

- EXTENT OF WORKS - MARION STREETSCAPES - STAGE 04
- EXTENT OF WORKS - MARION STREETSCAPES - STAGE 03
- EXISTING TREE TO BE REMOVED
- REMOVAL OF SOFT LANDSCAPE SURFACES IN PREPARATION FOR NEW WORKS
- REMOVAL OF HARD LANDSCAPE SURFACES IN PREPARATION FOR NEW WORKS
- REMOVAL OF ROAD BITUMEN IN PREPARATION OF NEW WORKS

- DEMOLITION NOTES:**
- THE LOCATION OF ALL SERVICES MUST BE CONFIRMED BY THE CONTRACTOR ON SITE PRIOR TO COMMENCEMENT OF CONSTRUCTION WORK - (DIAL BEFORE YOU DIG OR SIMILAR). ANY REMOVALS AND RELOCATIONS TO BE COORDINATED WITH SERVICE AUTHORITIES.
 - ALLOW TO REMOVE ALL EXISTING PAVING SUBBASE AND DELETERIOUS MATERIAL IN PREPARATION OF NEW WORKS.
 - ALLOW TO REMOVE ALL ROAD BASE AND DELETERIOUS MATERIAL FROM AREAS TO BE PLANTED UNTIL NATURAL SOIL IS REACHED.
 - ALL SOFTSCAPE REMOVAL AROUND TREES SHALL BE UNDERTAKEN WITH CARE AND SENSITIVITY. PARTICULAR CARE SHALL BE TAKEN TO AVOID DAMAGE TO ROOT SYSTEMS AND LIMBS. REFER LANDSCAPE SPECIFICATION.
 - ENSURE THE INTERFACE OF ALL NEW WORKS WITH EXISTING WORKS TO BE RETAINED IS FINISHED NEATLY WITH PAVING & PLANTING.
 - THE WORK OUTLINED IN THIS PLAN IS NOT EXHAUSTIVE. THE TENDERER/CONTRACTOR SHALL CONFIRM ON SITE PRIOR TO REMOVAL.
 - ALL WORK SHALL BE CARRIED OUT IN ACCORDANCE WITH ENVIRONMENT PROTECTION ACT, AND ALL APPLICABLE POLICIES.
 - THIS DRAWING SHALL BE COORDINATED WITH OTHER DRAWINGS AND DOCUMENTS. THE CONTRACTOR SHALL NOTE WHERE EXISTING SERVICES ARE LOCATED, AND SHALL UNDERTAKE WORKS IN A MANNER THAT WILL NOT IMPACT THE FUNCTIONALITY AND INTEGRITY OF EXISTING SERVICES AND REMAINING SITE FEATURES.
 - ALL REMAINING SITE FEATURES IMPACTED OR DAMAGE BY WORKS SHALL BE MADE GOOD AND OR REPLACED DEPENDING UPON DAMAGE SUSTAINED.
 - IF ANY CLARIFICATIONS TO DOCUMENTS OR DESIGNS ARE REQUIRED DURING CONSTRUCTION, REFER TO SUPERINTENDENT.
 - ALL WORK AROUND EXISTING TREES TO COMPLY WITH AS 4978-2009 PROTECTION OF TREES ON DEVELOPMENT SITES.
 - CONTRACTOR TO ALLOW FOR ADEQUATE PEDESTRIAN ACCESS TO SHOPS AND BUSINESSES AND PRIVATE PROPERTIES/ RESIDENCES AT ALL TIMES DURING CONSTRUCTION.
 - ANY DAMAGE TO IRRIGATION WILL BE CONTRACTORS RESPONSIBILITY TO FIX. SUPERINTENDENT TO SIGN OFF ON ANY AMENDMENTS.

oxygen

Oxygen Pty Ltd
98-100 Halifax Street
Adelaide SA 5000

T +61 (08) 7324 9600
design@oxygen.net.au
oxygen.net.au

Project
Central Marion Precinct Streetscapes

Client
CITY OF **MARION**

Landscape Architecture
Oxygen

Civil Engineering
WGA

Drawing Title
STAGE 04 - DEMOLITION PLAN 06


Project number
19.079.S4

Drawing number
106

Revision
C

Rev	Date	Issue	DWN	CHK	APP
A	02.06.20	50% FOR REVIEW	SD	JH	JH
B	23.09.21	70% FOR REVIEW	SD	TW	TW
C	21.04.22	90% FOR REVIEW	SD	TW	TW

FOR INFORMATION ONLY

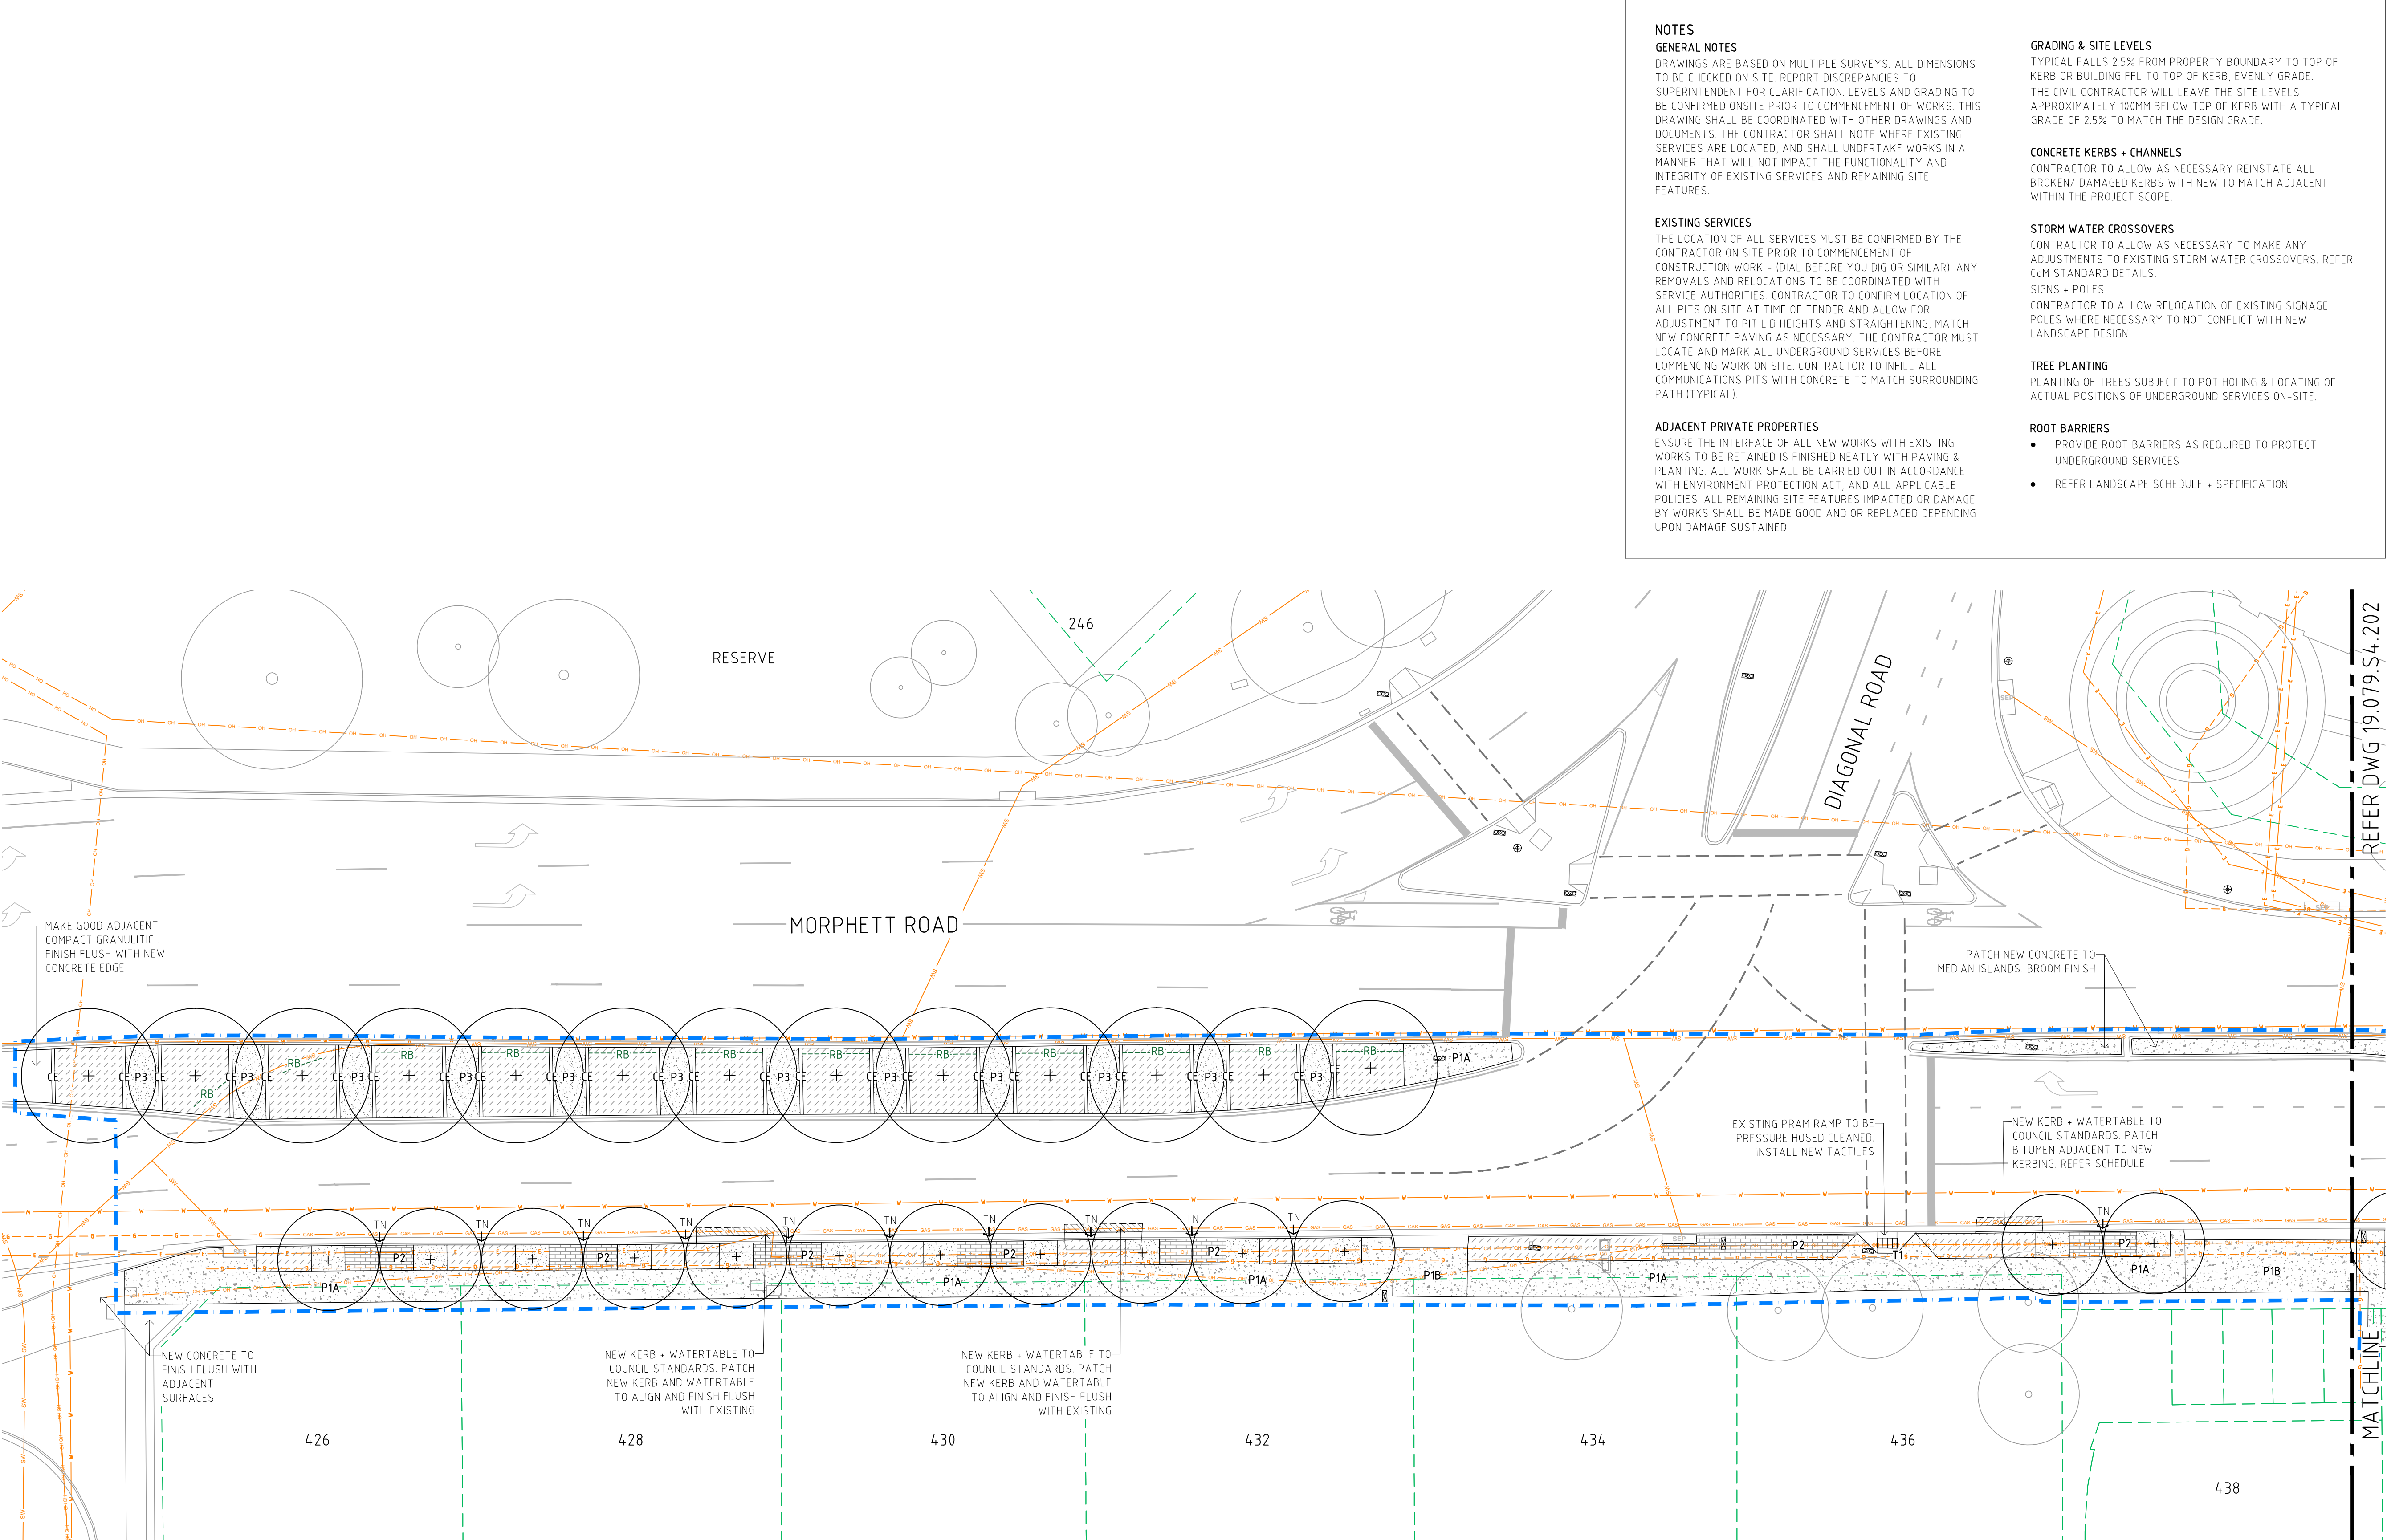

NOTES

GENERAL NOTES

DRAWINGS ARE BASED ON MULTIPLE SURVEYS. ALL DIMENSIONS TO BE CHECKED ON SITE. REPORT DISCREPANCIES TO SUPERINTENDENT FOR CLARIFICATION. LEVELS AND GRADING TO BE CONFIRMED ONSITE PRIOR TO COMMENCEMENT OF WORKS. THIS DRAWING SHALL BE COORDINATED WITH OTHER DRAWINGS AND DOCUMENTS. THE CONTRACTOR SHALL NOTE WHERE EXISTING SERVICES ARE LOCATED, AND SHALL UNDERTAKE WORKS IN A MANNER THAT WILL NOT IMPACT THE FUNCTIONALITY AND INTEGRITY OF EXISTING SERVICES AND REMAINING SITE FEATURES.

EXISTING SERVICES

THE LOCATION OF ALL SERVICES MUST BE CONFIRMED BY THE CONTRACTOR ON SITE PRIOR TO COMMENCEMENT OF CONSTRUCTION WORK - (DIAL BEFORE YOU DIG OR SIMILAR). ANY REMOVALS AND RELOCATIONS TO BE COORDINATED WITH SERVICE AUTHORITIES. CONTRACTOR TO CONFIRM LOCATION OF ALL PITS ON SITE AT TIME OF TENDER AND ALLOW FOR ADJUSTMENT TO PIT LID HEIGHTS AND STRAIGHTENING, MATCH NEW CONCRETE PAVING AS NECESSARY. THE CONTRACTOR MUST LOCATE AND MARK ALL UNDERGROUND SERVICES BEFORE COMMENCING WORK ON SITE. CONTRACTOR TO INFILL ALL COMMUNICATIONS PITS WITH CONCRETE TO MATCH SURROUNDING PATH (TYPICAL).

ADJACENT PRIVATE PROPERTIES

ENSURE THE INTERFACE OF ALL NEW WORKS WITH EXISTING WORKS TO BE RETAINED IS FINISHED NEATLY WITH PAVING & PLANTING. ALL WORK SHALL BE CARRIED OUT IN ACCORDANCE WITH ENVIRONMENT PROTECTION ACT, AND ALL APPLICABLE POLICIES. ALL REMAINING SITE FEATURES IMPACTED OR DAMAGE BY WORKS SHALL BE MADE GOOD AND OR REPLACED DEPENDING UPON DAMAGE SUSTAINED.

GRADING & SITE LEVELS

TYPICAL FALLS 2.5% FROM PROPERTY BOUNDARY TO TOP OF KERB OR BUILDING FFL TO TOP OF KERB, EVENLY GRADE. THE CIVIL CONTRACTOR WILL LEAVE THE SITE LEVELS APPROXIMATELY 100MM BELOW TOP OF KERB WITH A TYPICAL GRADE OF 2.5% TO MATCH THE DESIGN GRADE.

CONCRETE KERBS & CHANNELS

CONTRACTOR TO ALLOW AS NECESSARY REINSTATE ALL BROKEN/ DAMAGED KERBS WITH NEW TO MATCH ADJACENT WITHIN THE PROJECT SCOPE.

STORM WATER CROSSOVERS

CONTRACTOR TO ALLOW AS NECESSARY TO MAKE ANY ADJUSTMENTS TO EXISTING STORM WATER CROSSOVERS. REFER C&M STANDARD DETAILS.

SIGNS & POLES

CONTRACTOR TO ALLOW RELOCATION OF EXISTING SIGNAGE POLES WHERE NECESSARY TO NOT CONFLICT WITH NEW LANDSCAPE DESIGN.

TREE PLANTING

PLANTING OF TREES SUBJECT TO POT HOLING & LOCATING OF ACTUAL POSITIONS OF UNDERGROUND SERVICES ON-SITE.

ROOT BARRIERS


- PROVIDE ROOT BARRIERS AS REQUIRED TO PROTECT UNDERGROUND SERVICES
- REFER LANDSCAPE SCHEDULE & SPECIFICATION

This drawing must be read in conjunction with all other contract documents including the project specifications, schedules and any instructions issued during the course of the contract. The Contractor must verify all dimensions on site and check the location of services before commencement of work. The Contractor is to notify the Superintendent of any discrepancies between the drawings or specifications. Drawings are not to be used for construction unless identified in the title block as 'for construction'. All drawings to be read at A1 unless otherwise stated. Drawings are intended for digital setout and DWG files will be issued upon request. Copyright Oxygen Pty Ltd.

Scale

1200 (A1), 1400 (A3)

0 2 4 6 8 10m

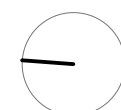

LEGEND

EXISTING

- UNDERGROUND GAS DISTRIBUTION LINE
- UNDERGROUND GAS TRANSMISSION LINE
- UNDERGROUND WATER LINE
- UNDERGROUND SEWER LINE
- UNDERGROUND ELECTRICAL LINE
- OVER HEAD ELECTRICAL POWERLINE
- UNDERGROUND STORMWATER LINE
- PROPERTY CADASTRE
- SIDE ENTRY PIT
- STOBIE POLE
- LIGHT POLE
- TRAFFIC LIGHT
- EXISTING TREE

NEW

- EXTENT OF WORKS MARION STREETSCAPES - STAGE 04
- EXTENT OF WORKS MARION STREETSCAPES - STAGE 03
- INSITU CONCRETE SLAB 100 THICK (FOOT TRAFFIC) LIGHTLY WASHED - REFER TO DWG 501/01 & SCHEDULE
- INSITU CONCRETE SLAB 150 THICK (LIGHT VEHICLE) BROOM FINISHED - REFER DWG 501/02 & SCHEDULE
- BRICK UNIT PAVING REFER DWG 501/03 & SCHEDULE
- COMPACTED GRANULITIC REFER DWG 501/04 & SCHEDULE
- GREEN THERMOPLASTIC COATING REFER SCHEDULE
- MULCHED PLANTING REFER DWG 502/01 & SCHEDULE
- MULCHED RAINGARDEN PLANTING REFER DWG 502/02 & SCHEDULE
- NEW TREE REFER TO DWG 502 & SCHEDULE
- ROOT BARRIER REFER TO SCHEDULE
- CONCRETE EDGE REFER TO DWG 501/05 & SCHEDULE
- BOLLARD REFER TO SCHEDULE
- BUS SHELTER REFER TO SCHEDULE
- BIN ENCLOSURE REFER TO SCHEDULE
- NEW PRAM RAMP REFER TO SCHEDULE
- TACTILES REFER TO SCHEDULE
- TREENET INLET PIT MODEL P350L - REFER TO SCHEDULE
- KERB BREAK TO GARDEN BED REFER DWG 501/12

oxygen

Oxygen Pty Ltd
98-100 Halifax Street
Adelaide SA 5000

T +61 (08) 7324 9600
design@oxygen.net.au
oxygen.net.au

Project
Central Marion Precinct Streetscapes

Client
CITY OF MARION

Landscape Architecture
Oxygen

Civil Engineering
WGA

Drawing Title
STAGE 04 - SITEWORKS PLAN 01


Project number
19.079.S4

Drawing number
201

Revision
C

Rev	Date	Issue	DWN	CHK	APP
A	02.06.20	50% FOR REVIEW	SD	JH	JH
B	23.09.21	70% FOR REVIEW	SD	TW	TW
C	21.04.22	90% FOR REVIEW	SD	TW	TW

FOR INFORMATION ONLY

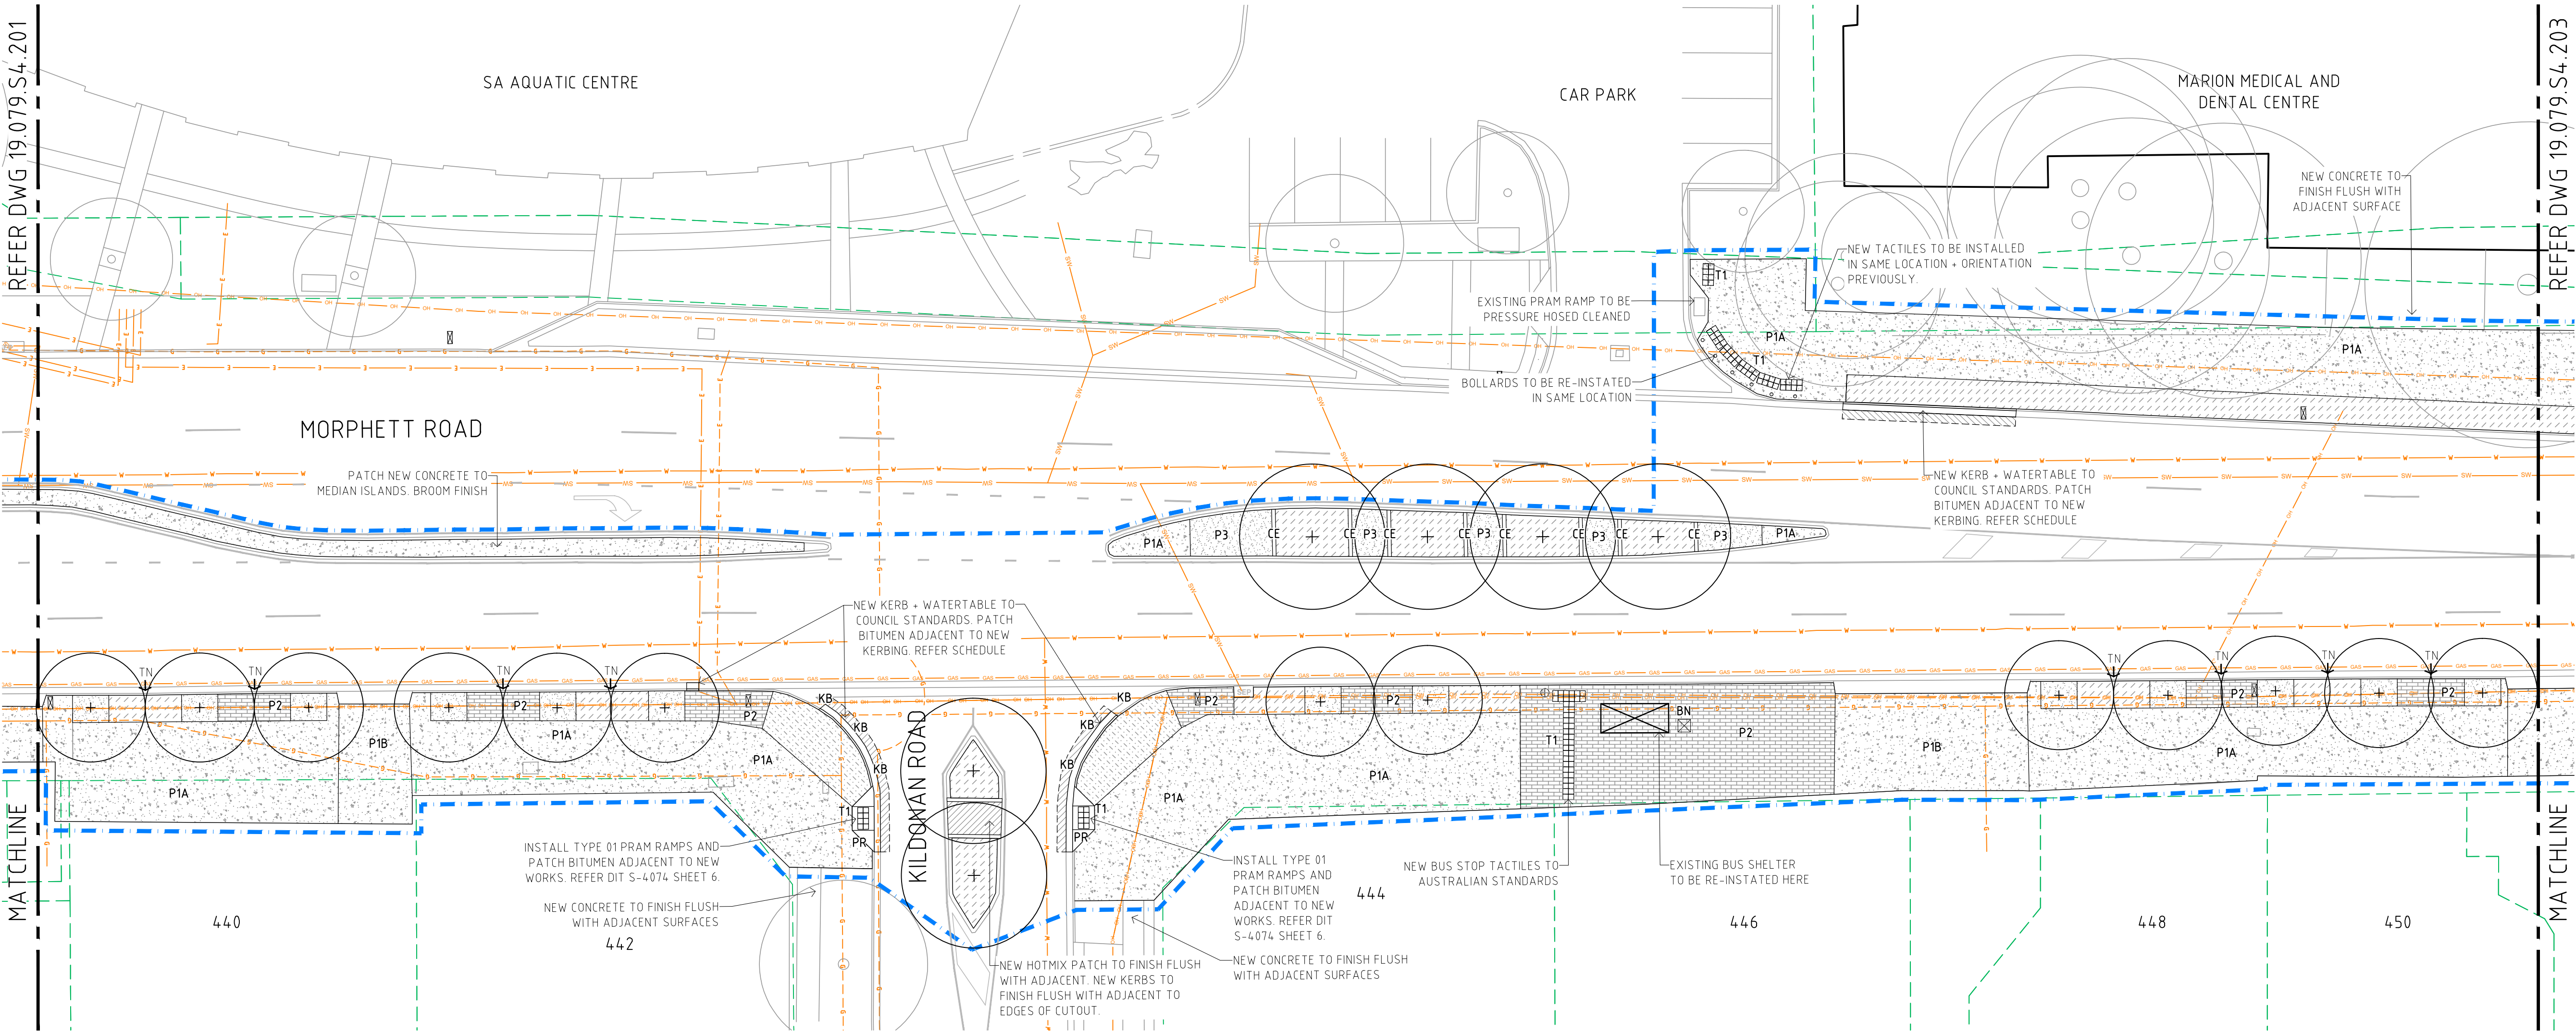

NOTES

GENERAL NOTES

DRAWINGS ARE BASED ON MULTIPLE SURVEYS. ALL DIMENSIONS TO BE CHECKED ON SITE. REPORT DISCREPANCIES TO SUPERINTENDENT FOR CLARIFICATION. LEVELS AND GRADING TO BE CONFIRMED ONSITE PRIOR TO COMMENCEMENT OF WORKS. THIS DRAWING SHALL BE COORDINATED WITH OTHER DRAWINGS AND DOCUMENTS. THE CONTRACTOR SHALL NOTE WHERE EXISTING SERVICES ARE LOCATED, AND SHALL UNDERTAKE WORKS IN A MANNER THAT WILL NOT IMPACT THE FUNCTIONALITY AND INTEGRITY OF EXISTING SERVICES AND REMAINING SITE FEATURES.

EXISTING SERVICES

THE LOCATION OF ALL SERVICES MUST BE CONFIRMED BY THE CONTRACTOR ON SITE PRIOR TO COMMENCEMENT OF CONSTRUCTION WORK - (DIAL BEFORE YOU DIG OR SIMILAR). ANY REMOVALS AND RELOCATIONS TO BE COORDINATED WITH SERVICE AUTHORITIES. CONTRACTOR TO CONFIRM LOCATION OF ALL PITS ON SITE AT TIME OF TENDER AND ALLOW FOR ADJUSTMENT TO PIT LID HEIGHTS AND STRAIGHTENING, MATCH NEW CONCRETE PAVING AS NECESSARY. THE CONTRACTOR MUST LOCATE AND MARK ALL UNDERGROUND SERVICES BEFORE COMMENCING WORK ON SITE. CONTRACTOR TO INFILL ALL COMMUNICATIONS PITS WITH CONCRETE TO MATCH SURROUNDING PATH (TYPICAL).

ADJACENT PRIVATE PROPERTIES

ENSURE THE INTERFACE OF ALL NEW WORKS WITH EXISTING WORKS TO BE RETAINED IS FINISHED NEATLY WITH PAVING & PLANTING. ALL WORK SHALL BE CARRIED OUT IN ACCORDANCE WITH ENVIRONMENT PROTECTION ACT, AND ALL APPLICABLE POLICIES. ALL REMAINING SITE FEATURES IMPACTED OR DAMAGE BY WORKS SHALL BE MADE GOOD AND OR REPLACED DEPENDING UPON DAMAGE SUSTAINED.

GRADING & SITE LEVELS

TYPICAL FALLS 2.5% FROM PROPERTY BOUNDARY TO TOP OF KERB OR BUILDING FFL TO TOP OF KERB, EVENLY GRADE. THE CIVIL CONTRACTOR WILL LEAVE THE SITE LEVELS APPROXIMATELY 100MM BELOW TOP OF KERB WITH A TYPICAL GRADE OF 2.5% TO MATCH THE DESIGN GRADE.

CONCRETE KERBS + CHANNELS

CONTRACTOR TO ALLOW AS NECESSARY REINSTATE ALL BROKEN/ DAMAGED KERBS WITH NEW TO MATCH ADJACENT WITHIN THE PROJECT SCOPE.

STORM WATER CROSSOVERS

CONTRACTOR TO ALLOW AS NECESSARY TO MAKE ANY ADJUSTMENTS TO EXISTING STORM WATER CROSSOVERS. REFER C&M STANDARD DETAILS.

SIGNS + POLES

CONTRACTOR TO ALLOW RELOCATION OF EXISTING SIGNAGE POLES WHERE NECESSARY TO NOT CONFLICT WITH NEW LANDSCAPE DESIGN.

TREE PLANTING

PLANTING OF TREES SUBJECT TO POT HOLING & LOCATING OF ACTUAL POSITIONS OF UNDERGROUND SERVICES ON-SITE.

ROOT BARRIERS


- PROVIDE ROOT BARRIERS AS REQUIRED TO PROTECT UNDERGROUND SERVICES
- REFER LANDSCAPE SCHEDULE + SPECIFICATION

This drawing must be read in conjunction with all other contract documents including the project specifications, schedules and any instructions issued during the course of the contract. The Contractor must verify all dimensions on site and check the location of services before commencement of work. The Contractor is to notify the Superintendent of any discrepancies between the drawings or specifications. Drawings are not to be used for construction unless identified in the title block as 'for construction'. All drawings to be read at A1 unless otherwise stated. Drawings are intended for digital setout and DWG files will be issued upon request. Copyright Oxygen Pty Ltd.

Scale

1200 (A1), 1400 (A3)

0 2 4 6 8 10m

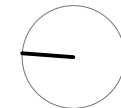

LEGEND

EXISTING

- UNDERGROUND GAS DISTRIBUTION LINE
- UNDERGROUND GAS TRANSMISSION LINE
- UNDERGROUND WATER LINE
- UNDERGROUND SEWER LINE
- UNDERGROUND ELECTRICAL LINE
- OVER HEAD ELECTRICAL POWERLINE
- UNDERGROUND STORMWATER LINE
- PROPERTY CADASTRE
- SIDE ENTRY PIT
- STOBIE POLE
- LIGHT POLE
- TRAFFIC LIGHT
- EXISTING TREE

NEW

- EXTENT OF WORKS
- MARION STREETSCAPES - STAGE 04
- EXTENT OF WORKS
- MARION STREETSCAPES - STAGE 03
- INSITU CONCRETE SLAB **100 THICK** (FOOT TRAFFIC) LIGHTLY WASHED - REFER DWG 501/01 & SCHEDULE
- INSITU CONCRETE SLAB **150 THICK** (LIGHT VEHICLE) BROOM FINISHED - REFER DWG 501/02 & SCHEDULE
- BRICK UNIT PAVING
- REFER DWG 501/03 & SCHEDULE
- COMPACTED GRANULITIC
- REFER DWG 501/04 & SCHEDULE
- GREEN THERMOPLASTIC COATING
- REFER SCHEDULE
- MULCHED PLANTING
- REFER DWG 502/01 & SCHEDULE
- MULCHED RAINGARDEN PLANTING
- REFER DWG 502/02 & SCHEDULE
- NEW TREE
- REFER TO DWG 502 & SCHEDULE
- ROOT BARRIER
- REFER TO SCHEDULE
- CONCRETE EDGE
- REFER TO DWG 501/05 & SCHEDULE
- BOLLARD
- REFER TO SCHEDULE
- BUS SHELTER
- REFER TO SCHEDULE
- BIN ENCLOSURE
- REFER TO SCHEDULE
- NEW PRAM RAMP
- REFER TO SCHEDULE
- TACTILES
- REFER TO SCHEDULE
- TREENET INLET
- PIT MODEL P350L - REFER TO SCHEDULE
- KERB BREAK TO GARDEN BED
- REFER DWG 501/12

oxygen

Oxygen Pty Ltd
98-100 Halifax Street
Adelaide SA 5000

T +61 (08) 7324 9600
design@oxygen.net.au
oxygen.net.au

Project
**Central Marion Precinct
Streetscapes**

Client
CITY OF
MARION

Landscape Architecture
Oxygen

Civil Engineering
WGA

Drawing Title
**STAGE 04 -
SITEWORKS PLAN 02**


Project number
19.079.S4

Drawing number
202

Revision
C

Rev	Date	Issue	SD	JH	JH	DWN	CHK	APP
A	02.06.20	50% FOR REVIEW	SD	JH	JH			
B	23.09.21	70% FOR REVIEW	SD	TW	TW			
C	21.04.22	90% FOR REVIEW	SD	TW	TW			

FOR INFORMATION ONLY

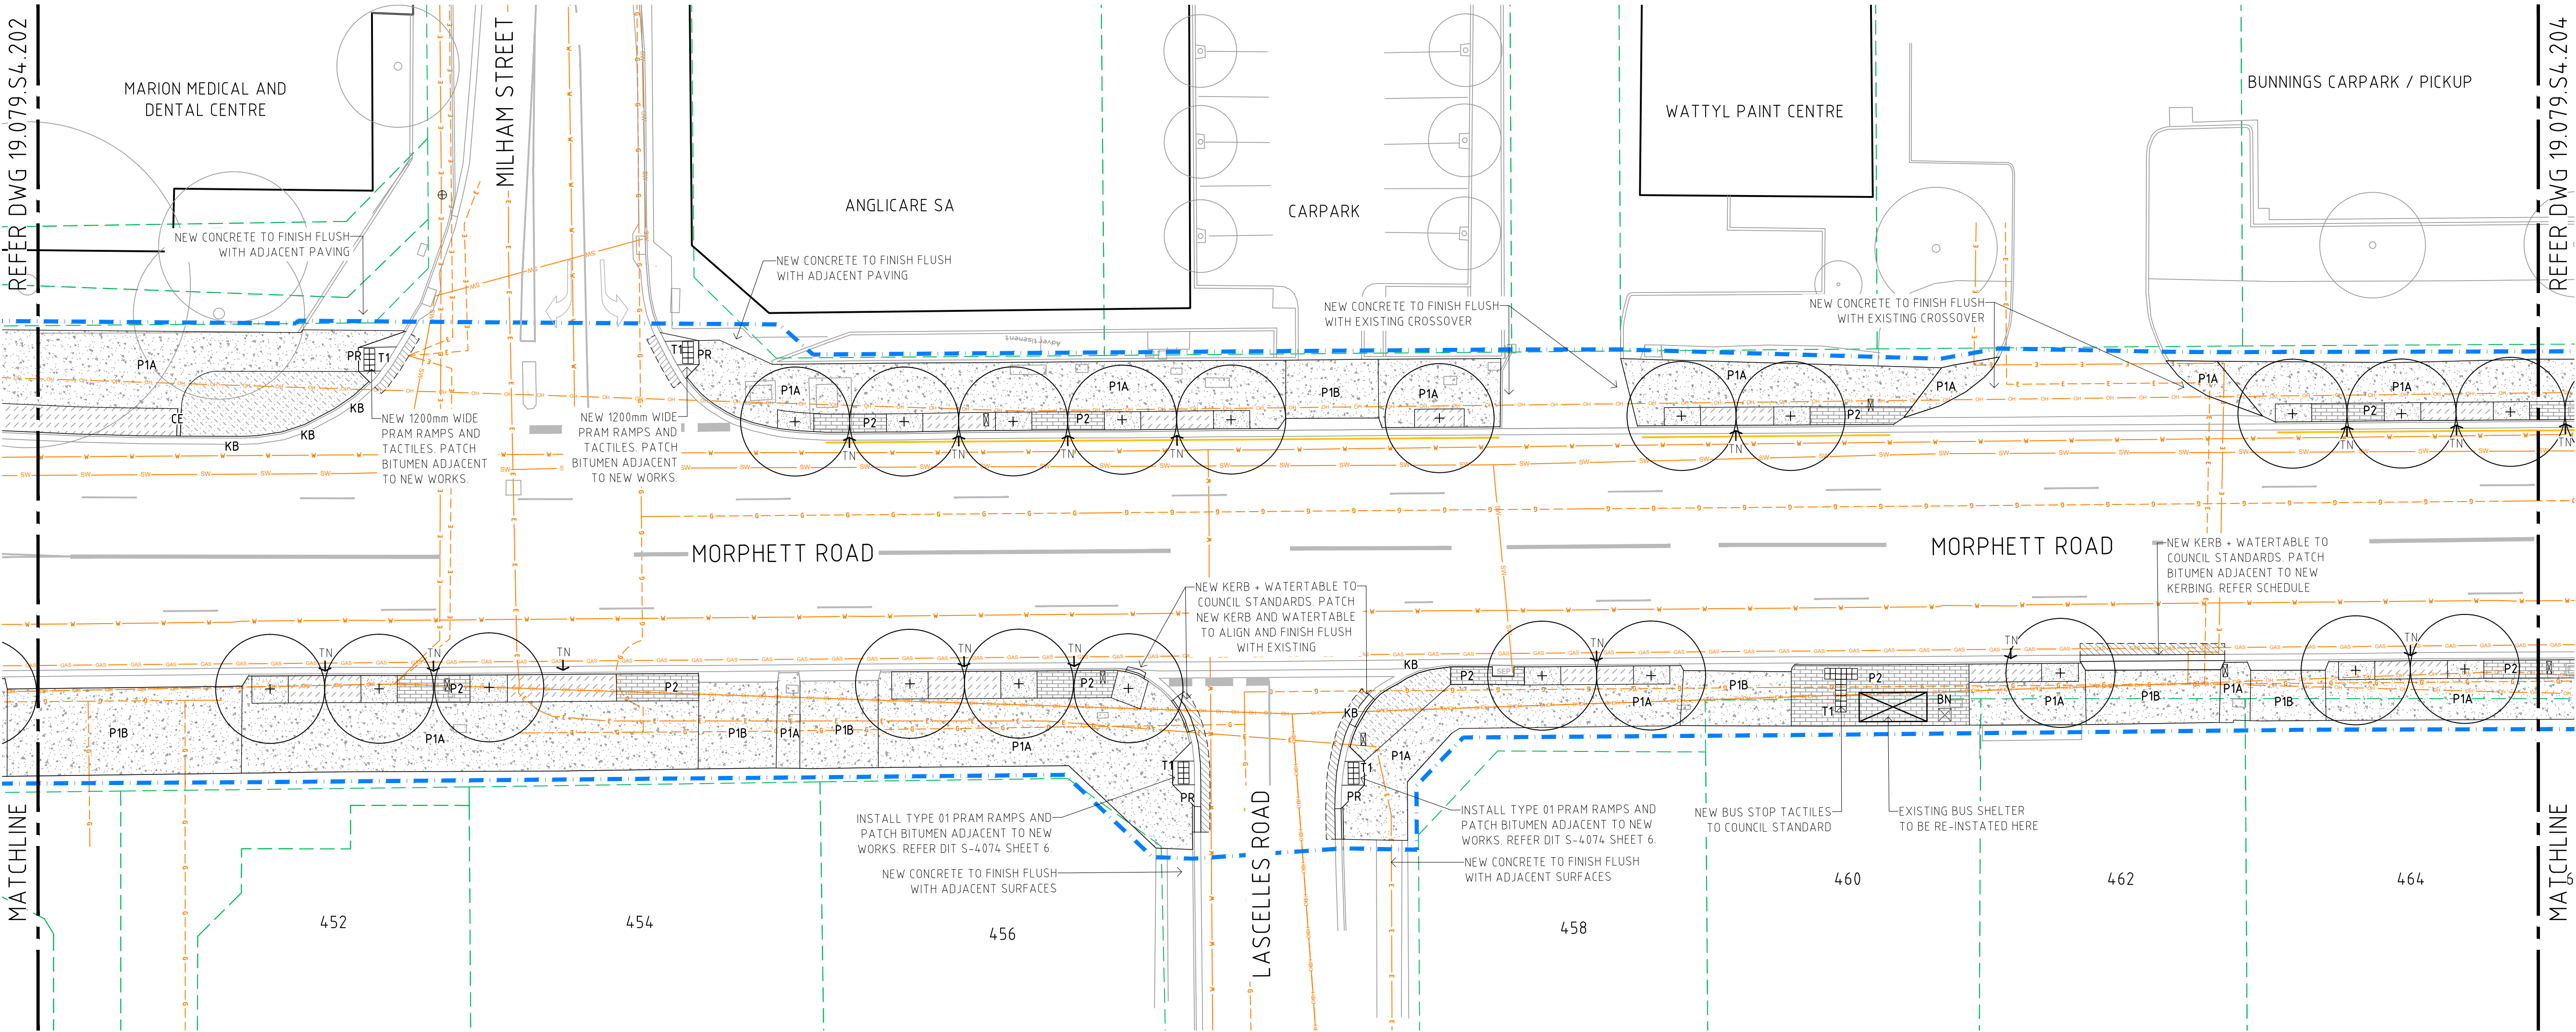

NOTES

GENERAL NOTES

DRAWINGS ARE BASED ON MULTIPLE SURVEYS. ALL DIMENSIONS TO BE CHECKED ON SITE. REPORT DISCREPANCIES TO SUPERINTENDENT FOR CLARIFICATION. LEVELS AND GRADING TO BE CONFIRMED ONSITE PRIOR TO COMMENCEMENT OF WORKS. THIS DRAWING SHALL BE COORDINATED WITH OTHER DRAWINGS AND DOCUMENTS. THE CONTRACTOR SHALL NOTE WHERE EXISTING SERVICES ARE LOCATED, AND SHALL UNDERTAKE WORKS IN A MANNER THAT WILL NOT IMPACT THE FUNCTIONALITY AND INTEGRITY OF EXISTING SERVICES AND REMAINING SITE FEATURES.

EXISTING SERVICES

THE LOCATION OF ALL SERVICES MUST BE CONFIRMED BY THE CONTRACTOR ON SITE PRIOR TO COMMENCEMENT OF CONSTRUCTION WORK - (DIAL BEFORE YOU DIG OR SIMILAR). ANY REMOVALS AND RELOCATIONS TO BE COORDINATED WITH SERVICE AUTHORITIES. CONTRACTOR TO CONFIRM LOCATION OF ALL PITS ON SITE AT TIME OF TENDER AND ALLOW FOR ADJUSTMENT TO PIT LID HEIGHTS AND STRAIGHTENING, MATCH NEW CONCRETE PAVING AS NECESSARY. THE CONTRACTOR MUST LOCATE AND MARK ALL UNDERGROUND SERVICES BEFORE COMMENCING WORK ON SITE. CONTRACTOR TO INFILL ALL COMMUNICATIONS PITS WITH CONCRETE TO MATCH SURROUNDING PATH (TYPICAL).

ADJACENT PRIVATE PROPERTIES

ENSURE THE INTERFACE OF ALL NEW WORKS WITH EXISTING WORKS TO BE RETAINED IS FINISHED NEATLY WITH PAVING & PLANTING. ALL WORK SHALL BE CARRIED OUT IN ACCORDANCE WITH ENVIRONMENT PROTECTION ACT, AND ALL APPLICABLE POLICIES. ALL REMAINING SITE FEATURES IMPACTED OR DAMAGE BY WORKS SHALL BE MADE GOOD AND OR REPLACED DEPENDING UPON DAMAGE SUSTAINED.

GRADING & SITE LEVELS

TYPICAL FALLS 2.5% FROM PROPERTY BOUNDARY TO TOP OF KERB OR BUILDING FFL TO TOP OF KERB, EVENLY GRADE. THE CIVIL CONTRACTOR WILL LEAVE THE SITE LEVELS APPROXIMATELY 100MM BELOW TOP OF KERB WITH A TYPICAL GRADE OF 2.5% TO MATCH THE DESIGN GRADE.

CONCRETE KERBS & CHANNELS

CONTRACTOR TO ALLOW AS NECESSARY REINSTATE ALL BROKEN/ DAMAGED KERBS WITH NEW TO MATCH ADJACENT WITHIN THE PROJECT SCOPE.

STORM WATER CROSSOVERS

CONTRACTOR TO ALLOW AS NECESSARY TO MAKE ANY ADJUSTMENTS TO EXISTING STORM WATER CROSSOVERS. REFER C&M STANDARD DETAILS.

SIGNS & POLES

CONTRACTOR TO ALLOW RELOCATION OF EXISTING SIGNAGE POLES WHERE NECESSARY TO NOT CONFLICT WITH NEW LANDSCAPE DESIGN.

TREE PLANTING

PLANTING OF TREES SUBJECT TO POT HOLING & LOCATING OF ACTUAL POSITIONS OF UNDERGROUND SERVICES ON-SITE.

ROOT BARRIERS


- PROVIDE ROOT BARRIERS AS REQUIRED TO PROTECT UNDERGROUND SERVICES
- REFER LANDSCAPE SCHEDULE & SPECIFICATION

This drawing must be read in conjunction with all other contract documents including the project specifications, schedules and any instructions issued during the course of the contract. The Contractor must verify all dimensions on site and check the location of services before commencement of work. The Contractor is to notify the Superintendent of any discrepancies between the drawings or specifications. Drawings are not to be used for construction unless identified in the title block as 'for construction'. All drawings to be read as A1 unless otherwise stated. Drawings are intended for digital setout and DWG files will be issued upon request. Copyright Oxygen Pty Ltd.

Scale

1200 (A1), 1400 (A3)

0 2 4 6 8 10m

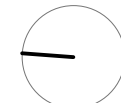

LEGEND

	UNDERGROUND GAS DISTRIBUTION LINE		PROPERTY CADASTRE
	UNDERGROUND GAS TRANSMISSION LINE		SIDE ENTRY PIT
	UNDERGROUND WATER LINE		STOBIE POLE
	UNDERGROUND SEWER LINE		LIGHT POLE
	UNDERGROUND ELECTRICAL LINE		TRAFFIC LIGHT
	OVER HEAD ELECTRICAL POWERLINE		EXISTING TREE
	UNDERGROUND STORMWATER LINE		

NEW	
	EXTENT OF WORKS MARION STREETSCAPES - STAGE 04
	EXTENT OF WORKS MARION STREETSCAPES - STAGE 03
	INSITU CONCRETE SLAB 100 THICK (FOOT TRAFFIC) LIGHTLY WASHED - REFER TO DWG 501/01 & SCHEDULE
	INSITU CONCRETE SLAB 150 THICK (LIGHT VEHICLE) BROOM FINISHED - REFER DWG 501/02 & SCHEDULE
	BRICK UNIT PAVING REFER DWG 501/03 & SCHEDULE
	COMPACTED GRANULITIC REFER DWG 501/04 & SCHEDULE
	GREEN THERMOPLASTIC COATING REFER SCHEDULE
	MULCHED PLANTING REFER DWG 502/01 & SCHEDULE
	MULCHED RAINGARDEN PLANTING REFER DWG 502/02 & SCHEDULE
	NEW TREE REFER TO DWG 502 & SCHEDULE
	ROOT BARRIER REFER TO SCHEDULE
	CONCRETE EDGE REFER TO DWG 501/05 & SCHEDULE
	BOLLARD REFER TO SCHEDULE
	BUS SHELTER REFER TO SCHEDULE
	BIN ENCLOSURE REFER TO SCHEDULE
	NEW PRAM RAMP REFER TO SCHEDULE
	TACTILES REFER TO SCHEDULE
	TREENET INLET PIT MODEL P350L - REFER TO SCHEDULE
	KERB BREAK TO GARDEN BED REFER DWG 501/12

oxygen

Oxygen Pty Ltd
98-100 Halifax Street
Adelaide SA 5000

T +61 (08) 7324 9600
design@oxygen.net.au
oxygen.net.au

Project
**Central Marion Precinct
Streetscapes**

Client
CITY OF
MARION

Landscape Architecture
Oxygen

Civil Engineering
WGA

Drawing Title
**STAGE 04 -
SITEWORKS PLAN 03**

Project number
19.079.S4

Drawing number
203

Revision
C

Rev	Date	Issue	SD	JH	JH
A	02.06.20	50% FOR REVIEW	SD	JH	JH
B	23.09.21	70% FOR REVIEW	SD	TW	TW
C	21.04.22	90% FOR REVIEW	SD	TW	TW

FOR INFORMATION ONLY

GENERAL NOTES

EXISTING SERVICES

ADJACENT PRIVATE PROPERTIES

GRADING & SITE LEVELS

CONCRETE KERBS + CHANNELS

STORM WATER CROSSOVERS

SIGNS + POLES


TREE PLANTING

ROOT BARRIERS

- REFER LANDSCAPE SCHEDULE + SPECIFICATION

Scale

1:200 (A1), 1:400 (A3)

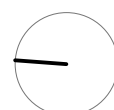

EXISTING


STORMWATER LINE

NEW

KB KERB BREAK TO
REFER DWG 501/12

T +61 (08) 7324 9600
design@oxygen.net.au
oxygen.net.au

FOR INFORMATION ONLY

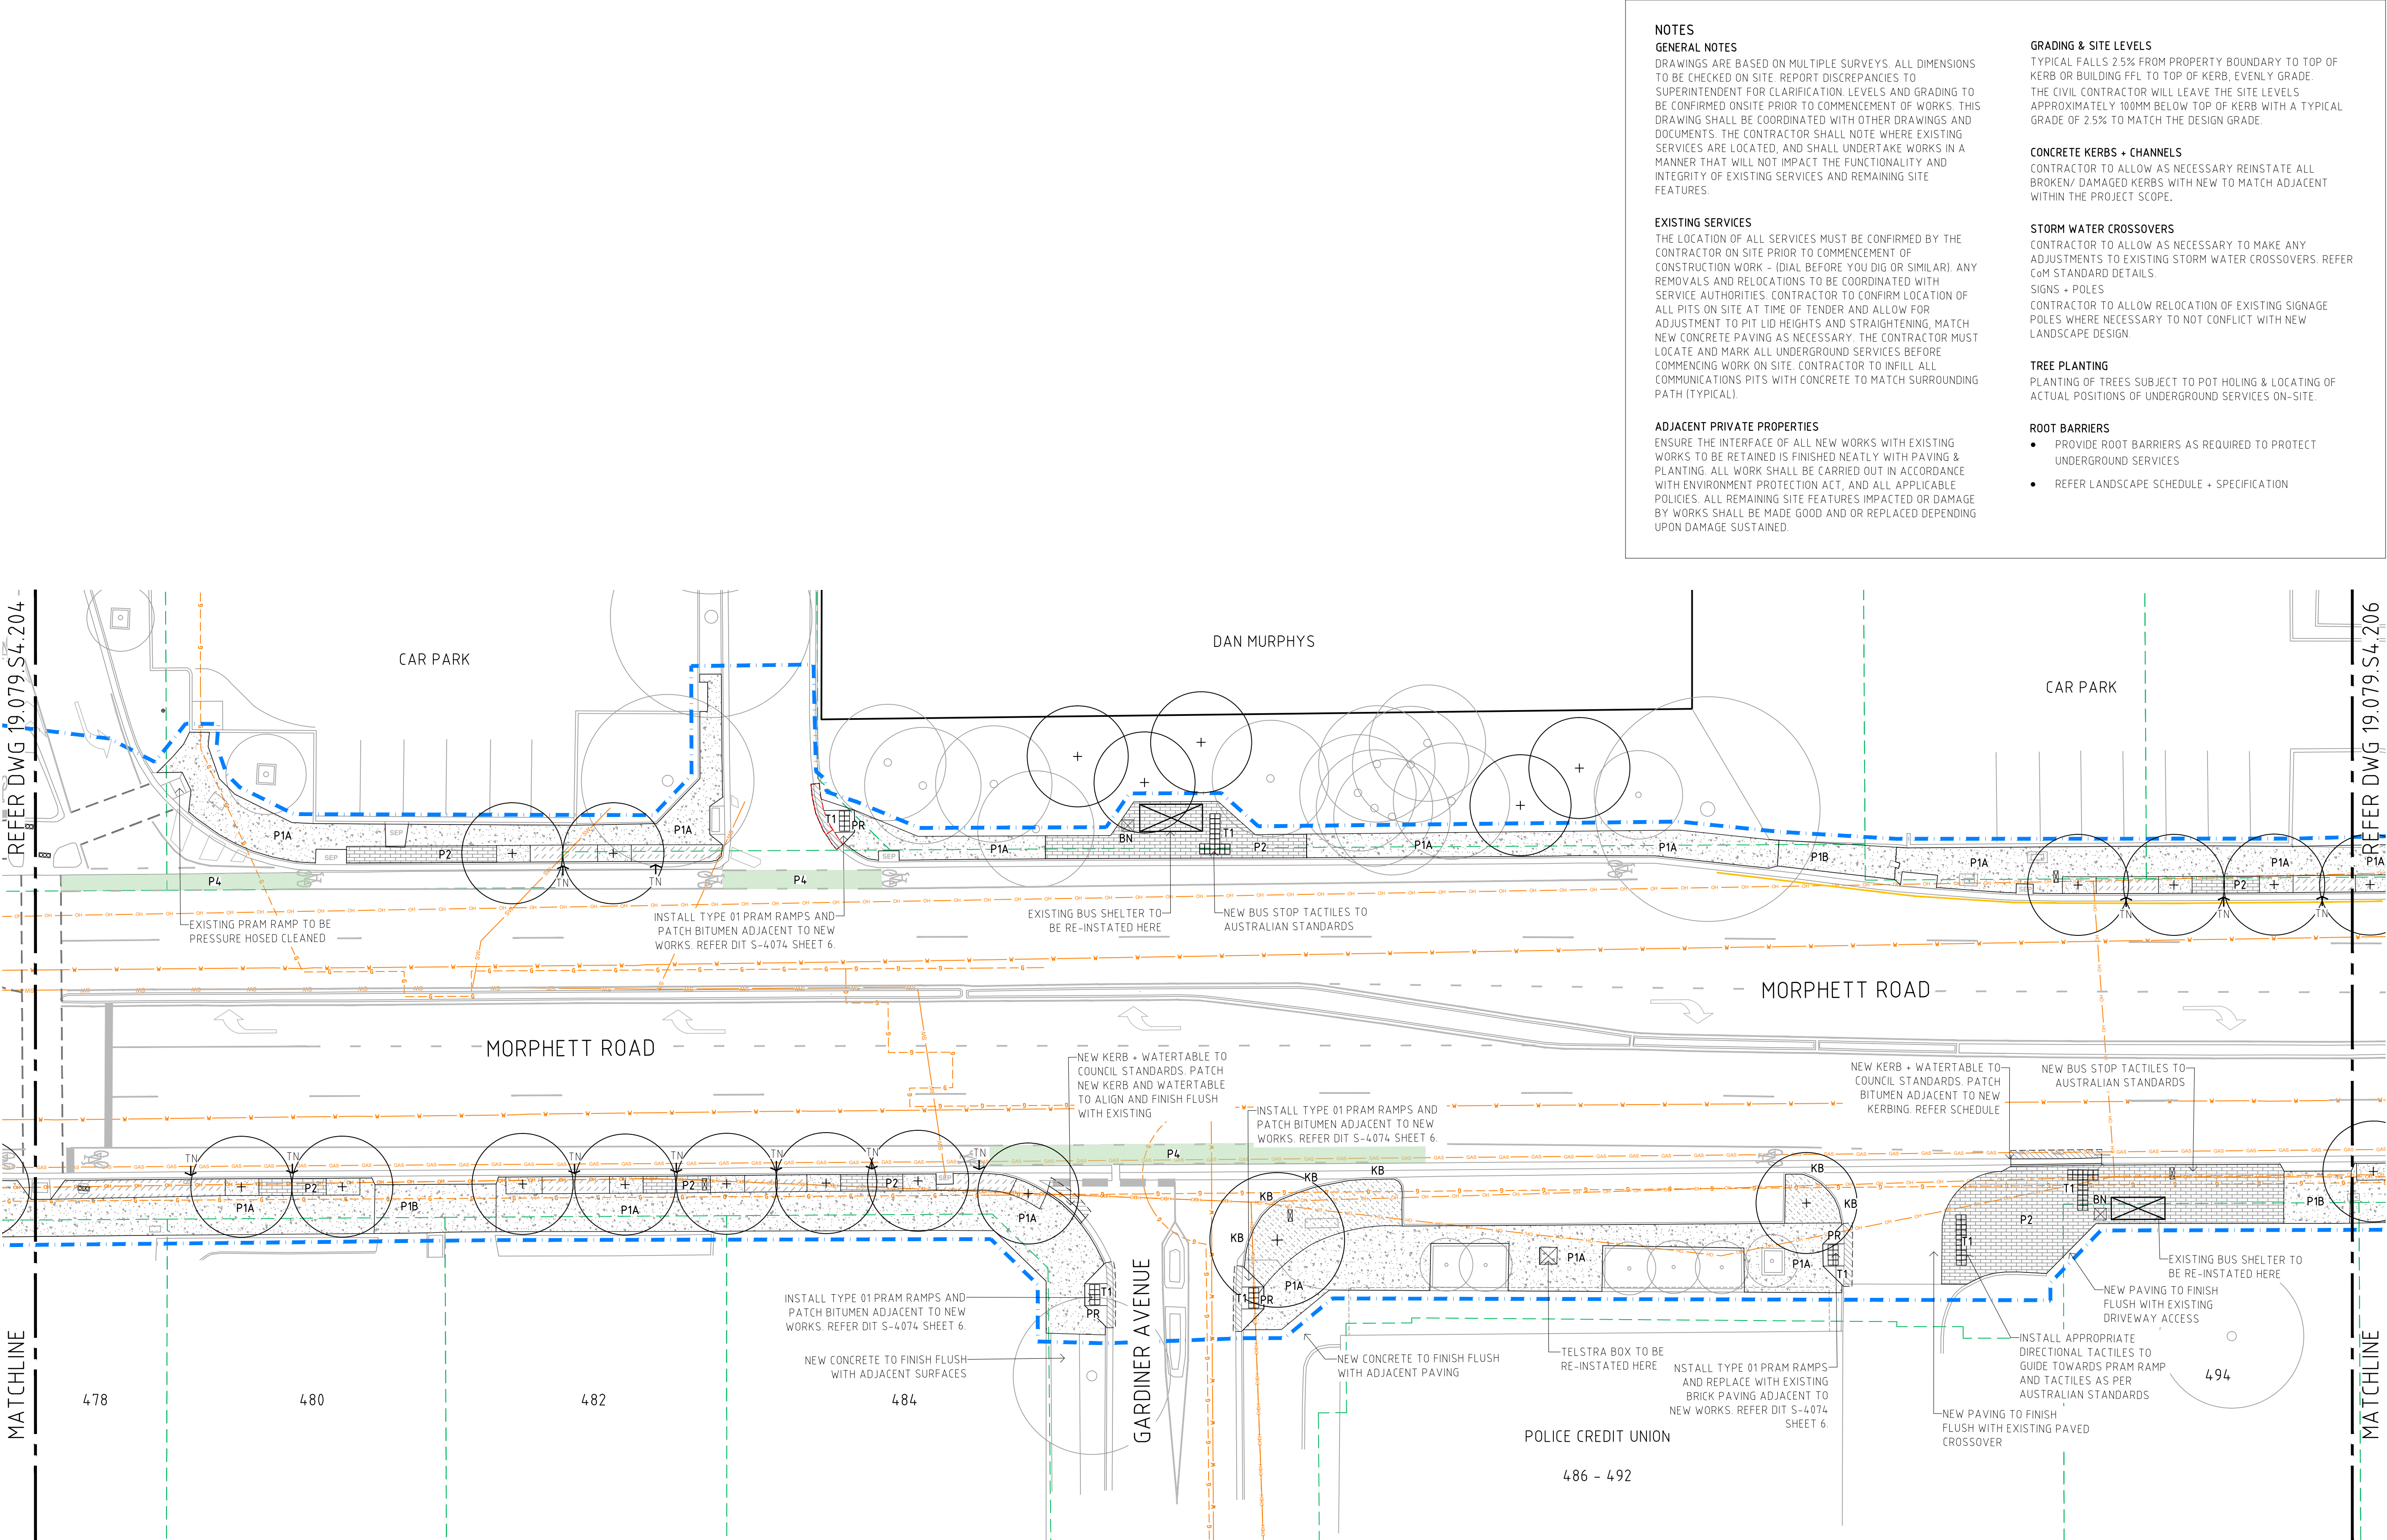

NOTES

GENERAL NOTES

DRAWINGS ARE BASED ON MULTIPLE SURVEYS. ALL DIMENSIONS TO BE CHECKED ON SITE. REPORT DISCREPANCIES TO SUPERINTENDENT FOR CLARIFICATION. LEVELS AND GRADING TO BE CONFIRMED ONSITE PRIOR TO COMMENCEMENT OF WORKS. THIS DRAWING SHALL BE COORDINATED WITH OTHER DRAWINGS AND DOCUMENTS. THE CONTRACTOR SHALL NOTE WHERE EXISTING SERVICES ARE LOCATED, AND SHALL UNDERTAKE WORKS IN A MANNER THAT WILL NOT IMPACT THE FUNCTIONALITY AND INTEGRITY OF EXISTING SERVICES AND REMAINING SITE FEATURES.

EXISTING SERVICES

THE LOCATION OF ALL SERVICES MUST BE CONFIRMED BY THE CONTRACTOR ON SITE PRIOR TO COMMENCEMENT OF CONSTRUCTION WORK - (DIAL BEFORE YOU DIG OR SIMILAR). ANY REMOVALS AND RELOCATIONS TO BE COORDINATED WITH SERVICE AUTHORITIES. CONTRACTOR TO CONFIRM LOCATION OF ALL PITS ON SITE AT TIME OF TENDER AND ALLOW FOR ADJUSTMENT TO PIT LID HEIGHTS AND STRAIGHTENING, MATCH NEW CONCRETE PAVING AS NECESSARY. THE CONTRACTOR MUST LOCATE AND MARK ALL UNDERGROUND SERVICES BEFORE COMMENCING WORK ON SITE. CONTRACTOR TO INFILL ALL COMMUNICATIONS PITS WITH CONCRETE TO MATCH SURROUNDING PATH (TYPICAL).

ADJACENT PRIVATE PROPERTIES

ENSURE THE INTERFACE OF ALL NEW WORKS WITH EXISTING WORKS TO BE RETAINED IS FINISHED NEATLY WITH PAVING & PLANTING. ALL WORK SHALL BE CARRIED OUT IN ACCORDANCE WITH ENVIRONMENT PROTECTION ACT, AND ALL APPLICABLE POLICIES. ALL REMAINING SITE FEATURES IMPACTED OR DAMAGE BY WORKS SHALL BE MADE GOOD AND OR REPLACED DEPENDING UPON DAMAGE SUSTAINED.

GRADING & SITE LEVELS

TYPICAL FALLS 2.5% FROM PROPERTY BOUNDARY TO TOP OF KERB OR BUILDING FFL TO TOP OF KERB, EVENLY GRADE. THE CIVIL CONTRACTOR WILL LEAVE THE SITE LEVELS APPROXIMATELY 100MM BELOW TOP OF KERB WITH A TYPICAL GRADE OF 2.5% TO MATCH THE DESIGN GRADE.

CONCRETE KERBS & CHANNELS

CONTRACTOR TO ALLOW AS NECESSARY REINSTATE ALL BROKEN/ DAMAGED KERBS WITH NEW TO MATCH ADJACENT WITHIN THE PROJECT SCOPE.

STORM WATER CROSSOVERS

CONTRACTOR TO ALLOW AS NECESSARY TO MAKE ANY ADJUSTMENTS TO EXISTING STORM WATER CROSSOVERS. REFER C&M STANDARD DETAILS.

SIGNS & POLES

CONTRACTOR TO ALLOW RELOCATION OF EXISTING SIGNAGE POLES WHERE NECESSARY TO NOT CONFLICT WITH NEW LANDSCAPE DESIGN.

TREE PLANTING

PLANTING OF TREES SUBJECT TO POT HOLING & LOCATING OF ACTUAL POSITIONS OF UNDERGROUND SERVICES ON-SITE.

ROOT BARRIERS


- PROVIDE ROOT BARRIERS AS REQUIRED TO PROTECT UNDERGROUND SERVICES
- REFER LANDSCAPE SCHEDULE & SPECIFICATION

This drawing must be read in conjunction with all other contract documents including the project specifications, schedules and any instructions issued during the course of the contract. The Contractor must verify all dimensions on site and check the location of services before commencement of work. The Contractor is to notify the Superintendent of any discrepancies between the drawings or specifications. Drawings are not to be used for construction unless identified in the title block as 'for construction'. All drawings to be read as A1 unless otherwise stated. Drawings are intended for digital setout and DWG files will be issued upon request. Copyright Oxygen Pty Ltd.

Scale

1200 (A1), 1400 (A3)

0 2 4 6 8 10m

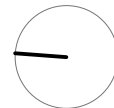

LEGEND

EXISTING

- G- UNDERGROUND GAS DISTRIBUTION LINE
- GAS- UNDERGROUND GAS TRANSMISSION LINE
- W- UNDERGROUND WATER LINE
- S- UNDERGROUND SEWER LINE
- E- UNDERGROUND ELECTRICAL LINE
- EO- OVER HEAD ELECTRICAL POWERLINE
- SW- UNDERGROUND STORMWATER LINE
- PROPERTY CADASTRE
- SEP SIDE ENTRY PIT
- STOBIE POLE
- LIGHT POLE
- TRAFFIC LIGHT
- EXISTING TREE

NEW

- EXTENT OF WORKS MARION STREETSCAPES - STAGE 04
- EXTENT OF WORKS MARION STREETSCAPES - STAGE 03
- P1A INSITU CONCRETE SLAB 100 THICK (FOOT TRAFFIC) LIGHTLY WASHED - REFER TO DWG 501/01 & SCHEDULE
- P1B INSITU CONCRETE SLAB 150 THICK (LIGHT VEHICLE) BROOM FINISHED - REFER DWG 501/02 & SCHEDULE
- P2 BRICK UNIT PAVING REFER DWG 501/03 & SCHEDULE
- P3 COMPACTED GRANULITIC REFER DWG 501/04 & SCHEDULE
- P4 GREEN THERMOPLASTIC COATING REFER SCHEDULE
- MULCHED PLANTING REFER DWG 502/01 & SCHEDULE
- MULCHED RAINGARDEN PLANTING REFER DWG 502/02 & SCHEDULE
- NEW TREE REFER TO DWG 502 & SCHEDULE
- RB- ROOT BARRIER REFER TO SCHEDULE
- CE- CONCRETE EDGE REFER TO DWG 501/05 & SCHEDULE
- B1 BOLLARD REFER TO SCHEDULE
- BUS SHELTER REFER TO SCHEDULE
- BN BIN ENCLOSURE REFER TO SCHEDULE
- PR NEW PRAM RAMP REFER TO SCHEDULE
- T1 TACTILES REFER TO SCHEDULE
- TN TREENET INLET PIT MODEL P350L - REFER TO SCHEDULE
- KB KERB BREAK TO GARDEN BED REFER DWG 501/12

oxygen

Oxygen Pty Ltd
98-100 Halifax Street
Adelaide SA 5000

T +61 (08) 7324 9600
design@oxygen.net.au
oxygen.net.au

Project
Central Marion Precinct
Streetscapes

Client
CITY OF
MARION

Landscape Architecture
Oxygen

Civil Engineering
WGA

Drawing Title
STAGE 04 -
SITEWORKS PLAN 05

Project number
19.079.S4

Drawing number
205

Revision
C

Rev	Date	Issue	DWN	CHK	APP
A	02.06.20	50% FOR REVIEW	SD	JH	JH
B	23.09.21	70% FOR REVIEW	SD	TW	TW
C	21.04.22	90% FOR REVIEW	SD	TW	TW


FOR INFORMATION ONLY

This drawing must be read in conjunction with all other contract documents including the project specifications, schedules and any instructions issued during the course of the contract. The Contractor must verify all dimensions on site and check the location of services before commencement of work. The Contractor is to notify the Superintendent of any discrepancies between the drawings or specifications. Drawings are not to be used for construction unless identified in the title block as 'for construction'. All drawings to be read at A1 unless otherwise stated. Drawings are intended for digital setout and DWG files will be issued upon request. Copyright Oxygen Pty Ltd.

Scale

1200 (A1), 1400 (A3)

0 2 4 6 8 10m

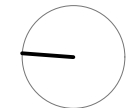

LEGEND

EXISTING

- UNDERGROUND GAS DISTRIBUTION LINE
- UNDERGROUND GAS TRANSMISSION LINE
- UNDERGROUND WATER LINE
- UNDERGROUND SEWER LINE
- UNDERGROUND ELECTRICAL LINE
- OVER HEAD ELECTRICAL POWERLINE
- UNDERGROUND STORMWATER LINE
- PROPERTY CADASTRE
- SIDE ENTRY PIT
- STOBIE POLE
- LIGHT POLE
- TRAFFIC LIGHT
- EXISTING TREE

NEW

- EXTENT OF WORKS - MARION STREETSCAPES - STAGE 04
- EXTENT OF WORKS - MARION STREETSCAPES - STAGE 03
- INSITU CONCRETE SLAB 100 THICK (FOOT TRAFFIC) LIGHTLY WASHED - REFER TO DWG 501/01 & SCHEDULE
- INSITU CONCRETE SLAB 150 THICK (LIGHT VEHICLE) BROOM FINISHED - REFER DWG 501/02 & SCHEDULE
- BRICK UNIT PAVING - REFER DWG 501/03 & SCHEDULE
- COMPACTED GRANULITIC - REFER DWG 501/04 & SCHEDULE
- GREEN THERMOPLASTIC COATING - REFER SCHEDULE
- MULCHED PLANTING - REFER DWG 502/01 & SCHEDULE
- MULCHED RAINGARDEN PLANTING - REFER DWG 502/02 & SCHEDULE
- NEW TREE - REFER TO DWG 502 & SCHEDULE
- ROOT BARRIER - REFER TO SCHEDULE
- CONCRETE EDGE - REFER TO DWG 501/05 & SCHEDULE
- BOLLARD - REFER TO SCHEDULE
- BUS SHELTER - REFER TO SCHEDULE
- BIN ENCLOSURE - REFER TO SCHEDULE
- NEW PRAM RAMP - REFER TO SCHEDULE
- TACTILES - REFER TO SCHEDULE
- TREENET INLET PIT MODEL P350L - REFER TO SCHEDULE
- KERB BREAK TO GARDEN BED - REFER DWG 501/12

oxygen

Oxygen Pty Ltd
98-100 Halifax Street
Adelaide SA 5000

T +61 (08) 7324 9600
design@oxygen.net.au
oxygen.net.au

Project
Central Marion Precinct Streetscapes

Client
CITY OF MARION

Landscape Architecture
Oxygen

Civil Engineering
WGA

Drawing Title
STAGE 04 - SITEWORKS PLAN 06


Project number
19.079.S4

Drawing number
206

Revision
C

Rev	Date	Issue	DWN	CHK	APP
A	02.06.20	50% FOR REVIEW	SD	JH	JH
B	23.09.21	70% FOR REVIEW	SD	TW	TW
C	21.04.22	90% FOR REVIEW	SD	TW	TW

FOR INFORMATION ONLY

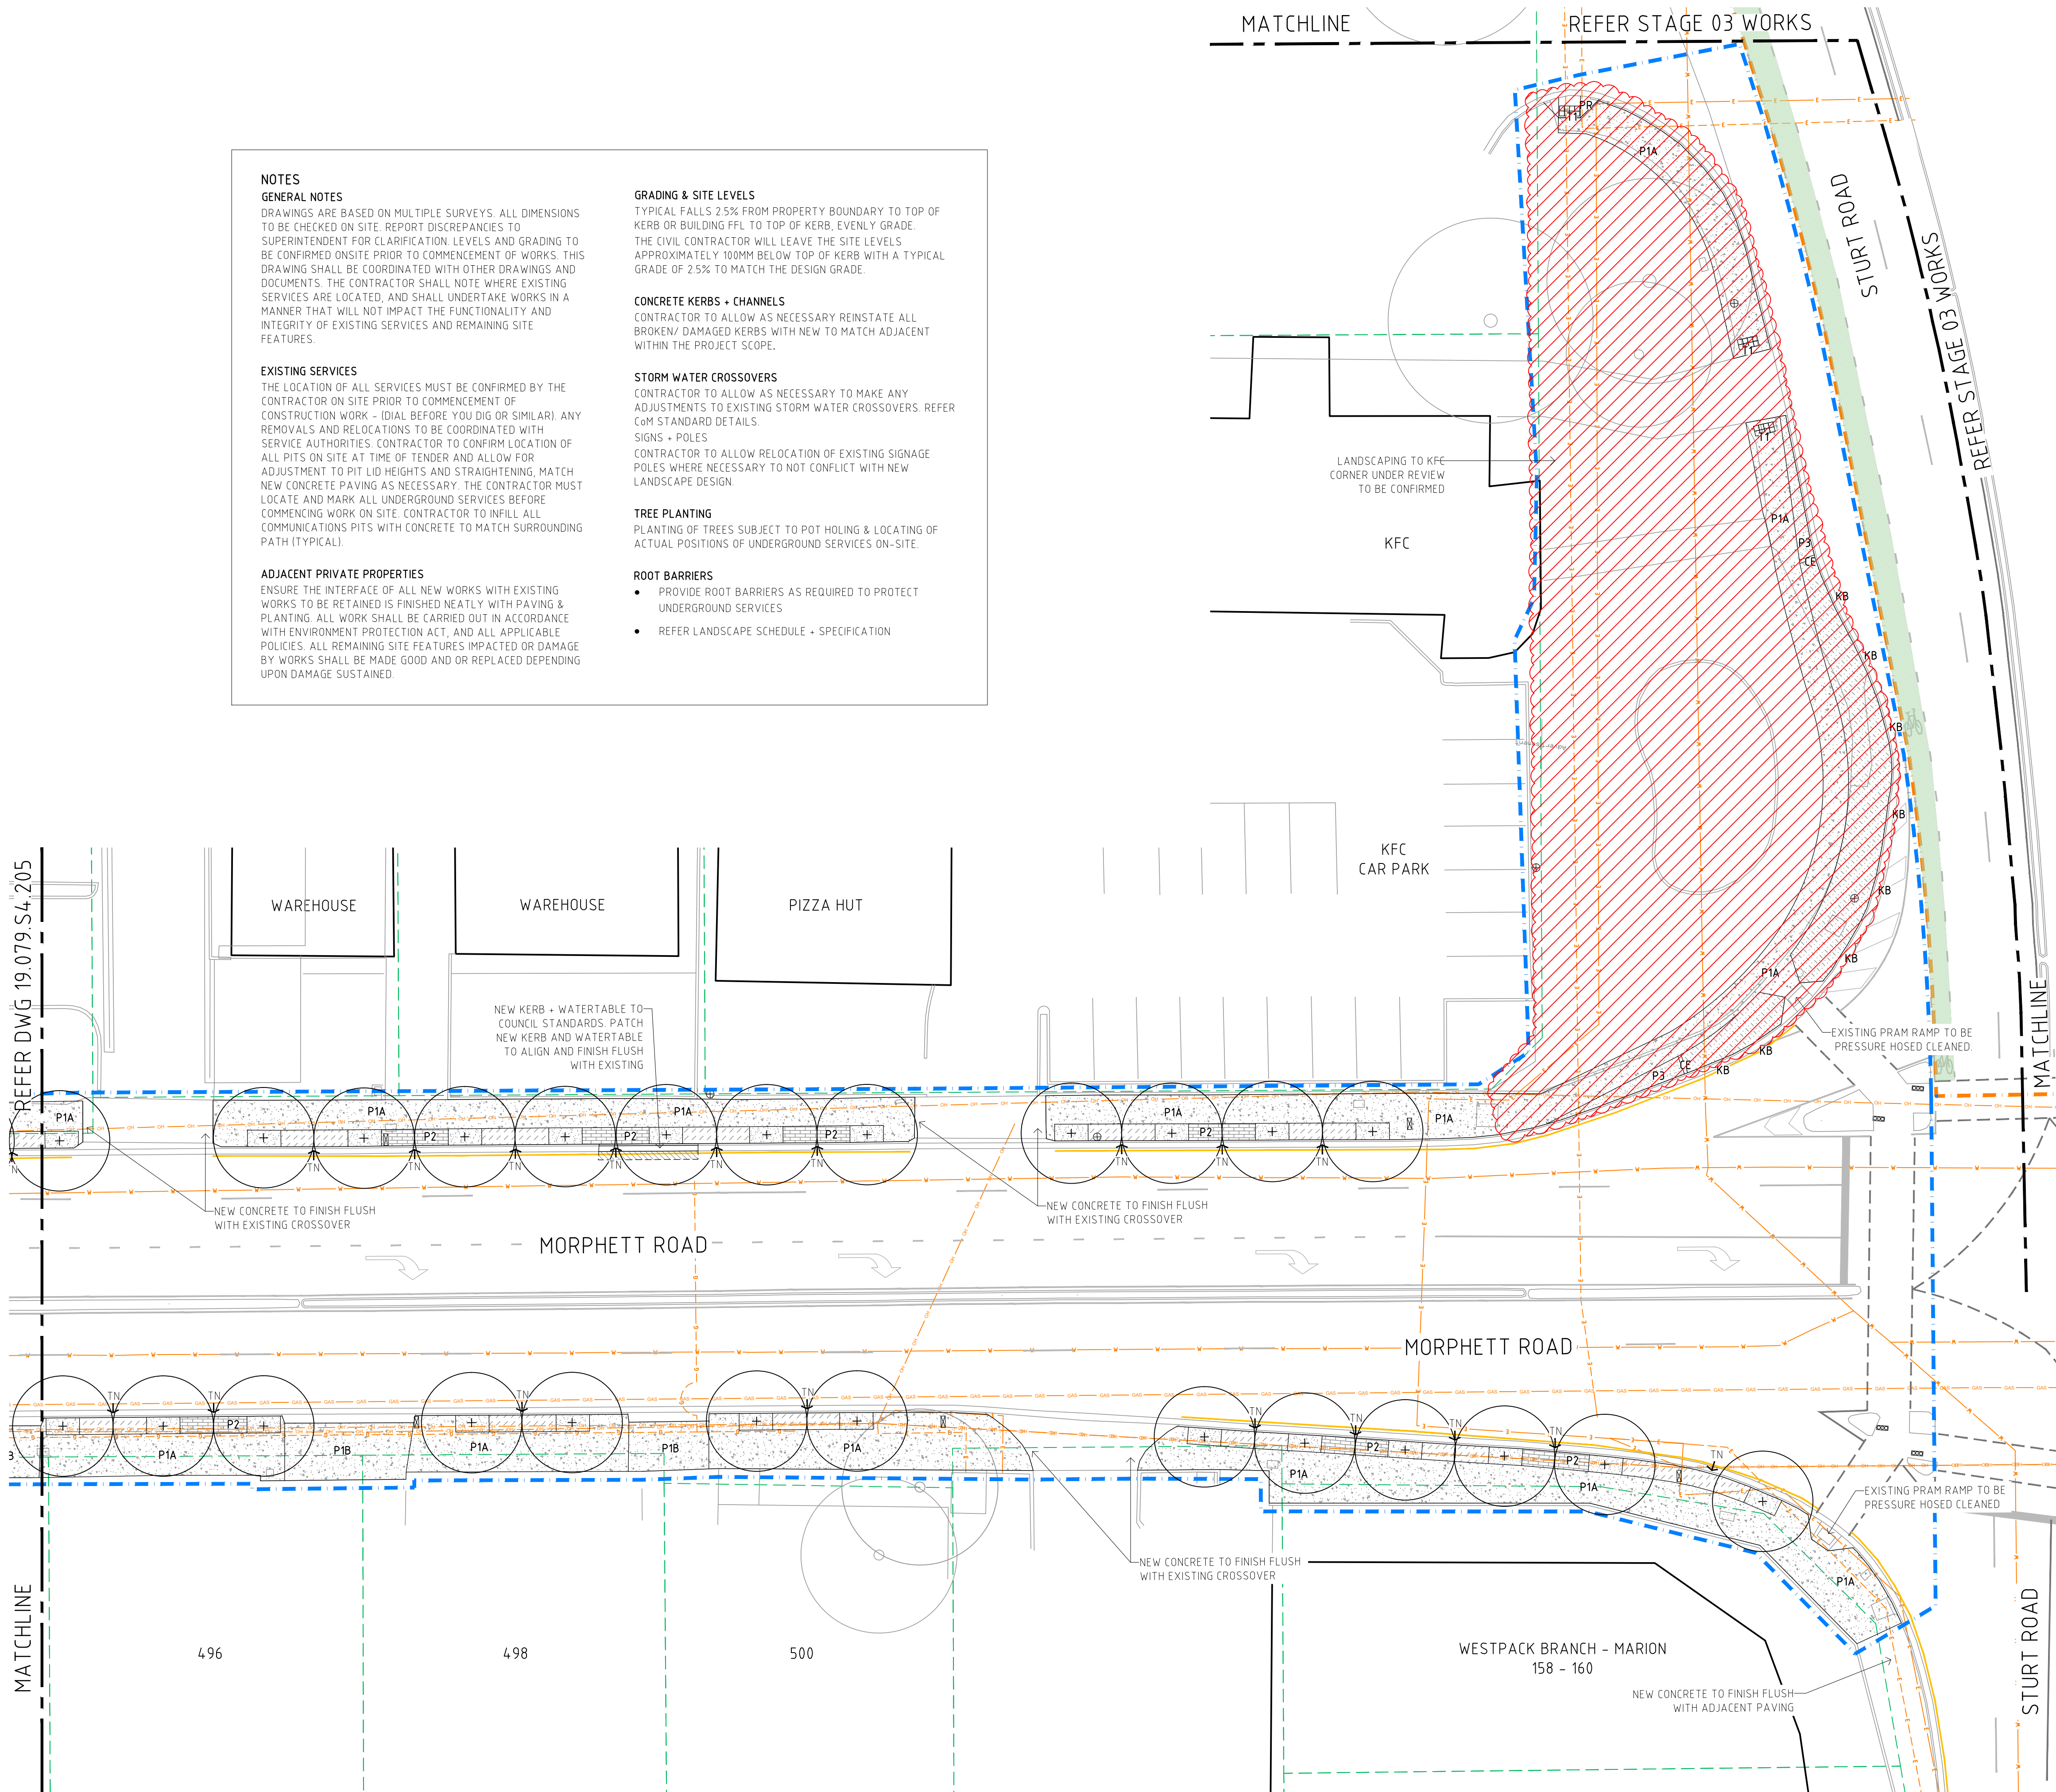

NOTES

GENERAL NOTES

DRAWINGS ARE BASED ON MULTIPLE SURVEYS. ALL DIMENSIONS TO BE CHECKED ON SITE. REPORT DISCREPANCIES TO SUPERINTENDENT FOR CLARIFICATION. LEVELS AND GRADING TO BE CONFIRMED ON SITE PRIOR TO COMMENCEMENT OF WORKS. THIS DRAWING SHALL BE COORDINATED WITH OTHER DRAWINGS AND DOCUMENTS. THE CONTRACTOR SHALL NOTE WHERE EXISTING SERVICES ARE LOCATED, AND SHALL UNDERTAKE WORKS IN A MANNER THAT WILL NOT IMPACT THE FUNCTIONALITY AND INTEGRITY OF EXISTING SERVICES AND REMAINING SITE FEATURES.

EXISTING SERVICES

THE LOCATION OF ALL SERVICES MUST BE CONFIRMED BY THE CONTRACTOR ON SITE PRIOR TO COMMENCEMENT OF CONSTRUCTION WORK - (DIAL BEFORE YOU DIG OR SIMILAR). ANY REMOVALS AND RELOCATIONS TO BE COORDINATED WITH SERVICE AUTHORITIES. CONTRACTOR TO CONFIRM LOCATION OF ALL PITS ON SITE AT TIME OF TENDER AND ALLOW FOR ADJUSTMENT TO PIT LID HEIGHTS AND STRAIGHTENING, MATCH NEW CONCRETE PAVING AS NECESSARY. THE CONTRACTOR MUST LOCATE AND MARK ALL UNDERGROUND SERVICES BEFORE COMMENCING WORK ON SITE. CONTRACTOR TO INFILL ALL COMMUNICATIONS PITS WITH CONCRETE TO MATCH SURROUNDING PATH (TYPICAL).

ADJACENT PRIVATE PROPERTIES

ENSURE THE INTERFACE OF ALL NEW WORKS WITH EXISTING WORKS TO BE RETAINED IS FINISHED NEATLY WITH PAVING & PLANTING. ALL WORK SHALL BE CARRIED OUT IN ACCORDANCE WITH ENVIRONMENT PROTECTION ACT, AND ALL APPLICABLE POLICIES. ALL REMAINING SITE FEATURES IMPACTED OR DAMAGE BY WORKS SHALL BE MADE GOOD AND OR REPLACED DEPENDING UPON DAMAGE SUSTAINED.

GRADING & SITE LEVELS

TYPICAL FALLS 2.5% FROM PROPERTY BOUNDARY TO TOP OF KERB OR BUILDING FFL TO TOP OF KERB, EVENLY GRADE. THE CIVIL CONTRACTOR WILL LEAVE THE SITE LEVELS APPROXIMATELY 100MM BELOW TOP OF KERB WITH A TYPICAL GRADE OF 2.5% TO MATCH THE DESIGN GRADE.

CONCRETE KERBS & CHANNELS

CONTRACTOR TO ALLOW AS NECESSARY REINSTATE ALL BROKEN/ DAMAGED KERBS WITH NEW TO MATCH ADJACENT WITHIN THE PROJECT SCOPE.

STORM WATER CROSSOVERS

CONTRACTOR TO ALLOW AS NECESSARY REINSTATE ALL ADJUSTMENTS TO EXISTING STORM WATER CROSSOVERS. REFER CoM STANDARD DETAILS.

SIGNS & POLES


CONTRACTOR TO ALLOW RELOCATION OF EXISTING SIGNAGE POLES WHERE NECESSARY TO NOT CONFLICT WITH NEW LANDSCAPE DESIGN.

TREE PLANTING

PLANTING OF TREES SUBJECT TO POT HOLING & LOCATING OF ACTUAL POSITIONS OF UNDERGROUND SERVICES ON-SITE.

ROOT BARRIERS

- PROVIDE ROOT BARRIERS AS REQUIRED TO PROTECT UNDERGROUND SERVICES
- REFER LANDSCAPE SCHEDULE & SPECIFICATION

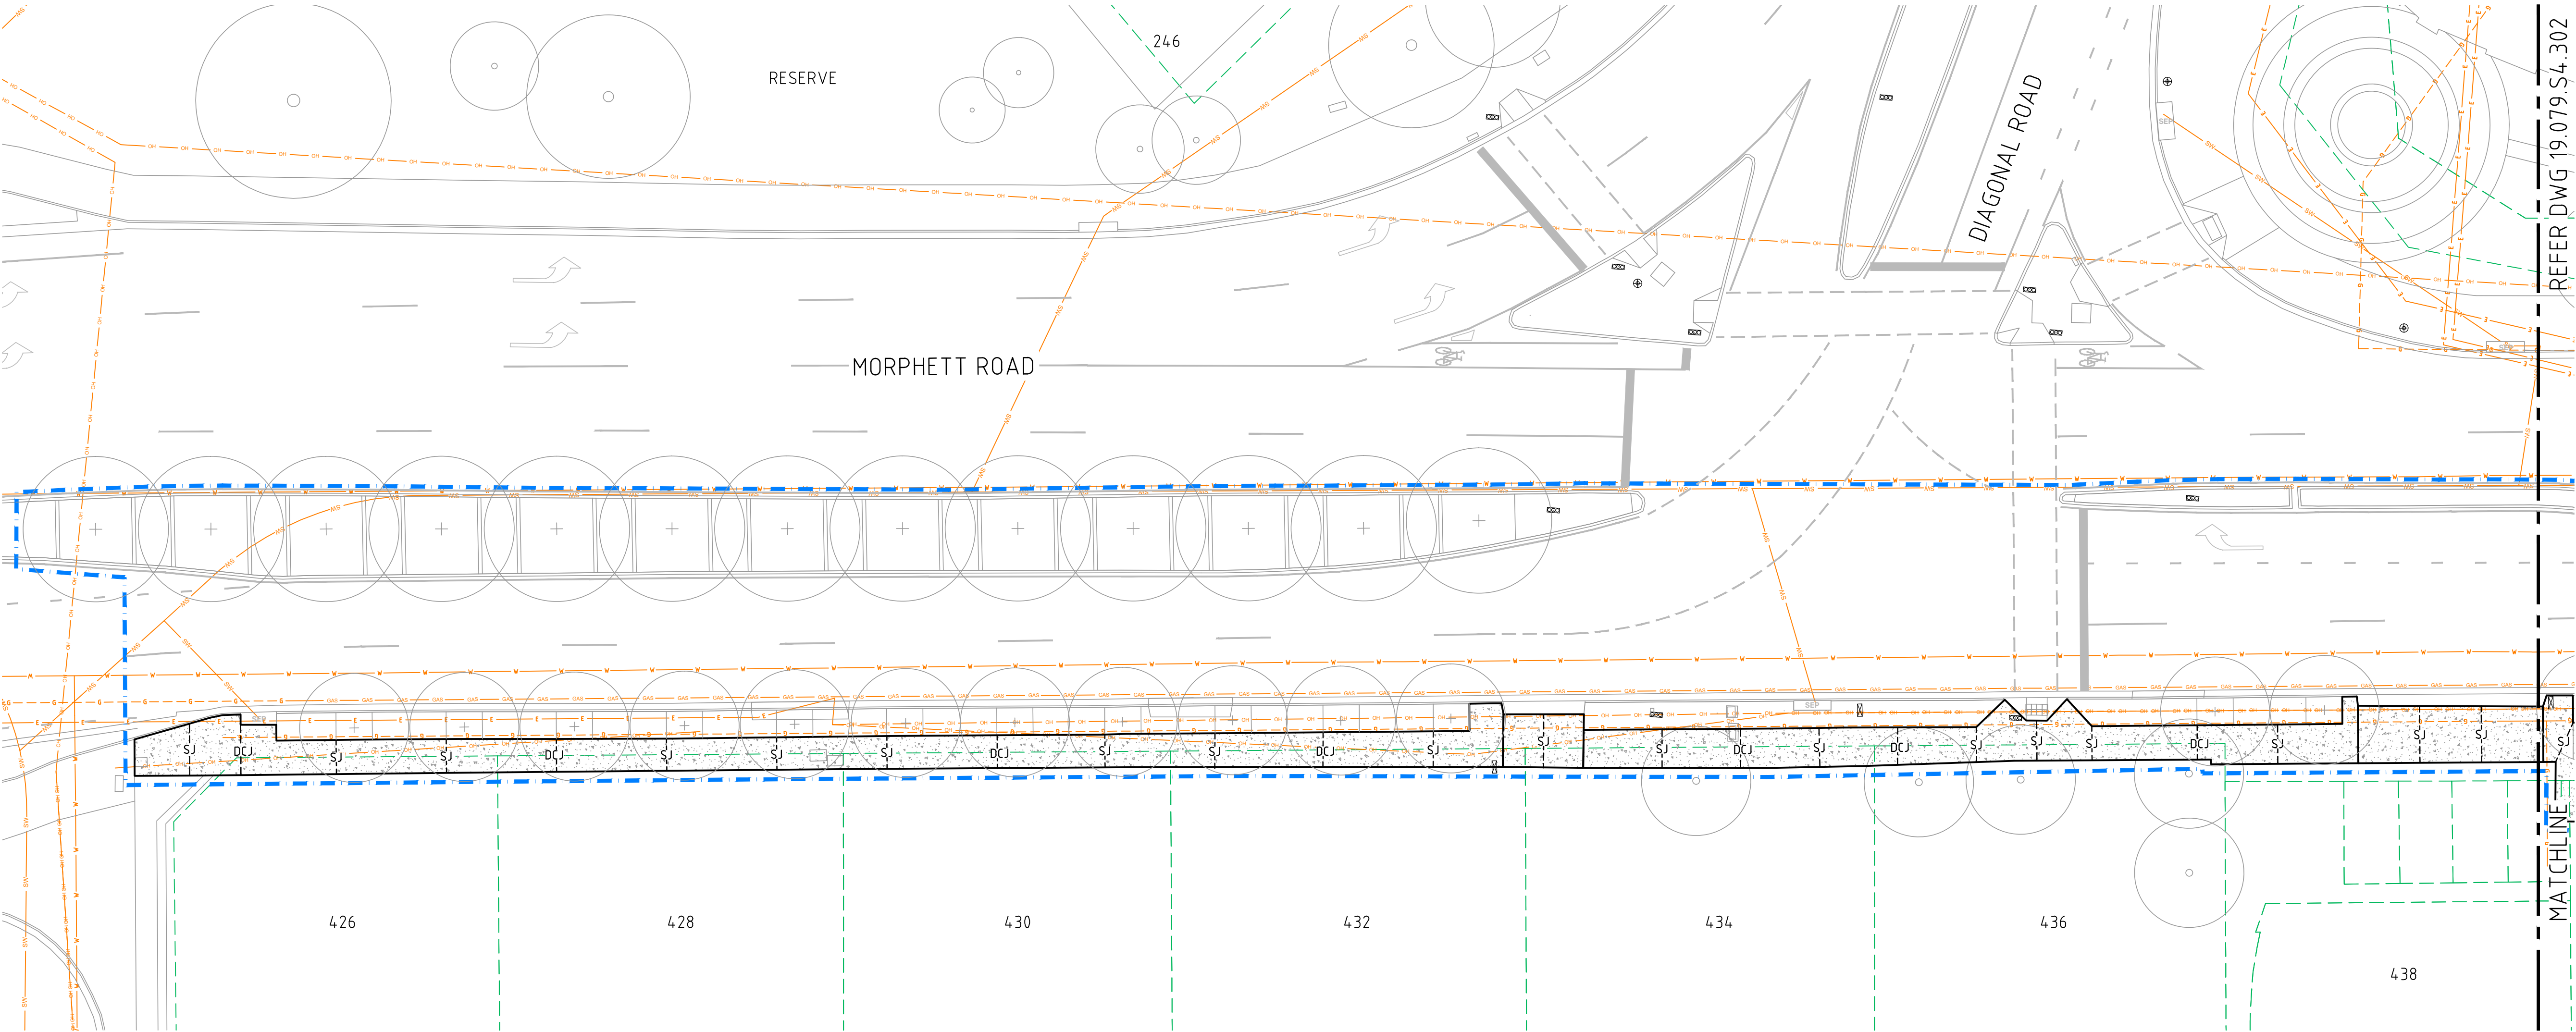


This drawing must be read in conjunction with all other contract documents including the project specifications, schedules and any instructions issued during the course of the contract. The Contractor must verify all dimensions on site and check the location of services before commencement of work. The Contractor is to notify the Superintendent of any discrepancies between the drawings or specifications. Drawings are not to be used for construction unless identified in the title block as 'for construction'. All drawings to be read at A1 unless otherwise stated. Drawings are intended for digital setout and DWG files will be issued upon request. Copyright Oxigen Pty Ltd.

Scale

1200 (A1), 1400 (A3)

0 2 4 6 8 10m

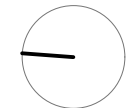

LEGEND

EXISTING

- G --- UNDERGROUND GAS DISTRIBUTION LINE
- GAS --- UNDERGROUND GAS TRANSMISSION LINE
- W --- UNDERGROUND WATER LINE
- S --- UNDERGROUND SEWER LINE
- E --- UNDERGROUND ELECTRICAL CABLE
- EO --- OVER HEAD ELECTRICAL POWERLINE
- SW --- UNDERGROUND STORMWATER LINE
- PROPERTY CADASTRE
- SEP SIDE ENTRY PIT
- STOBIE POLE
- LIGHT POLE
- TRAFFIC LIGHT
- EXISTING TREE

NEW

- EXTENT OF WORKS MARION STREETSCAPES - STAGE 04
- EXTENT OF WORKS MARION STREETSCAPES - STAGE 03
- CONCRETE PAVING REFER SITEMARKS PLANS
- NEW TREE REFER TO DWG 502 & SCHEDULE
- DCJ DOWELED CONSTRUCTION JOINT
- SJ SAWCUT JOINT

oxigen

Oxygen Pty Ltd
98-100 Halifax Street
Adelaide SA 5000

T +61 (08) 7324 9600
design@oxigen.net.au
oxigen.net.au

Project
**Central Marion Precinct
Streetscapes**

Client
**CITY OF
MARION**

Landscape Architecture
Oxygen

Civil Engineering
WGA

Drawing Title
**STAGE 04 -
SLAB JOINT PLAN 01**


Project number
19.079.S4

Drawing number
301


Revision
C

Rev	Date	Issue	DWN	CHK	APP
A	02.06.20	50% FOR REVIEW	SD	JH	JH
B	23.09.21	70% FOR REVIEW	SD	TW	TW
C	21.04.22	90% FOR REVIEW	SD	TW	TW

FOR INFORMATION ONLY

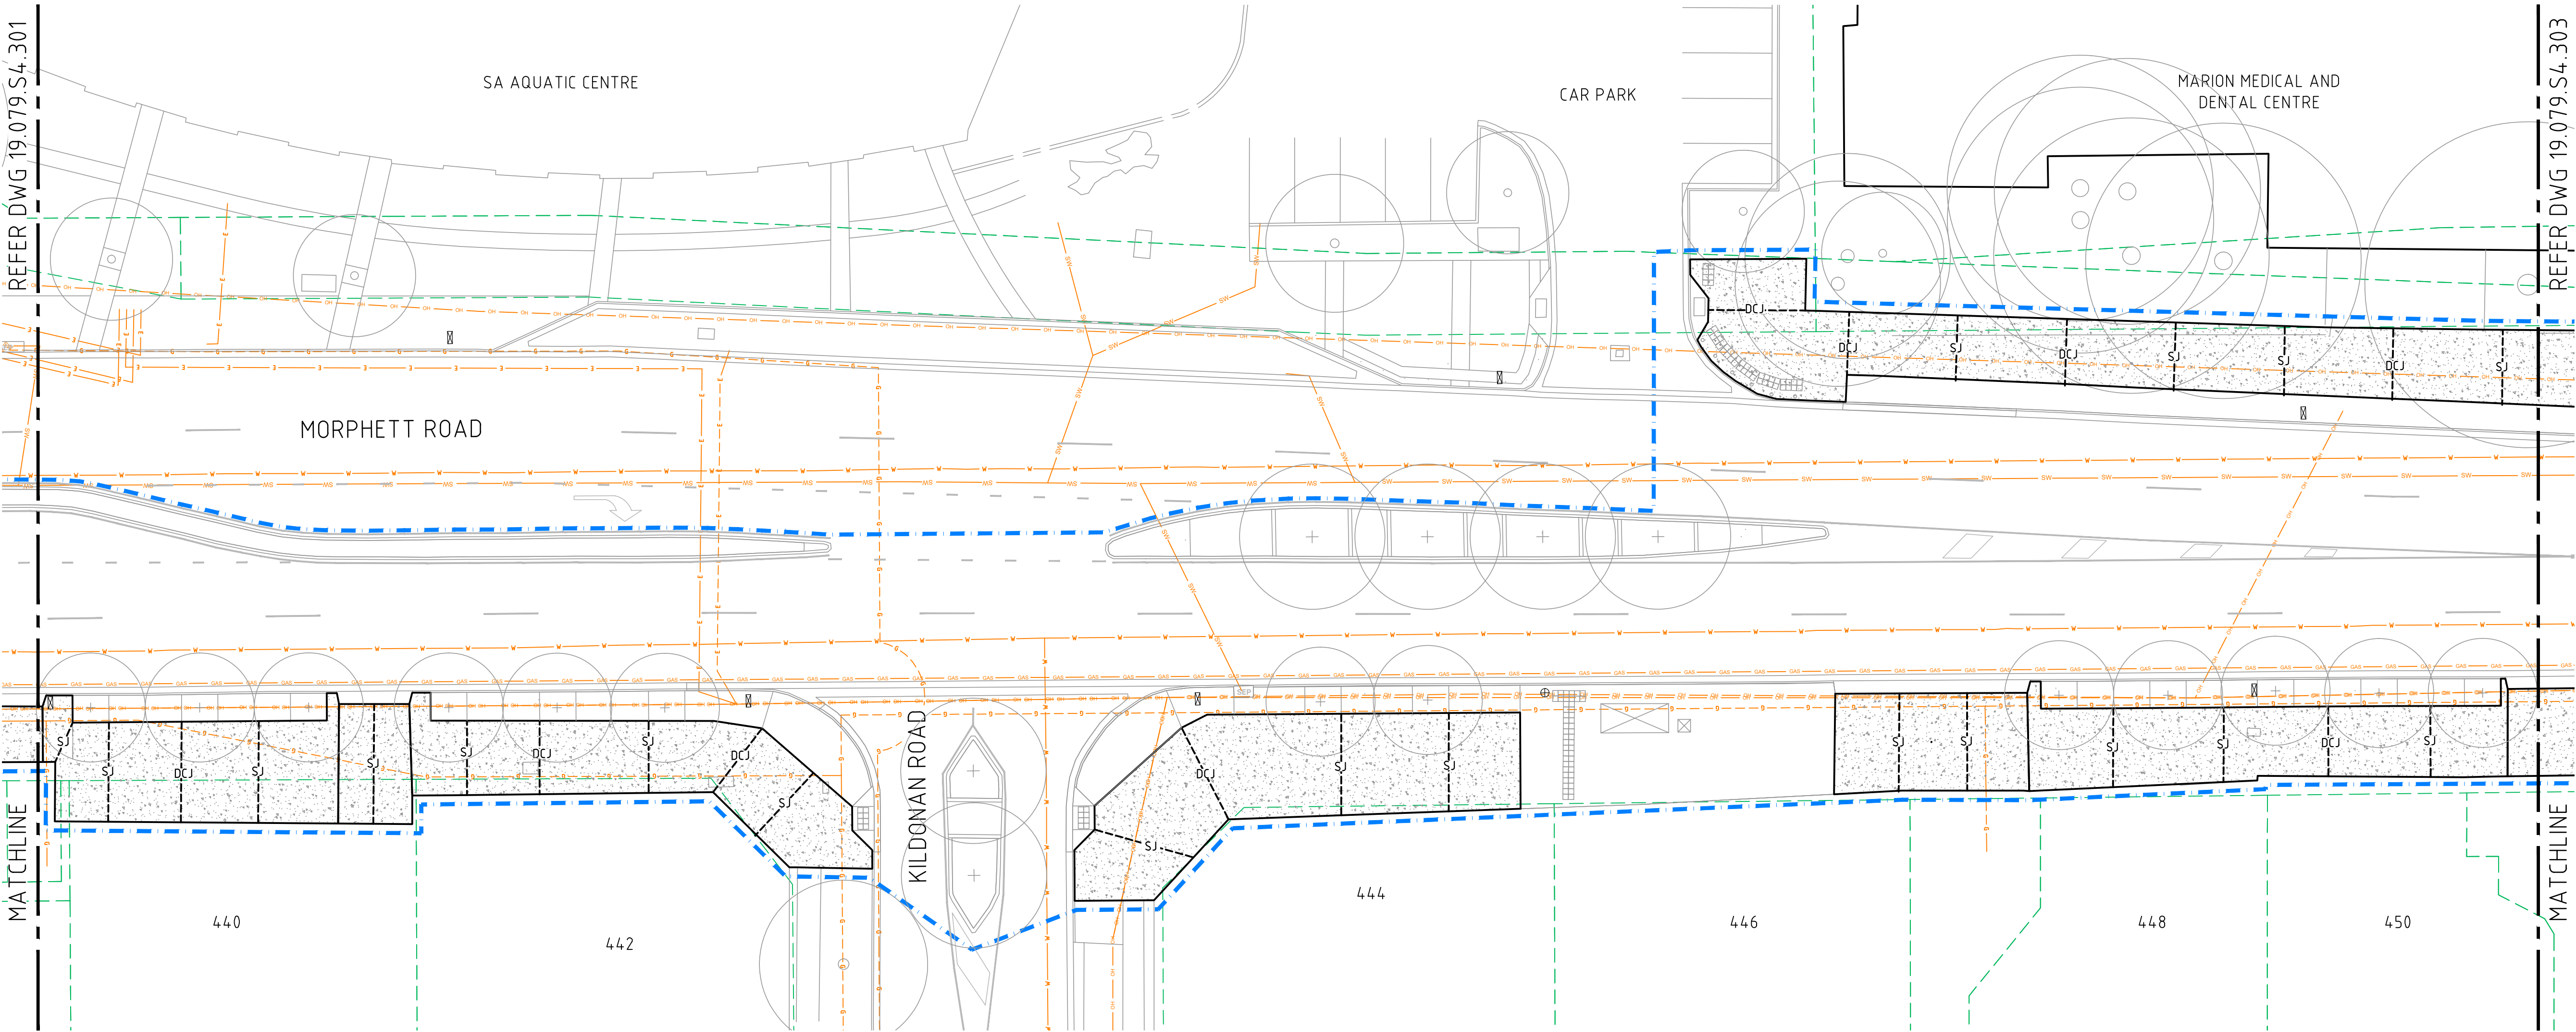

This drawing must be read in conjunction with all other contract documents including the project specifications, schedules and any instructions issued during the course of the contract. The Contractor must verify all dimensions on site and check the location of services before commencement of work. The Contractor is to notify the Superintendent of any discrepancies between the drawings or specifications. Drawings are not to be used for construction unless identified in the title block as 'for construction'. All drawings to be read at A1 unless otherwise stated. Drawings are intended for digital setout and DWG files will be issued upon request. Copyright Oxigen Pty Ltd.

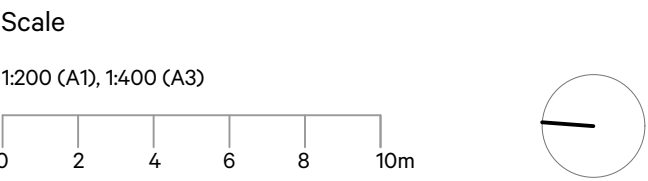

- LEGEND**
- EXISTING**
- G --- UNDERGROUND GAS DISTRIBUTION LINE
 - GAS --- UNDERGROUND GAS TRANSMISSION LINE
 - W --- UNDERGROUND WATER LINE
 - S --- UNDERGROUND SEWER LINE
 - E --- UNDERGROUND ELECTRICAL CABLE
 - EO --- OVER HEAD ELECTRICAL POWERLINE
 - SW --- UNDERGROUND STORMWATER LINE
 - SEP --- SIDE ENTRY PIT
 - STOBIE POLE
 - LIGHT POLE
 - TRAFFIC LIGHT
 - EXISTING TREE
- NEW**
- EXTENT OF WORKS MARION STREETSCAPES - STAGE 04
 - EXTENT OF WORKS MARION STREETSCAPES - STAGE 03
 - CONCRETE PAVING REFER SITEMARKS PLANS
 - NEW TREE REFER TO DWG 502 & SCHEDULE
 - DCJ --- DOWELED CONSTRUCTION JOINT
 - SJ --- SAWCUT JOINT

oxygen

Oxygen Pty Ltd
98-100 Halifax Street
Adelaide SA 5000

T +61 (08) 7324 9600
design@oxygen.net.au
oxygen.net.au

Project
Central Marion Precinct Streetscapes

Client
CITY OF MARION

Landscape Architecture
Oxygen

Civil Engineering
WGA

Drawing Title
STAGE 04 - SLAB JOINT PLAN 02


Project number
19.079.S4

Drawing number
302

Revision
C

Rev	Date	Issue	DWN	CHK	APP
A	02.06.20	50% FOR REVIEW	SD	JH	JH
B	23.09.21	70% FOR REVIEW	SD	TW	TW
C	21.04.22	90% FOR REVIEW	SD	TW	TW

FOR INFORMATION ONLY

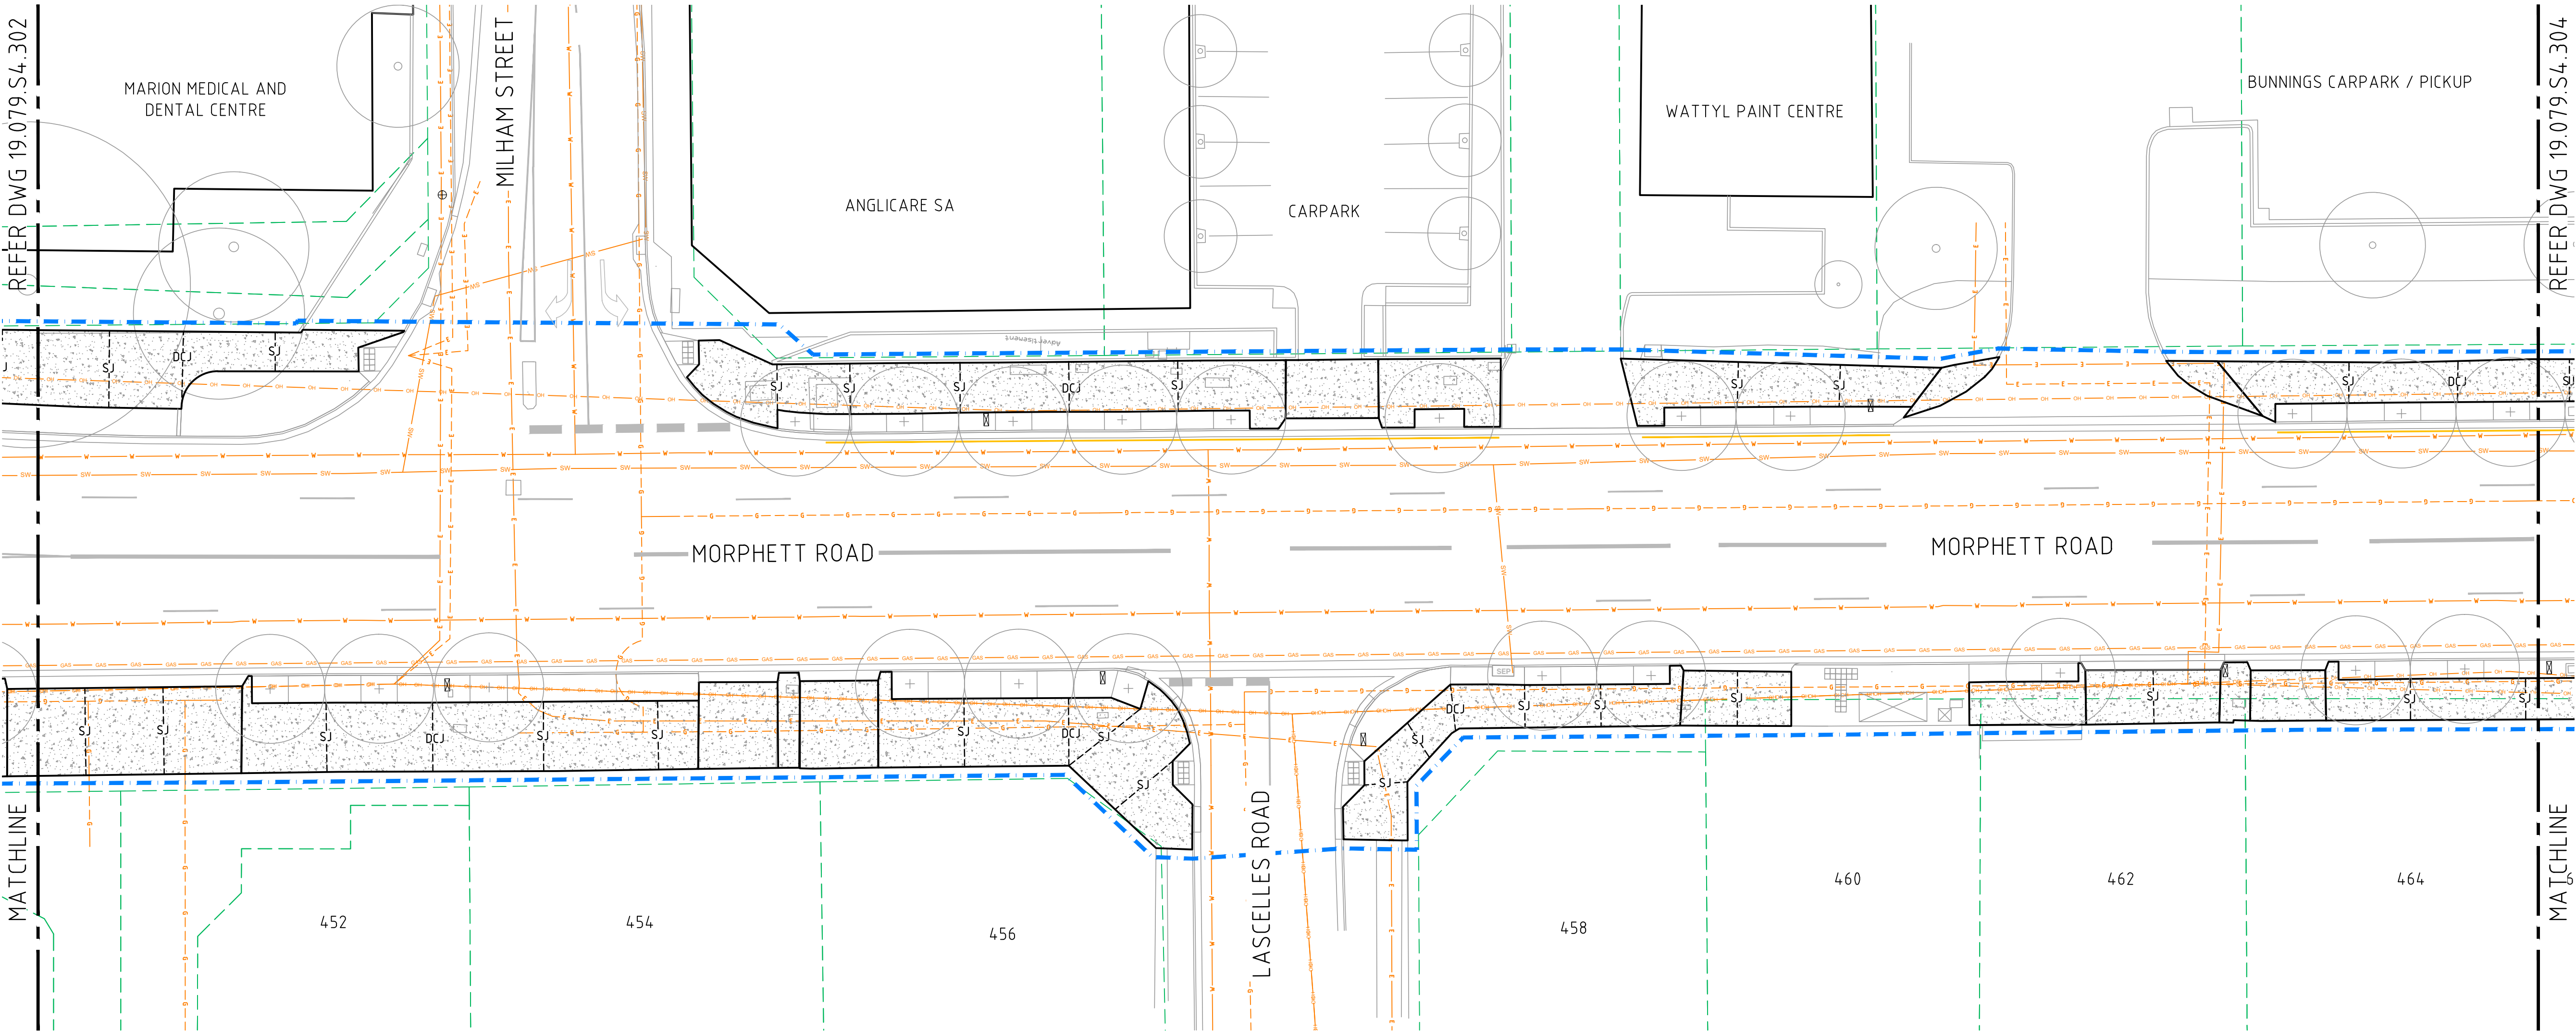


This drawing must be read in conjunction with all other contract documents including the project specifications, schedules and any instructions issued during the course of the contract. The Contractor must verify all dimensions on site and check the location of services before commencement of work. The Contractor is to notify the Superintendent of any discrepancies between the drawings or specifications. Drawings are not to be used for construction unless identified in the title block as 'for construction'. All drawings to be read at A1 unless otherwise stated. Drawings are intended for digital setout and DWG files will be issued upon request. Copyright Oxigen Pty Ltd.

Scale

1200 (A1), 1400 (A3)

0 2 4 6 8 10m

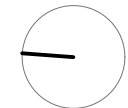

LEGEND

EXISTING

- UNDERGROUND GAS DISTRIBUTION LINE
- UNDERGROUND GAS TRANSMISSION LINE
- UNDERGROUND WATER LINE
- UNDERGROUND SEWER LINE
- UNDERGROUND ELECTRICAL CABLE
- OVER HEAD ELECTRICAL POWERLINE
- UNDERGROUND STORMWATER LINE
- PROPERTY CADASTRE
- SIDE ENTRY PIT
- STOBIE POLE
- LIGHT POLE
- TRAFFIC LIGHT
- EXISTING TREE

NEW

- EXTENT OF WORKS MARION STREETSCAPES - STAGE 04
- EXTENT OF WORKS MARION STREETSCAPES - STAGE 03
- CONCRETE PAVING REFER SITEMWORKS PLANS
- NEW TREE REFER TO DWG 502 & SCHEDULE
- DOWELED CONSTRUCTION JOINT
- SAWCUT JOINT

oxigen

Oxygen Pty Ltd
98-100 Halifax Street
Adelaide SA 5000

T +61 (08) 7324 9600
design@oxigen.net.au
oxigen.net.au

Project
**Central Marion Precinct
Streetscapes**

Client
**CITY OF
MARION**

Landscape Architecture
Oxigen

Civil Engineering
WGA

Drawing Title
**STAGE 04 -
SLAB JOINT PLAN 03**


Project number
19.079.S4

Drawing number
303

Revision
C

Rev	Date	Issue	DWN	CHK	APP
A	02.06.20	50% FOR REVIEW	SD	JH	JH
B	23.09.21	70% FOR REVIEW	SD	TW	TW
C	21.04.22	90% FOR REVIEW	SD	TW	TW

FOR INFORMATION ONLY

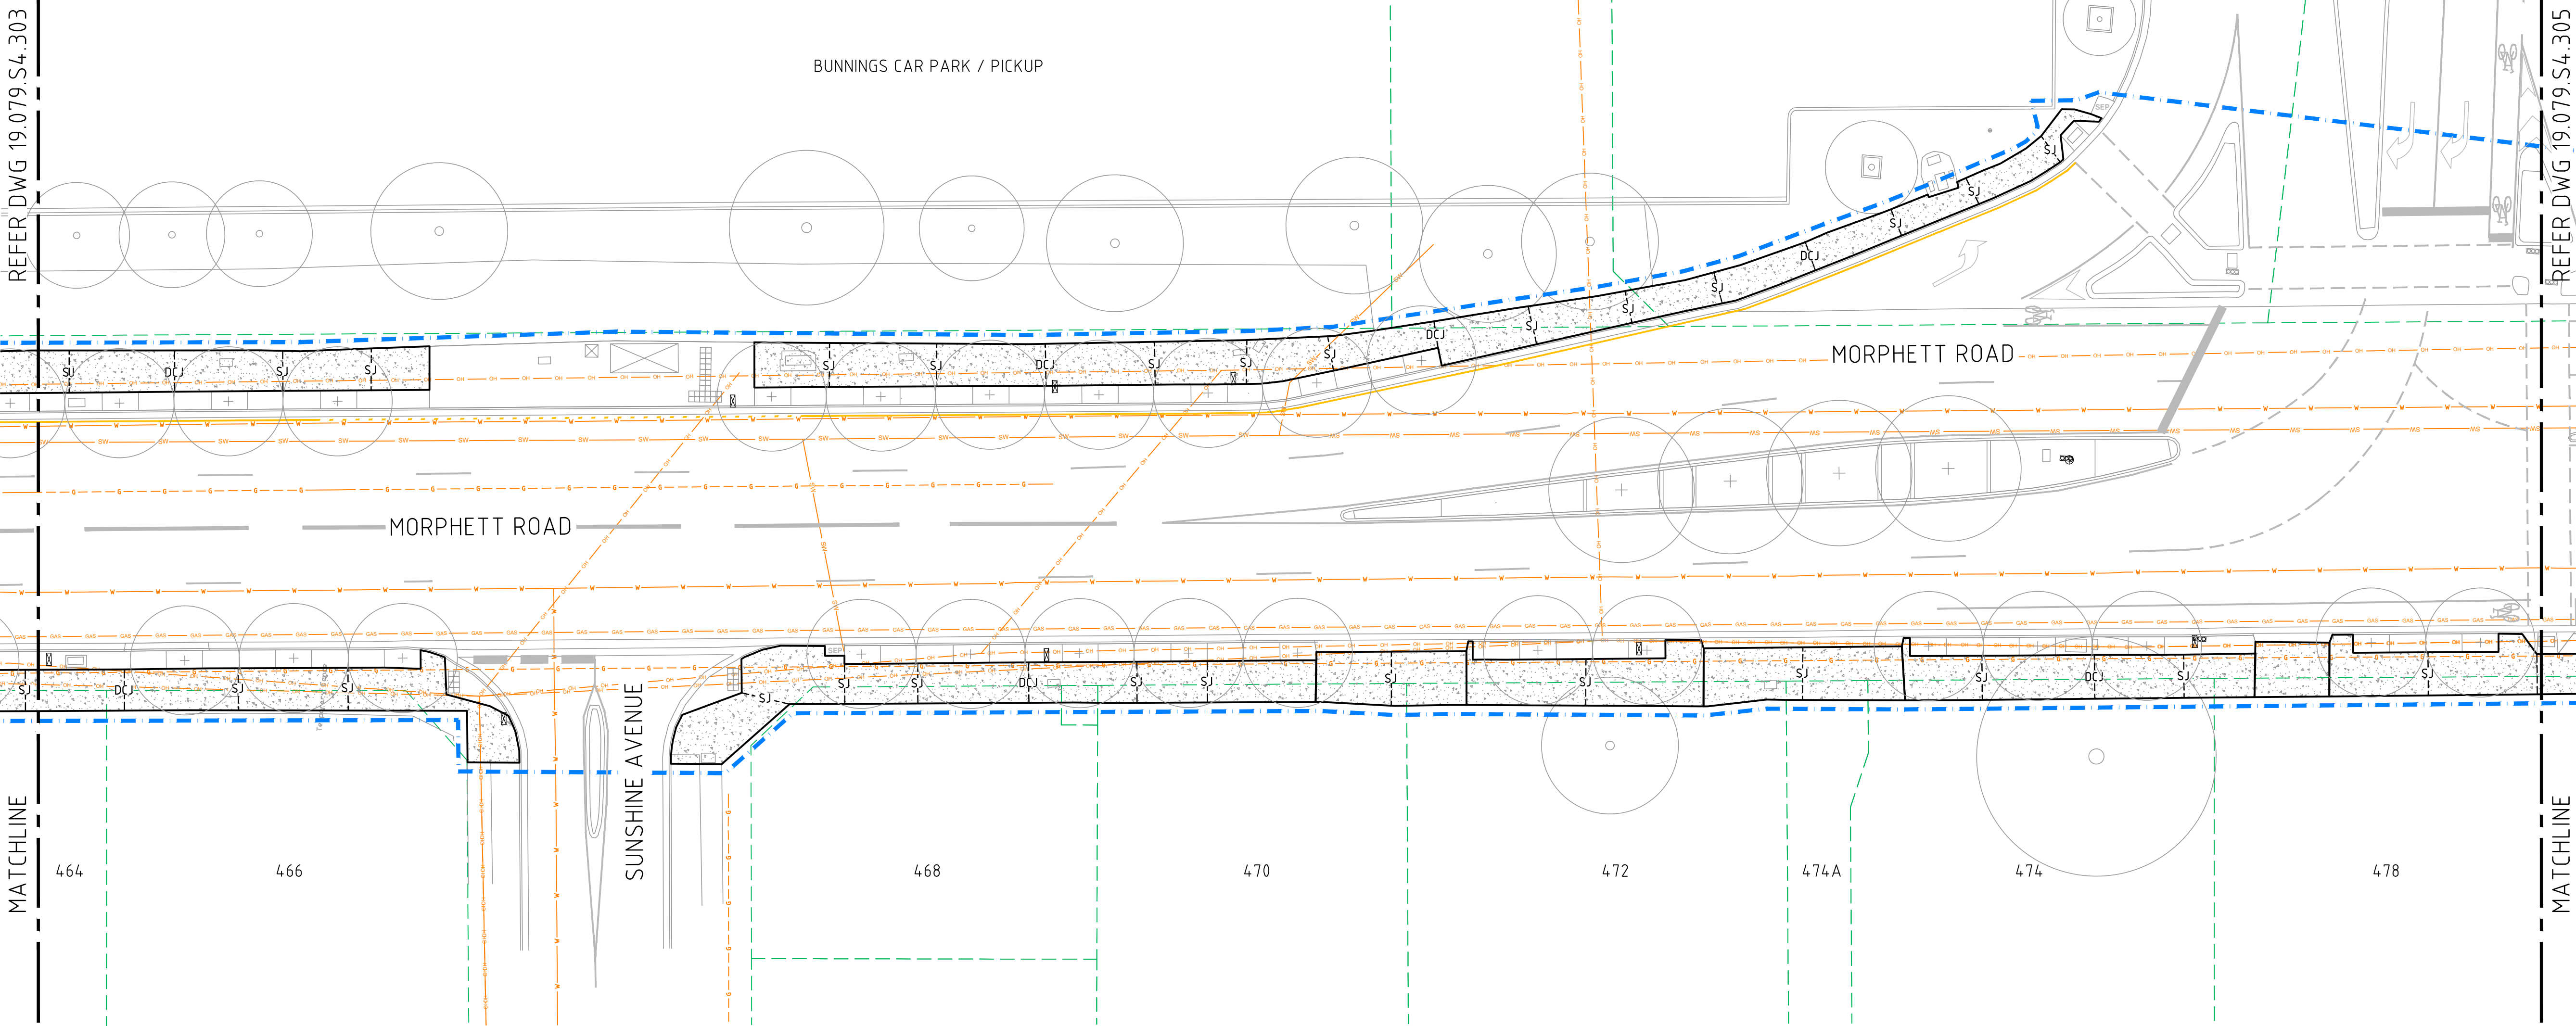


This drawing must be read in conjunction with all other contract documents including the project specifications, schedules and any instructions issued during the course of the contract. The Contractor must verify all dimensions on site and check the location of services before commencement of work. The Contractor is to notify the Superintendent of any discrepancies between the drawings or specifications. Drawings are not to be used for construction unless identified in the title block as 'for construction'. All drawings to be read at A1 unless otherwise stated. Drawings are intended for digital setout and DWG files will be issued upon request. Copyright Oxigen Pty Ltd.

Scale

1200 (A1), 1400 (A3)

0 2 4 6 8 10m

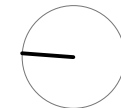

LEGEND

EXISTING

- UNDERGROUND GAS DISTRIBUTION LINE
- UNDERGROUND GAS TRANSMISSION LINE
- UNDERGROUND WATER LINE
- UNDERGROUND SEWER LINE
- UNDERGROUND ELECTRICAL CABLE
- OVER HEAD ELECTRICAL POWERLINE
- UNDERGROUND STORMWATER LINE
- PROPERTY CADASTRE
- SIDE ENTRY PIT
- STOBIE POLE
- LIGHT POLE
- TRAFFIC LIGHT
- EXISTING TREE

NEW

- EXTENT OF WORKS MARION STREETSCAPES - STAGE 04
- EXTENT OF WORKS MARION STREETSCAPES - STAGE 03
- CONCRETE PAVING REFER SITEMWORKS PLANS
- NEW TREE REFER TO DWG 502 & SCHEDULE
- DOWELED CONSTRUCTION JOINT
- SAWCUT JOINT

oxigen

Oxygen Pty Ltd
98-100 Halifax Street
Adelaide SA 5000

T +61 (08) 7324 9600
design@oxigen.net.au
oxigen.net.au

Project
Central Marion Precinct Streetscapes

Client
CITY OF MARION

Landscape Architecture
Oxygen

Civil Engineering
WGA

Drawing Title
STAGE 04 - SLAB JOINT PLAN 04


Project number
19.079.S4

Drawing number
304


Revision
C

Rev	Date	Issue	DWN	CHK	APP
A	02.06.20	50% FOR REVIEW	SD	JH	JH
B	23.09.21	70% FOR REVIEW	SD	TW	TW
C	21.04.22	90% FOR REVIEW	SD	TW	TW

FOR INFORMATION ONLY

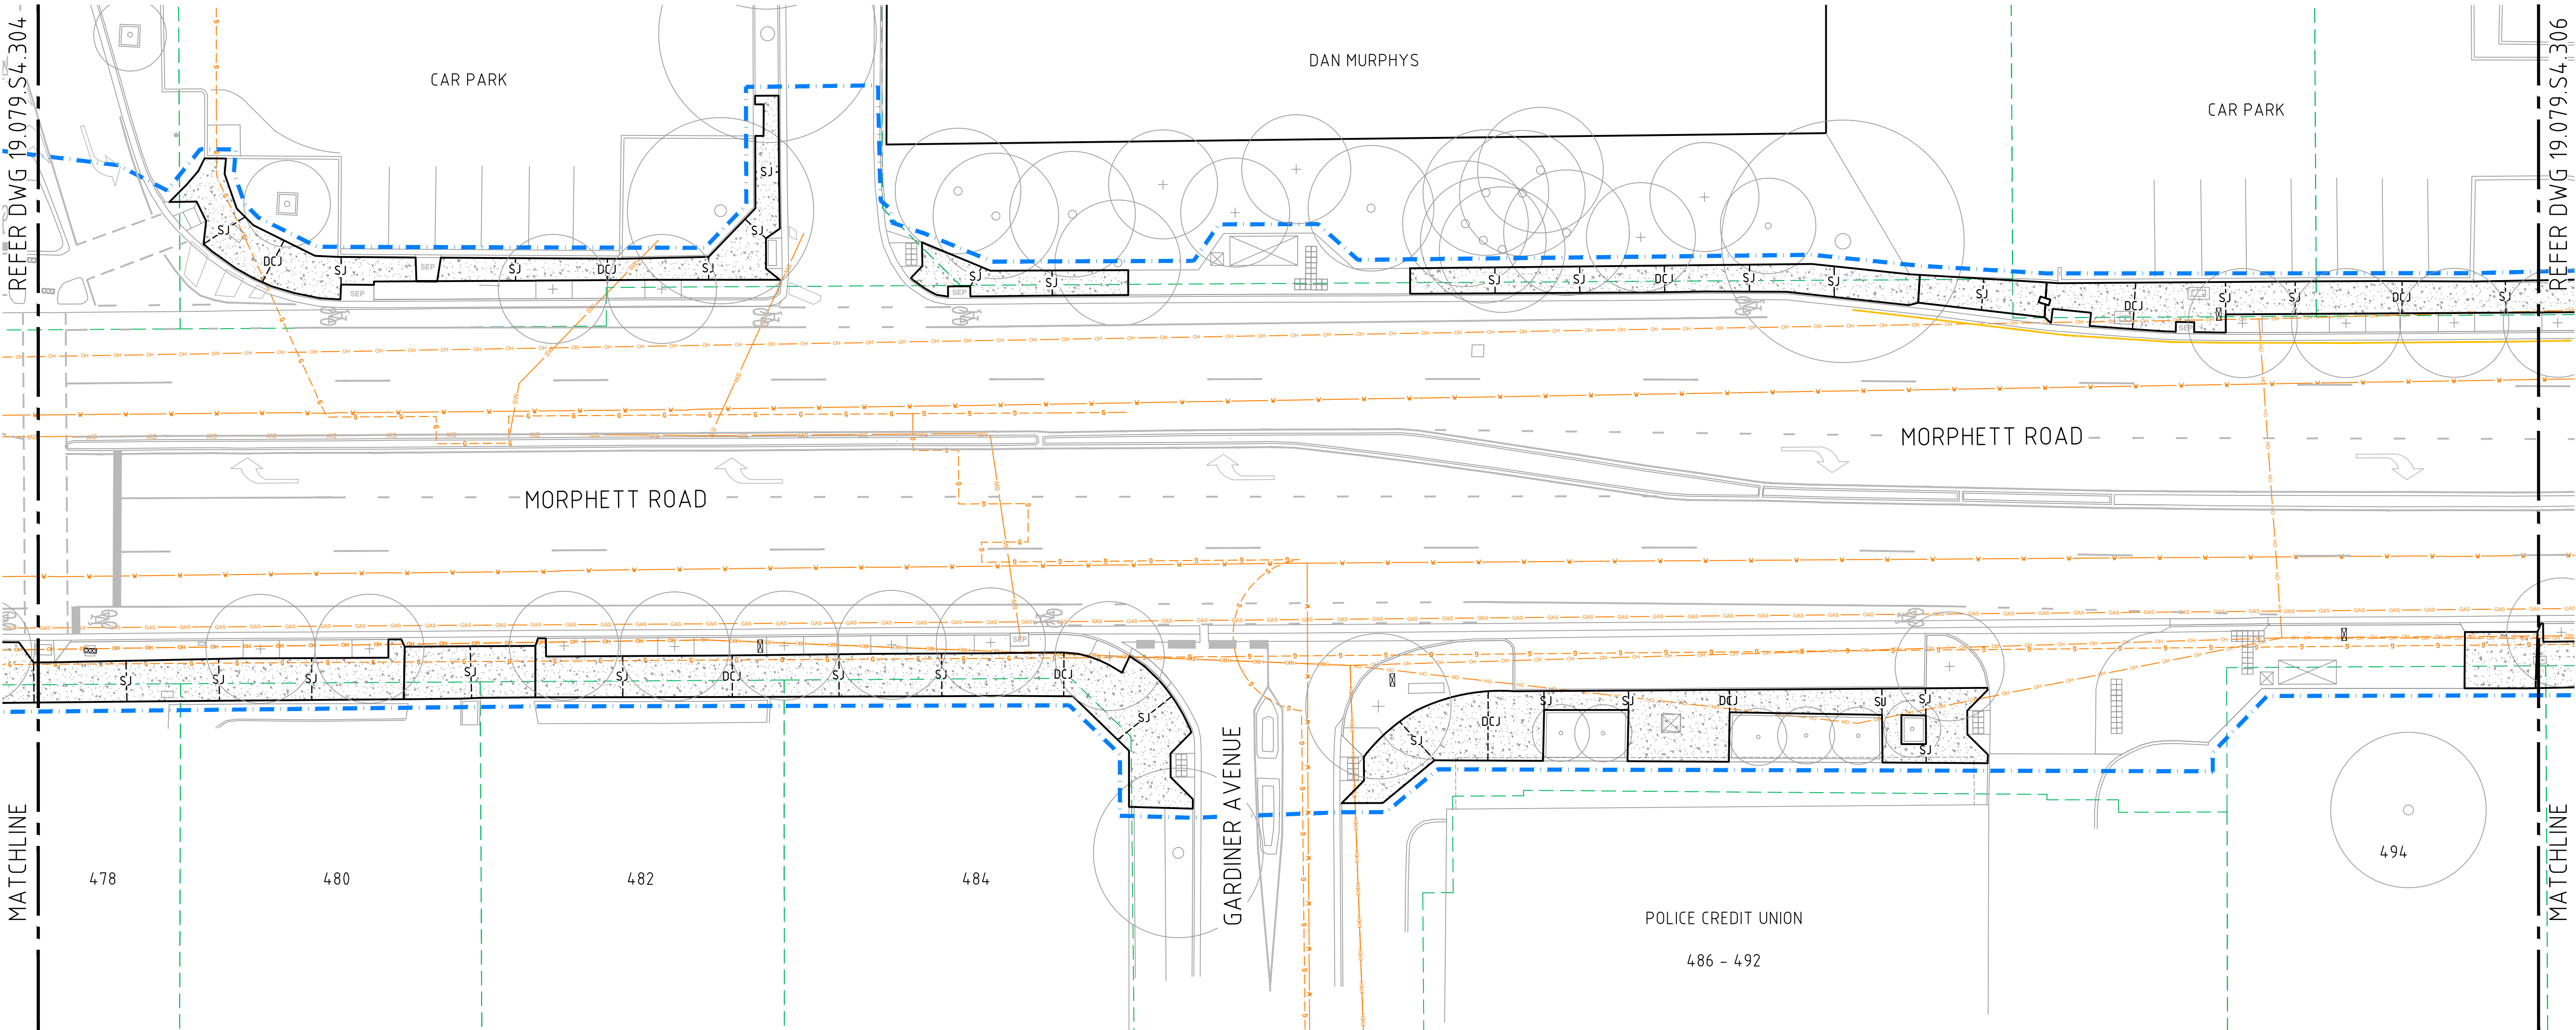

This drawing must be read in conjunction with all other contract documents including the project specifications, schedules and any instructions issued during the course of the contract. The Contractor must verify all dimensions on site and check the location of services before commencement of work. The Contractor is to notify the Superintendent of any discrepancies between the drawings or specifications. Drawings are not to be used for construction unless identified in the title block as 'for construction'. All drawings to be read at A1 unless otherwise stated. Drawings are intended for digital setout and DWG files will be issued upon request. Copyright Oxygen Pty Ltd.

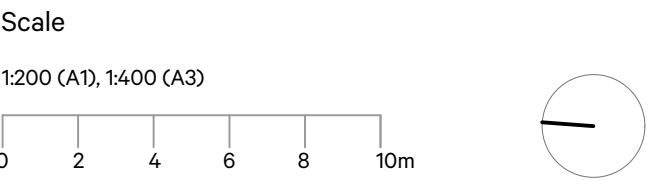

- LEGEND**
- EXISTING**
- G--- UNDERGROUND GAS DISTRIBUTION LINE
 - GAS--- UNDERGROUND GAS TRANSMISSION LINE
 - W--- UNDERGROUND WATER LINE
 - S--- UNDERGROUND SEWER LINE
 - E--- UNDERGROUND ELECTRICAL CABLE
 - EO--- OVER HEAD ELECTRICAL POWERLINE
 - SW--- UNDERGROUND STORMWATER LINE
 - PROPERTY CADASTRE
 - SEP SIDE ENTRY PIT
 - STOBIE POLE
 - LIGHT POLE
 - TRAFFIC LIGHT
 - EXISTING TREE
- NEW**
- EXTENT OF WORKS MARION STREETSCAPES - STAGE 04
 - EXTENT OF WORKS MARION STREETSCAPES - STAGE 03
 - CONCRETE PAVING REFER SITWORKS PLANS
 - NEW TREE REFER TO DWG 502 & SCHEDULE
 - DCJ DOWELED CONSTRUCTION JOINT
 - SJ SAWCUT JOINT

oxygen

Oxygen Pty Ltd
98-100 Halifax Street
Adelaide SA 5000

T +61 (08) 7324 9600
design@oxygen.net.au
oxygen.net.au

Project
**Central Marion Precinct
Streetscapes**

Client
**CITY OF
MARION**

Landscape Architecture
Oxygen

Civil Engineering
WGA

Drawing Title
**STAGE 04 -
SLAB JOINT PLAN 05**


Project number
19.079.S4

Drawing number
305


Revision
C

Rev	Date	Issue	DWN	CHK	APP
A	02.06.20	50% FOR REVIEW	SD	JH	JH
B	23.09.21	70% FOR REVIEW	SD	TW	TW
C	21.04.22	90% FOR REVIEW	SD	TW	TW

FOR INFORMATION ONLY

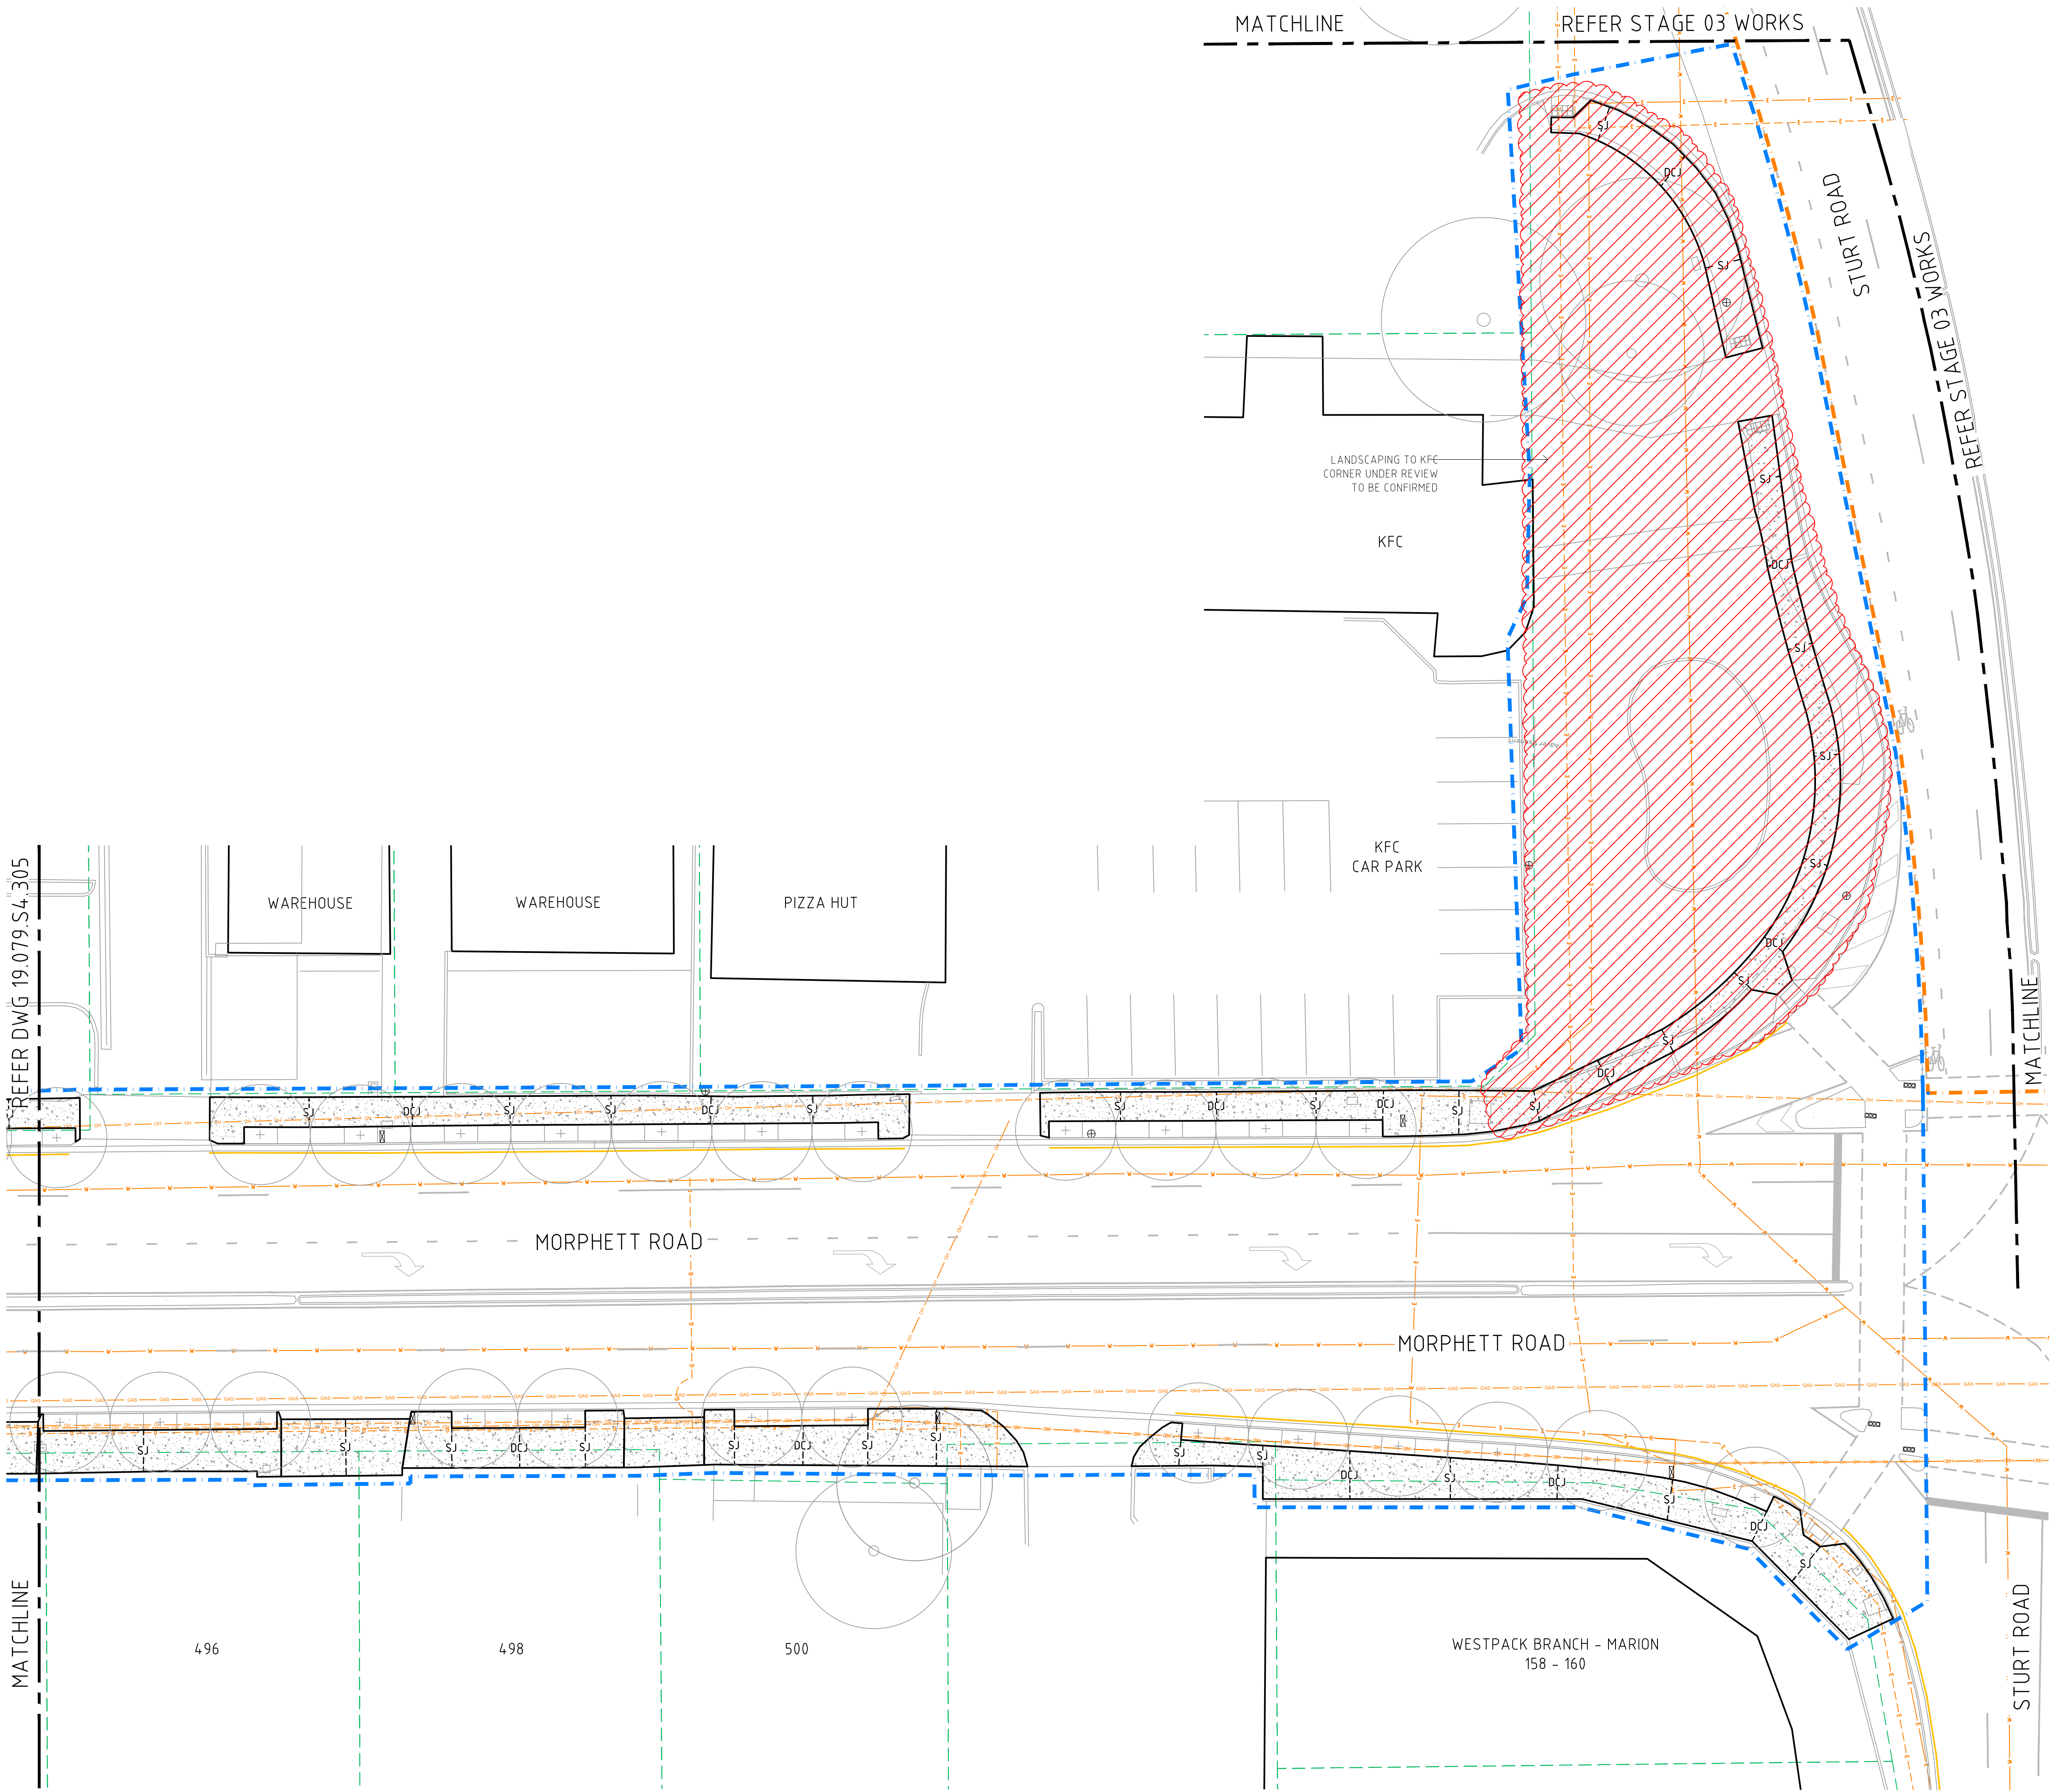

This drawing must be read in conjunction with all other contract documents including the project specifications, schedules and any instructions issued during the course of the contract. The Contractor must verify all dimensions on site and check the location of services before commencement of work. The Contractor is to notify the Superintendent of any discrepancies between the drawings or specifications. Drawings are not to be used for construction unless identified in the title block as 'for construction'. All drawings to be read at A1 unless otherwise stated. Drawings are intended for digital setout and DWG files will be issued upon request. Copyright Oxigen Pty Ltd.

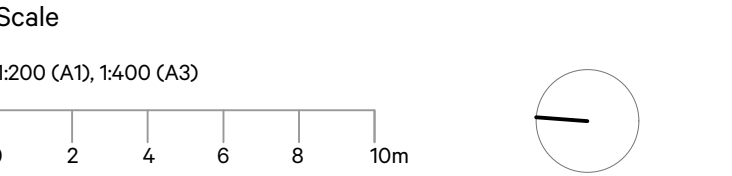

- LEGEND**
- EXISTING**
- G--- UNDERGROUND GAS DISTRIBUTION LINE
 - GAS--- UNDERGROUND GAS TRANSMISSION LINE
 - W--- UNDERGROUND WATER LINE
 - S--- UNDERGROUND SEWER LINE
 - E--- UNDERGROUND ELECTRICAL CABLE
 - EO--- OVER HEAD ELECTRICAL POWERLINE
 - SW--- UNDERGROUND STORMWATER LINE
 - P--- PROPERTY CADASTRE
 - SEP SIDE ENTRY PIT
 - STOBIE POLE
 - LIGHT POLE
 - TRAFFIC LIGHT
 - EXISTING TREE
- NEW**
- E--- EXTENT OF WORKS MARION STREETSCAPES - STAGE 04
 - O--- EXTENT OF WORKS MARION STREETSCAPES - STAGE 03
 - CONCRETE PAVING REFER SITEMARKS PLANS
 - NEW TREE REFER TO DWG 502 & SCHEDULE
 - DCJ DOWELED CONSTRUCTION JOINT
 - SJ SAWCUT JOINT

oxygen

Oxygen Pty Ltd
98-100 Halifax Street
Adelaide SA 5000

T +61 (08) 7324 9600
design@oxygen.net.au
oxygen.net.au

Project
Central Marion Precinct Streetscapes

Client
CITY OF MARION

Landscape Architecture
Oxygen

Civil Engineering
WGA

Drawing Title
STAGE 04 - SLAB JOINT PLAN 06

Project number
19.079.S4

Drawing number
306

Revision
C

Rev	Date	Issue	DWN	CHK	APP
A	02.06.20	50% FOR REVIEW	SD	JH	JH
B	23.09.21	70% FOR REVIEW	SD	TW	TW
C	21.04.22	90% FOR REVIEW	SD	TW	TW

FOR INFORMATION ONLY

TREES				
CODE	BOTANIC NAME	CALIPER	HEIGHT	QTY
AF	Angophora floribunda	50mm	3.5m	21
EL	Eucalyptus leucoxylon ssp. leucoxylon	50mm	3.5m	8
PC	Pistacia chinensis	50mm	3.5m	119

PLANT MIX A (VERGE)				
KEY	BOTANIC NAME	SIZE	%	QTY
DL	Dianella caerulea 'Little Jess'	14.0mm	23.8	4.5
EG	Eremophila glabra 'Amber Carpet'	14.0mm	25.4	4.5
RO	Rosmarinus officinalis 'Prostratus'	14.0mm	25.4	4.6
WM	Westringia fruticosa 'Mundi'	14.0mm	25.4	4.6

PLANT MIX B (VERGE)				
KEY	BOTANIC NAME	SIZE	%	QTY
DL	Dianella caerulea 'Little Jess'	14.0mm	25	4.0
SC	Santolina chamaecyparissus	14.0mm	25	4.0
LT	Lomandra tanika	14.0mm	25	4.0
WF	Westringia fruticosa 'Smokey'	14.0mm	25	39

PLANT MIX C (VERGE)				
KEY	BOTANIC NAME	SIZE	%	QTY
EG	Eremophila glabra 'Amber Carpet'	14.0mm	25	33
LR	Liriope 'Just Right'	14.0mm	25	33
SC	Santolina chamaecyparissus	14.0mm	25	33
WF	Westringia fruticosa 'Mundi'	14.0mm	25	33


PLANT MIX D (VERGE)				
KEY	BOTANIC NAME	SIZE	%	QTY
LR	Liriope 'Just Right'	14.0mm	24.4	4.3
LT	Lomandra tanika	14.0mm	25.2	4.3
RO	Rosmarinus officinalis 'Prostratus'	14.0mm	25.2	4.4
WF	Westringia fruticosa 'Smokey'	14.0mm	25.2	4.3

PLANT MIX E (MEDIAN)				
KEY	BOTANIC NAME	SIZE	%	QTY
DL	Dianella caerulea 'Little Jess'	14.0mm	16.66	78
EG	Eremophila glabra 'Amber Carpet'	14.0mm	16.66	77
LT	Lomandra tanika	14.0mm	16.66	77
RO	Rosmarinus officinalis 'Prostratus'	14.0mm	16.66	77
WM	Westringia fruticosa 'Mundi'	14.0mm	16.66	77
WF	Westringia fruticosa 'Smokey'	14.0mm	16.66	77


PLANT MIX F (MEDIAN)				
KEY	BOTANIC NAME	SIZE	%	QTY
EG	Eremophila glabra 'Amber Carpet'	14.0mm	16.66	71
LR	Liriope 'Just Right'	14.0mm	16.66	71
PL	Poa labillardieri 'Eskdale'	14.0mm	16.66	71
SC	Santolina chamaecyparissus	14.0mm	16.66	71
WM	Westringia fruticosa 'Mundi'	14.0mm	16.66	71
WF	Westringia fruticosa 'Smokey'	14.0mm	16.66	70

PLANT MIX G (RAIN GARDEN)				
KEY	BOTANIC NAME	SIZE	%	QTY
CA	Chrysocephalum apiculatum (U)	14.0mm	16.64	4.0
CS	Chrysocephalum sempapposum (U)	14.0mm	16.64	4.0
DB	Dianella brevicaulis (M)	14.0mm	16.64	4.0
FN	Finicia nodosa (L)	14.0mm	16.64	4.0
LB	Poa poiformis (U)	14.0mm	16.64	39
LK	Lomandra katrinus (M)	14.0mm	16.80	39

U - UPPER EMBANKMENT
M - MID EMBANKMENT
L - LOWER SWALE (EDGE OF ROCK SWALE PS)

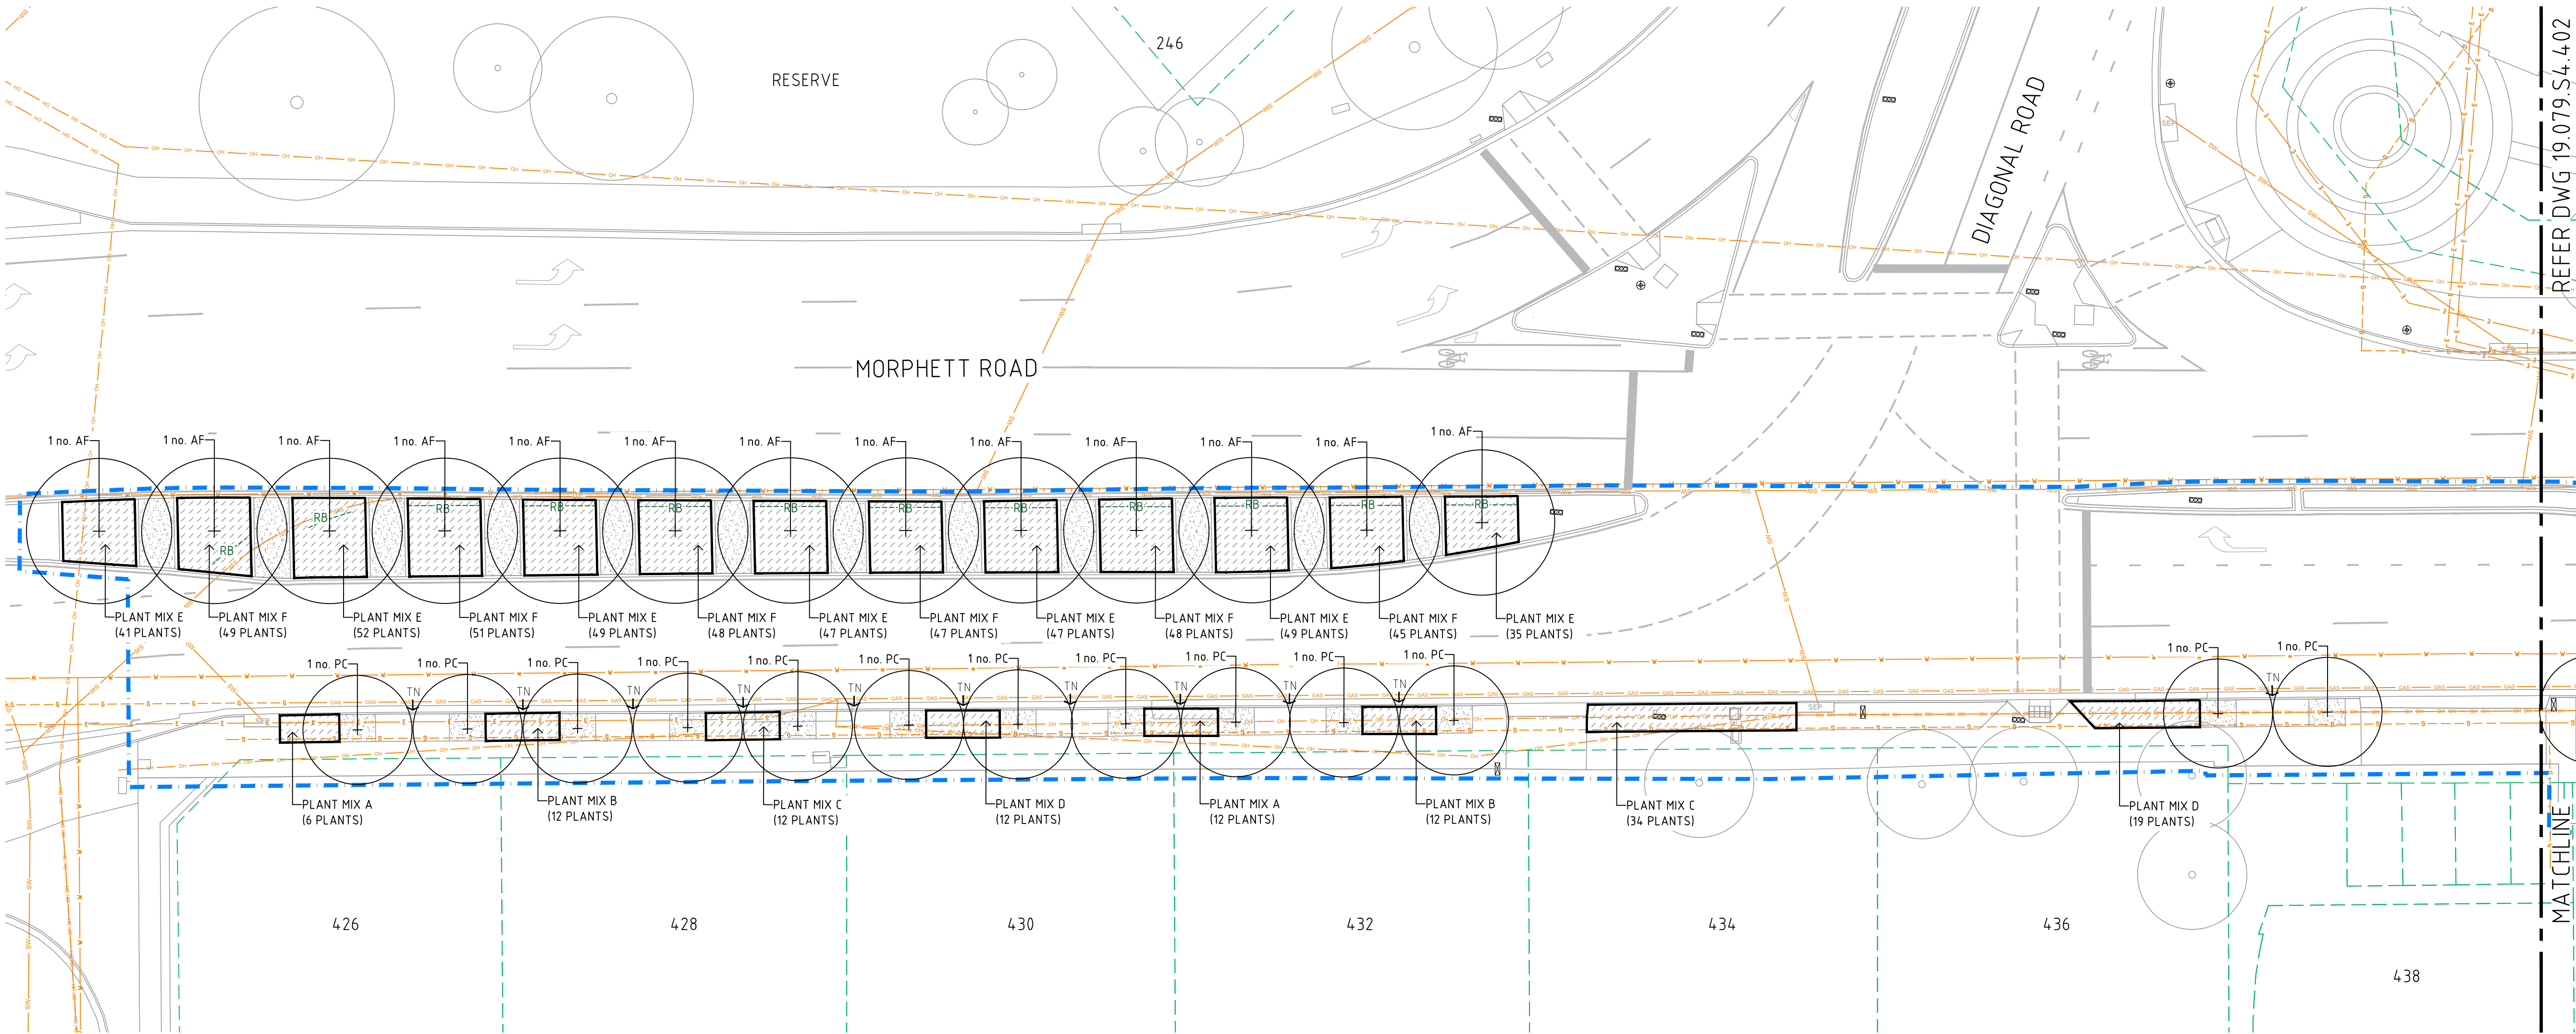

This drawing must be read in conjunction with all other contract documents including the project specifications, schedules and any instructions issued during the course of the contract. The Contractor must verify all dimensions on site and check the location of services before commencement of work. The Contractor is to notify the Superintendent of any discrepancies between the drawings or specifications. Drawings are not to be used for construction unless identified in the title block as 'for construction'. All drawings to be read at A1 unless otherwise stated. Drawings are intended for digital setout and DWG files will be issued upon request. Copyright Oxigen Pty Ltd.

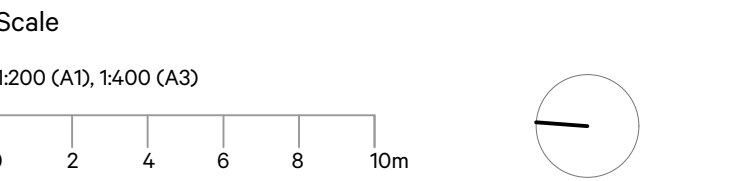

LEGEND		
EXISTING	UNDERGROUND GAS DISTRIBUTION LINE	PROPERTY CADASTRE
	UNDERGROUND GAS TRANSMISSION LINE	SIDE ENTRY PIT
	UNDERGROUND WATER LINE	STOBIE POLE
	UNDERGROUND SEWER LINE	LIGHT POLE
	UNDERGROUND ELECTRICAL CABLE	TRAFFIC LIGHT
	OVER HEAD ELECTRICAL POWERLINE	EXISTING TREE
	UNDERGROUND STORMWATER LINE	
NEW	EXTENT OF WORKS MARION STREETSCAPES - STAGE 04	
	EXTENT OF WORKS MARION STREETSCAPES - STAGE 03	
	COMPACTED GRANULITIC REFER DWG 501/04 & SCHEDULE	
	MULCHED PLANTING REFER DWG 502/01 & SCHEDULE	
	MULCHED RAINGARDEN PLANTING REFER DWG 502/02 & SCHEDULE	
	NEW TREE REFER TO DWG 502 & SCHEDULE	
	ROOT BARRIER REFER TO SCHEDULE	
	TREENET INLET PIT MODEL P350L - REFER TO SCHEDULE	

NOTE:
ALL RAINGARDEN PLANTING SETOUT TO BE CONFIRMED ONSITE PRIOR TO PLANTING TO SUIT RAINGARDEN GRADING. OFFSET OF ALL PLANTING 200mm FROM INSIDE OF KERB ALIGNMENT.

oxigen
Oxygen Pty Ltd
98-100 Halifax Street
Adelaide SA 5000
T +61 (08) 7324 9600
design@oxigen.net.au
oxigen.net.au

Project
Central Marion Precinct Streetscapes

Client
CITY OF MARION

Landscape Architecture
Oxygen

Civil Engineering
WGA

Drawing Title
STAGE 04 - PLANTING PLAN 01

Project number
19.079.S4

Drawing number
401

Revision
C

Rev	Date	Issue	DWN	CHK	APP
A	02.06.20	50% FOR REVIEW	SD	JH	JH
B	23.09.21	70% FOR REVIEW	SD	TW	TW
C	21.04.22	90% FOR REVIEW	SD	TW	TW

FOR INFORMATION ONLY

TREES				
CODE	BOTANIC NAME	CALIPER	HEIGHT	QTY
AF	Angophora floribunda	50mm	3.5m	21
EL	Eucalyptus leucoxylon ssp. leucoxylon	50mm	3.5m	8
PC	Pistacia chinensis	50mm	3.5m	119

PLANT MIX A (VERGE)				
KEY	BOTANIC NAME	SIZE	%	QTY
DL	Dianella caerulea 'Little Jess'	14.0mm	23.8	4.5
EG	Eremophila glabra 'Amber Carpet'	14.0mm	25.4	4.5
RO	Rosmarinus officinalis 'Prostratus'	14.0mm	25.4	4.6
WM	Westringia fruticosa 'Mundi'	14.0mm	25.4	4.6

PLANT MIX B (VERGE)				
KEY	BOTANIC NAME	SIZE	%	QTY
DL	Dianella caerulea 'Little Jess'	14.0mm	25	4.0
SC	Santolina chamaecyparissus	14.0mm	25	4.0
LT	Lomandra tanika	14.0mm	25	4.0
WF	Westringia fruticosa 'Smokey'	14.0mm	25	3.9

PLANT MIX C (VERGE)				
KEY	BOTANIC NAME	SIZE	%	QTY
EG	Eremophila glabra 'Amber Carpet'	14.0mm	25	3.3
LR	Liriope 'Just Right'	14.0mm	25	3.3
SC	Santolina chamaecyparissus	14.0mm	25	3.3
WF	Westringia fruticosa 'Mundi'	14.0mm	25	3.3


PLANT MIX D (VERGE)				
KEY	BOTANIC NAME	SIZE	%	QTY
LR	Liriope 'Just Right'	14.0mm	24.4	4.3
LT	Lomandra tanika	14.0mm	25.2	4.3
RO	Rosmarinus officinalis 'Prostratus'	14.0mm	25.2	4.4
WF	Westringia fruticosa 'Smokey'	14.0mm	25.2	4.3

PLANT MIX E (MEDIAN)				
KEY	BOTANIC NAME	SIZE	%	QTY
DL	Dianella caerulea 'Little Jess'	14.0mm	16.66	7.8
EG	Eremophila glabra 'Amber Carpet'	14.0mm	16.66	7.7
LT	Lomandra tanika	14.0mm	16.66	7.7
RO	Rosmarinus officinalis 'Prostratus'	14.0mm	16.66	7.7
WM	Westringia fruticosa 'Mundi'	14.0mm	16.66	7.7
WF	Westringia fruticosa 'Smokey'	14.0mm	16.66	7.7


PLANT MIX F (MEDIAN)				
KEY	BOTANIC NAME	SIZE	%	QTY
EG	Eremophila glabra 'Amber Carpet'	14.0mm	16.66	7.1
LR	Liriope 'Just Right'	14.0mm	16.66	7.1
PL	Poa labillardieri 'Eskdale'	14.0mm	16.66	7.1
SC	Santolina chamaecyparissus	14.0mm	16.66	7.1
WM	Westringia fruticosa 'Mundi'	14.0mm	16.66	7.1
WF	Westringia fruticosa 'Smokey'	14.0mm	16.66	7.0

PLANT MIX G (RAIN GARDEN)				
KEY	BOTANIC NAME	SIZE	%	QTY
CA	Chryscephalum apiculatum (U)	14.0mm	16.64	4.0
CS	Chryscephalum sempapposum (U)	14.0mm	16.64	4.0
DB	Dianella brevicaulis (M)	14.0mm	16.64	4.0
FN	Finicia nodosa (L)	14.0mm	16.64	4.0
LB	Poa poiiformis (U)	14.0mm	16.64	3.9
LK	Lomandra katrinus (M)	14.0mm	16.80	3.9

U - UPPER EMBANKMENT
M - MID EMBANKMENT
L - LOWER SWALE (EDGE OF ROCK SWALE PS)

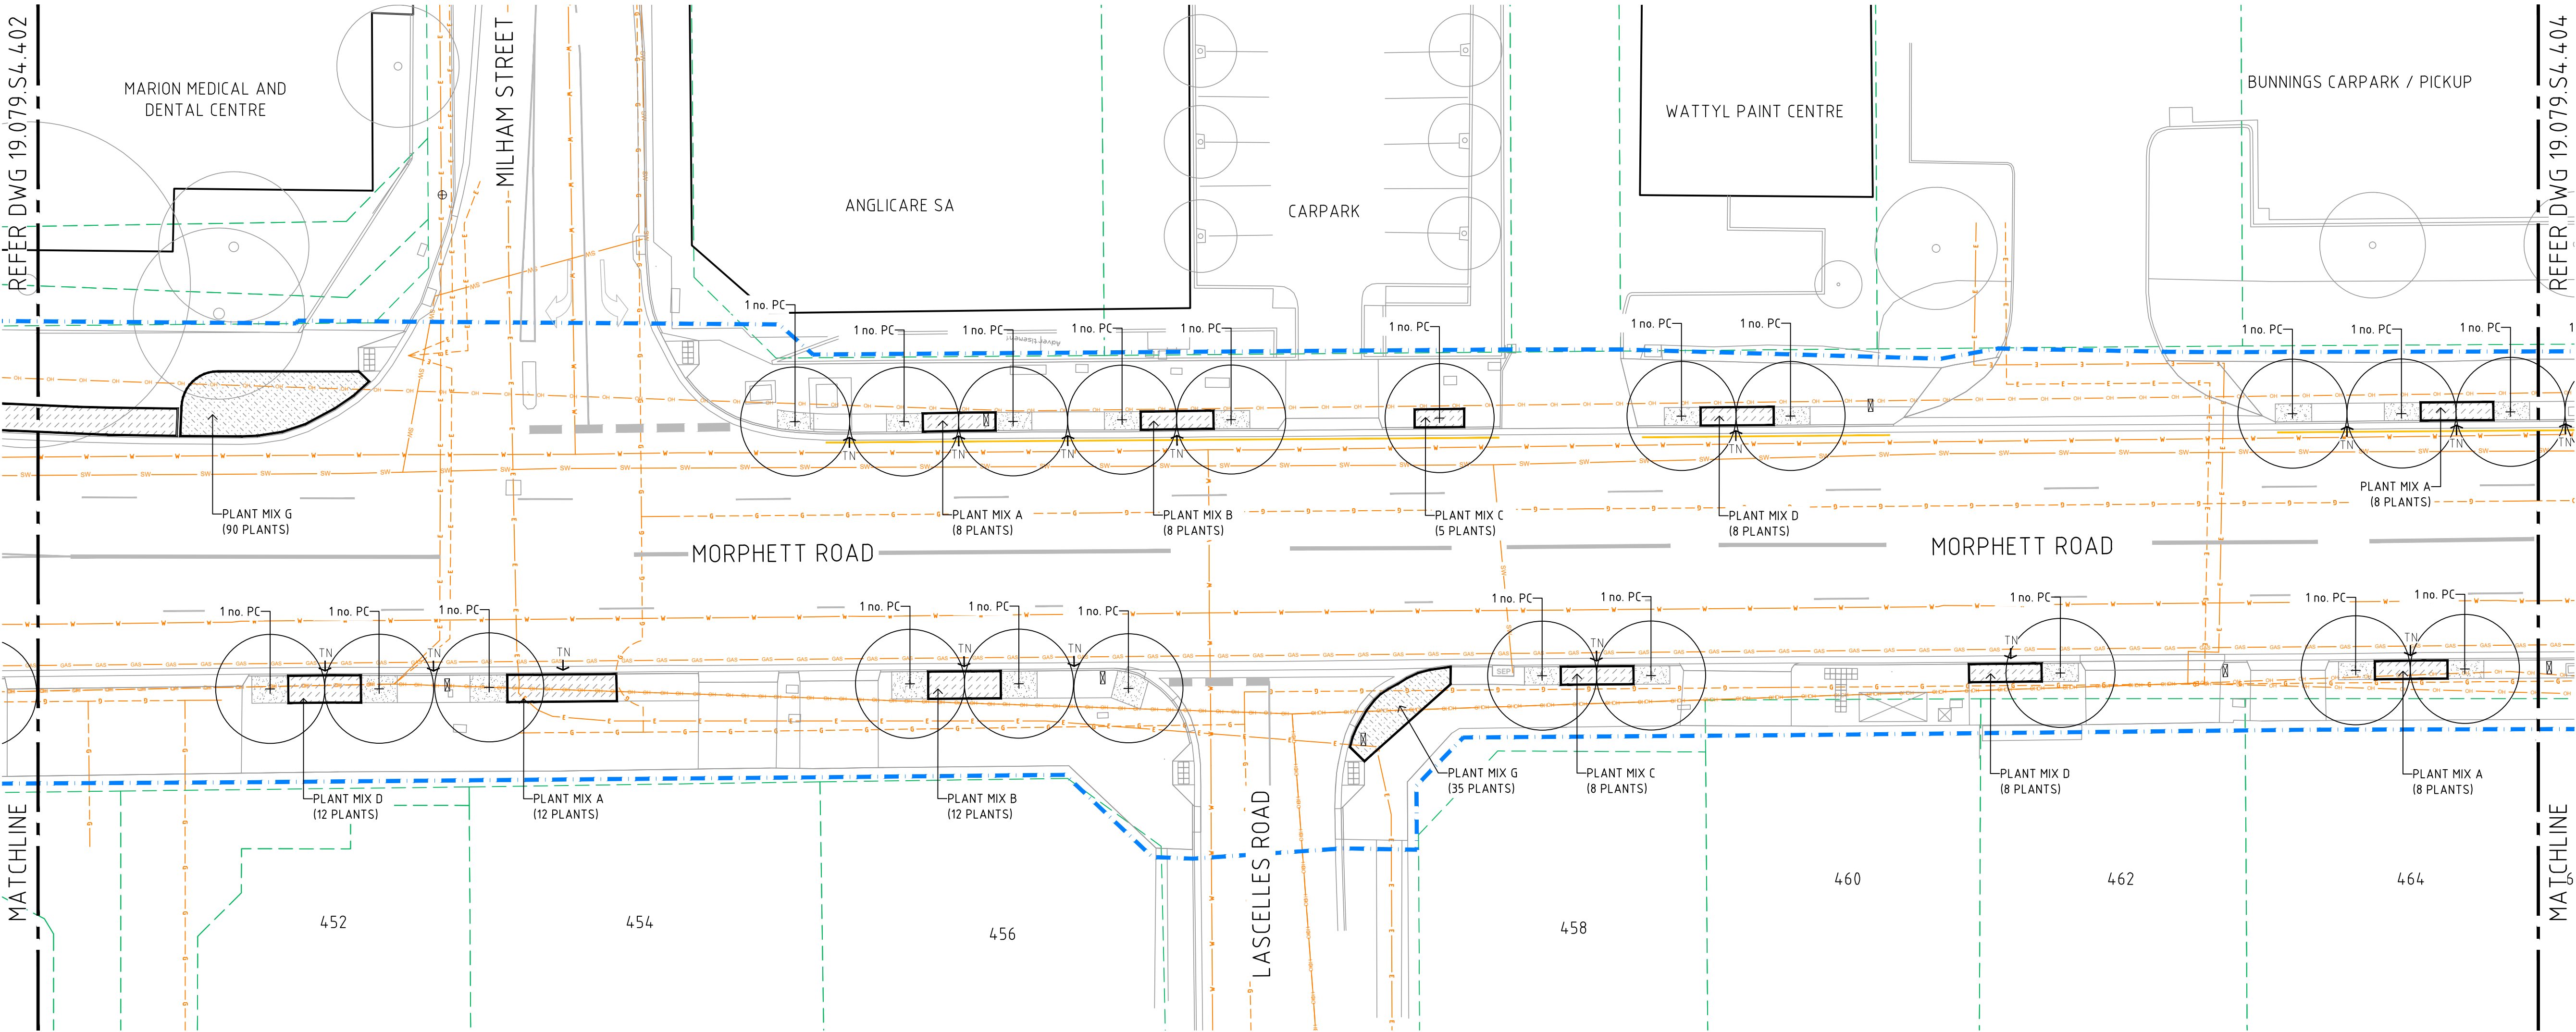

This drawing must be read in conjunction with all other contract documents including the project specifications, schedules and any instructions issued during the course of the contract. The Contractor must verify all dimensions on site and check the location of services before commencement of work. The Contractor is to notify the Superintendent of any discrepancies between the drawings or specifications. Drawings are not to be used for construction unless identified in the title block as 'for construction'. All drawings to be read at A1 unless otherwise stated. Drawings are intended for digital setout and DWG files will be issued upon request. Copyright Oxygen Pty Ltd.

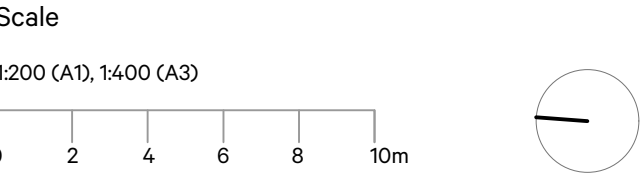

LEGEND			
EXISTING			
	UNDERGROUND GAS DISTRIBUTION LINE		PROPERTY CADASTRE
	UNDERGROUND GAS TRANSMISSION LINE		SIDE ENTRY PIT
	UNDERGROUND WATER LINE		STOBIE POLE
	UNDERGROUND SEWER LINE		LIGHT POLE
	UNDERGROUND ELECTRICAL CABLE		TRAFFIC LIGHT
	OVER HEAD ELECTRICAL POWERLINE		EXISTING TREE
	UNDERGROUND STORMWATER LINE		

NEW		
	EXTENT OF WORKS	
	MARION STREETSCAPES - STAGE 04	
	EXTENT OF WORKS	
	MARION STREETSCAPES - STAGE 03	
	COMPACTED GRANULITIC	REFER DWG 501/04 & SCHEDULE
	MULCHED PLANTING	REFER DWG 502/01 & SCHEDULE
	MULCHED RAINGARDEN PLANTING	REFER DWG 502/02 & SCHEDULE
	NEW TREE	REFER TO DWG 502 & SCHEDULE
	ROOT BARRIER	REFER TO SCHEDULE
	TREENET INLET	PIT MODEL P350L - REFER TO SCHEDULE

NOTE:
ALL RAINGARDEN PLANTING SETOUT TO BE CONFIRMED ONSITE PRIOR TO PLANTING TO SUIT RAINGARDEN GRADING. OFFSET OF ALL PLANTING 200mm FROM INSIDE OF KERB ALIGNMENT.

oxygen

Oxygen Pty Ltd
98-100 Halifax Street
Adelaide SA 5000

T +61 (08) 7324 9600
design@oxygen.net.au
oxygen.net.au

Project
**Central Marion Precinct
Streetscapes**

Client
CITY OF
MARION

Landscape Architecture
Oxygen

Civil Engineering
WGA

Drawing Title
**STAGE 04 -
PLANTING PLAN 03**


Project number
19.079.S4

Drawing number
403


Revision
C

Rev	Date	Issue	DWN CHK APP		
A	02.06.20	50% FOR REVIEW	SD	JH	JH
B	23.09.21	70% FOR REVIEW	SD	TW	TW
C	21.04.22	90% FOR REVIEW	SD	TW	TW

FOR INFORMATION ONLY

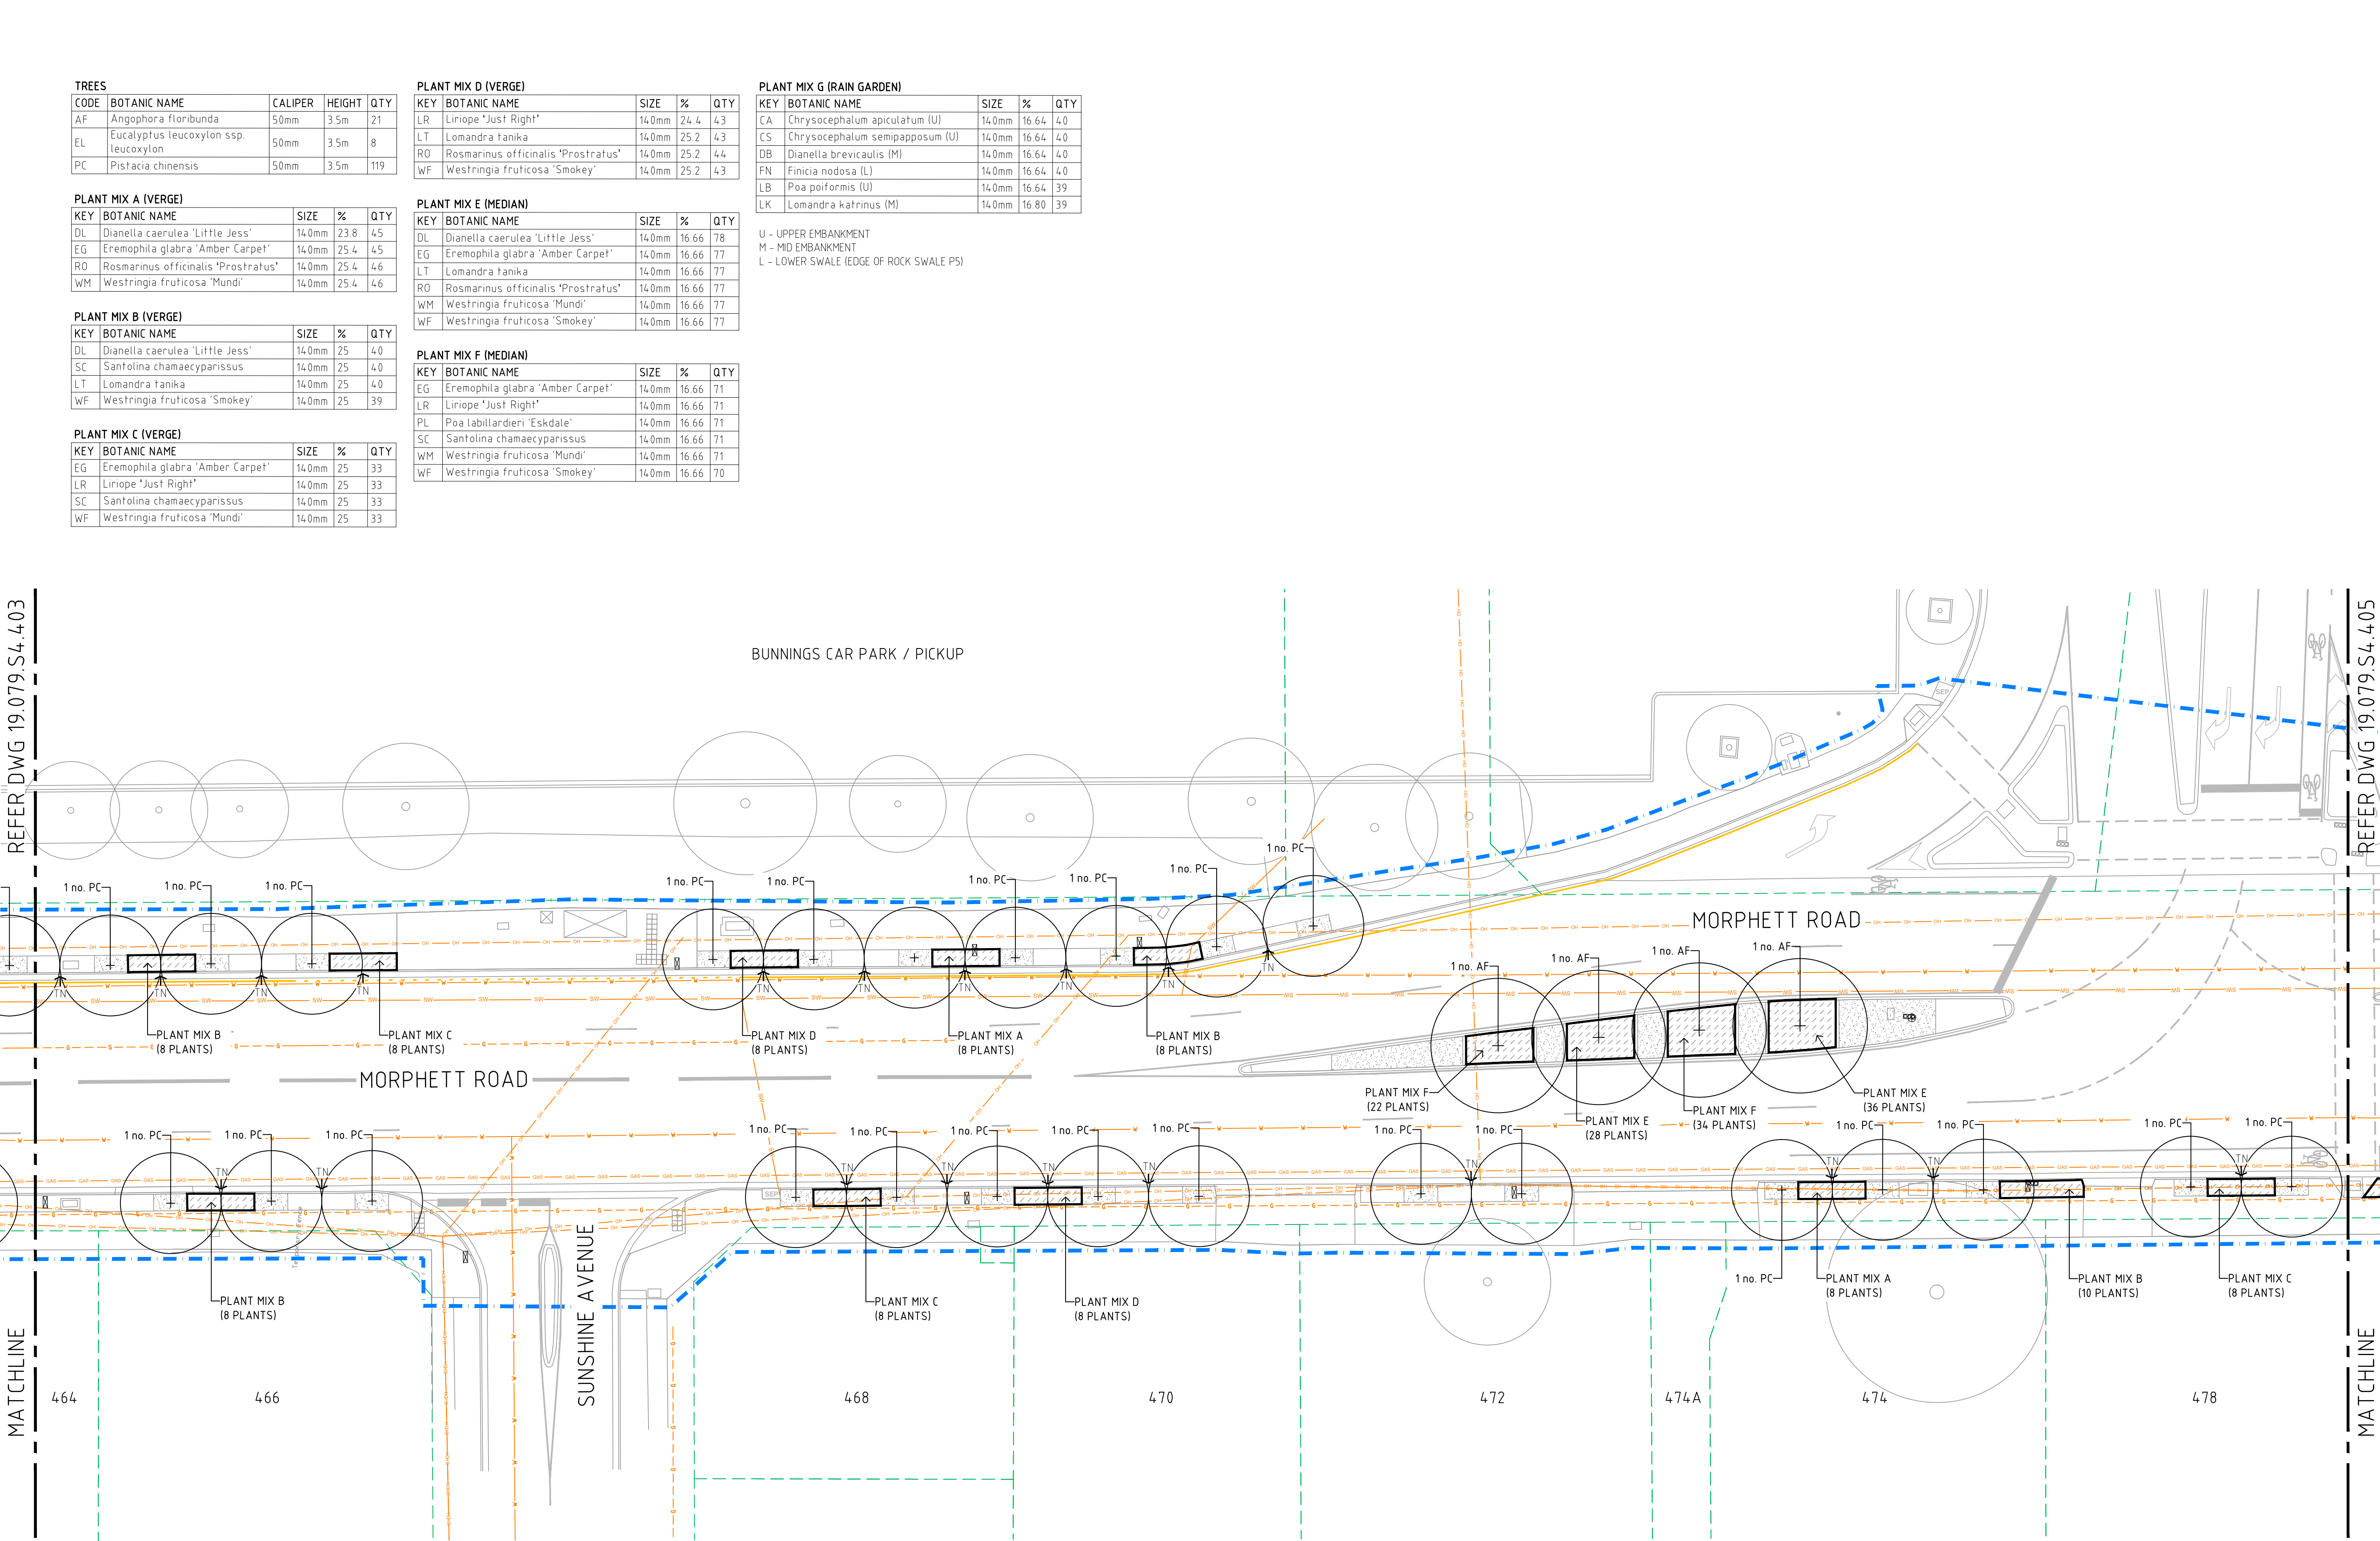

This drawing must be read in conjunction with all other contract documents including the project specifications, schedules and any instructions issued during the course of the contract. The Contractor must verify all dimensions on site and check the location of services before commencement of work. The Contractor is to notify the Superintendent of any discrepancies between the drawings or specifications. Drawings are not to be used for construction unless identified in the title block as 'for construction'. All drawings to be read at A1 unless otherwise stated. Drawings are intended for digital setout and DWG files will be issued upon request. Copyright Oxygen Pty Ltd.

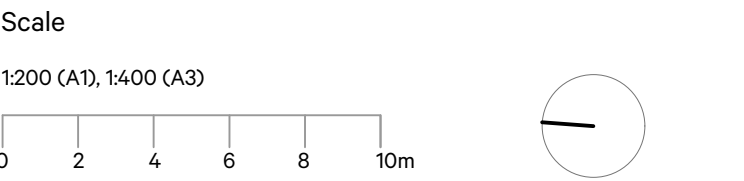

- LEGEND**
- EXISTING**
- UNDERGROUND GAS DISTRIBUTION LINE
 - UNDERGROUND GAS TRANSMISSION LINE
 - UNDERGROUND WATER LINE
 - UNDERGROUND SEWER LINE
 - UNDERGROUND ELECTRICAL CABLE
 - OVER HEAD ELECTRICAL POWERLINE
 - UNDERGROUND STORMWATER LINE
 - PROPERTY CADASTRE
 - SIDE ENTRY PIT
 - STOBIE POLE
 - LIGHT POLE
 - TRAFFIC LIGHT
 - EXISTING TREE

- NEW**
- EXTENT OF WORKS - MARION STREETSAPES - STAGE 04
 - EXTENT OF WORKS - MARION STREETSAPES - STAGE 03
 - COMPACTED GRANULITIC REFER DWG 501/04 & SCHEDULE
 - MULCHED PLANTING REFER DWG 502/01 & SCHEDULE
 - MULCHED RAINGARDEN PLANTING REFER DWG 502/02 & SCHEDULE
 - NEW TREE REFER TO DWG 502 & SCHEDULE
 - ROOT BARRIER REFER TO SCHEDULE
 - TREENET INLET PIT MODEL P350L - REFER TO SCHEDULE

NOTE:
ALL RAINGARDEN PLANTING SETOUT TO BE CONFIRMED ONSITE PRIOR TO PLANTING TO SUIT RAINGARDEN GRADING. OFFSET OF ALL PLANTING 200mm FROM INSIDE OF KERB ALIGNMENT.

oxygen

Oxygen Pty Ltd
98-100 Halifax Street
Adelaide SA 5000

T +61 (08) 7324 9600
design@oxygen.net.au
oxygen.net.au

Project
Central Marion Precinct Streetscapes

Client
CITY OF MARION

Landscape Architecture
Oxygen

Civil Engineering
WGA

Drawing Title
STAGE 04 - PLANTING PLAN 04

Project number
19.079.S4

Drawing number
404

Revision
C

Rev	Date	Issue	DWN	CHK	APP
A	02.06.20	50% FOR REVIEW	SD	JH	JH
B	23.09.21	70% FOR REVIEW	SD	TW	TW
C	21.04.22	90% FOR REVIEW	SD	TW	TW

FOR INFORMATION ONLY

TREES				
CODE	BOTANIC NAME	CALIPER	HEIGHT	QTY
AF	Angophora floribunda	50mm	3.5m	21
EL	Eucalyptus leucoxylon ssp. leucoxylon	50mm	3.5m	8
PC	Pistacia chinensis	50mm	3.5m	119

PLANT MIX A (VERGE)				
KEY	BOTANIC NAME	SIZE	%	QTY
DL	Dianella caerulea 'Little Jess'	14.0mm	23.8	4.5
EG	Eremophila glabra 'Amber Carpet'	14.0mm	25.4	4.5
RO	Rosmarinus officinalis 'Prostratus'	14.0mm	25.4	4.6
WM	Westringia fruticosa 'Mundi'	14.0mm	25.4	4.6

PLANT MIX B (VERGE)				
KEY	BOTANIC NAME	SIZE	%	QTY
DL	Dianella caerulea 'Little Jess'	14.0mm	25	4.0
SC	Santolina chamaecyparissus	14.0mm	25	4.0
LT	Lomandra tanika	14.0mm	25	4.0
WF	Westringia fruticosa 'Smokey'	14.0mm	25	3.9

PLANT MIX C (VERGE)				
KEY	BOTANIC NAME	SIZE	%	QTY
EG	Eremophila glabra 'Amber Carpet'	14.0mm	25	3.3
LR	Liriope 'Just Right'	14.0mm	25	3.3
SC	Santolina chamaecyparissus	14.0mm	25	3.3
WF	Westringia fruticosa 'Mundi'	14.0mm	25	3.3


PLANT MIX D (VERGE)				
KEY	BOTANIC NAME	SIZE	%	QTY
LR	Liriope 'Just Right'	14.0mm	24.4	4.3
LT	Lomandra tanika	14.0mm	25.2	4.3
RO	Rosmarinus officinalis 'Prostratus'	14.0mm	25.2	4.4
WF	Westringia fruticosa 'Smokey'	14.0mm	25.2	4.3

PLANT MIX E (MEDIAN)				
KEY	BOTANIC NAME	SIZE	%	QTY
DL	Dianella caerulea 'Little Jess'	14.0mm	16.66	7.8
EG	Eremophila glabra 'Amber Carpet'	14.0mm	16.66	7.7
LT	Lomandra tanika	14.0mm	16.66	7.7
RO	Rosmarinus officinalis 'Prostratus'	14.0mm	16.66	7.7
WM	Westringia fruticosa 'Mundi'	14.0mm	16.66	7.7
WF	Westringia fruticosa 'Smokey'	14.0mm	16.66	7.7


PLANT MIX F (MEDIAN)				
KEY	BOTANIC NAME	SIZE	%	QTY
EG	Eremophila glabra 'Amber Carpet'	14.0mm	16.66	7.1
LR	Liriope 'Just Right'	14.0mm	16.66	7.1
PL	Poa labillardieri 'Eskdale'	14.0mm	16.66	7.1
SC	Santolina chamaecyparissus	14.0mm	16.66	7.1
WM	Westringia fruticosa 'Mundi'	14.0mm	16.66	7.1
WF	Westringia fruticosa 'Smokey'	14.0mm	16.66	7.0

PLANT MIX G (RAIN GARDEN)				
KEY	BOTANIC NAME	SIZE	%	QTY
CA	Chryscephalum apiculatum (U)	14.0mm	16.64	4.0
CS	Chryscephalum sempapposum (U)	14.0mm	16.64	4.0
DB	Dianella brevicaulis (M)	14.0mm	16.64	4.0
FN	Finicia nodosa (L)	14.0mm	16.64	4.0
LB	Poa poiformis (U)	14.0mm	16.64	3.9
LK	Lomandra katrinus (M)	14.0mm	16.80	3.9

U - UPPER EMBANKMENT
M - MID EMBANKMENT
L - LOWER SWALE (EDGE OF ROCK SWALE PS)

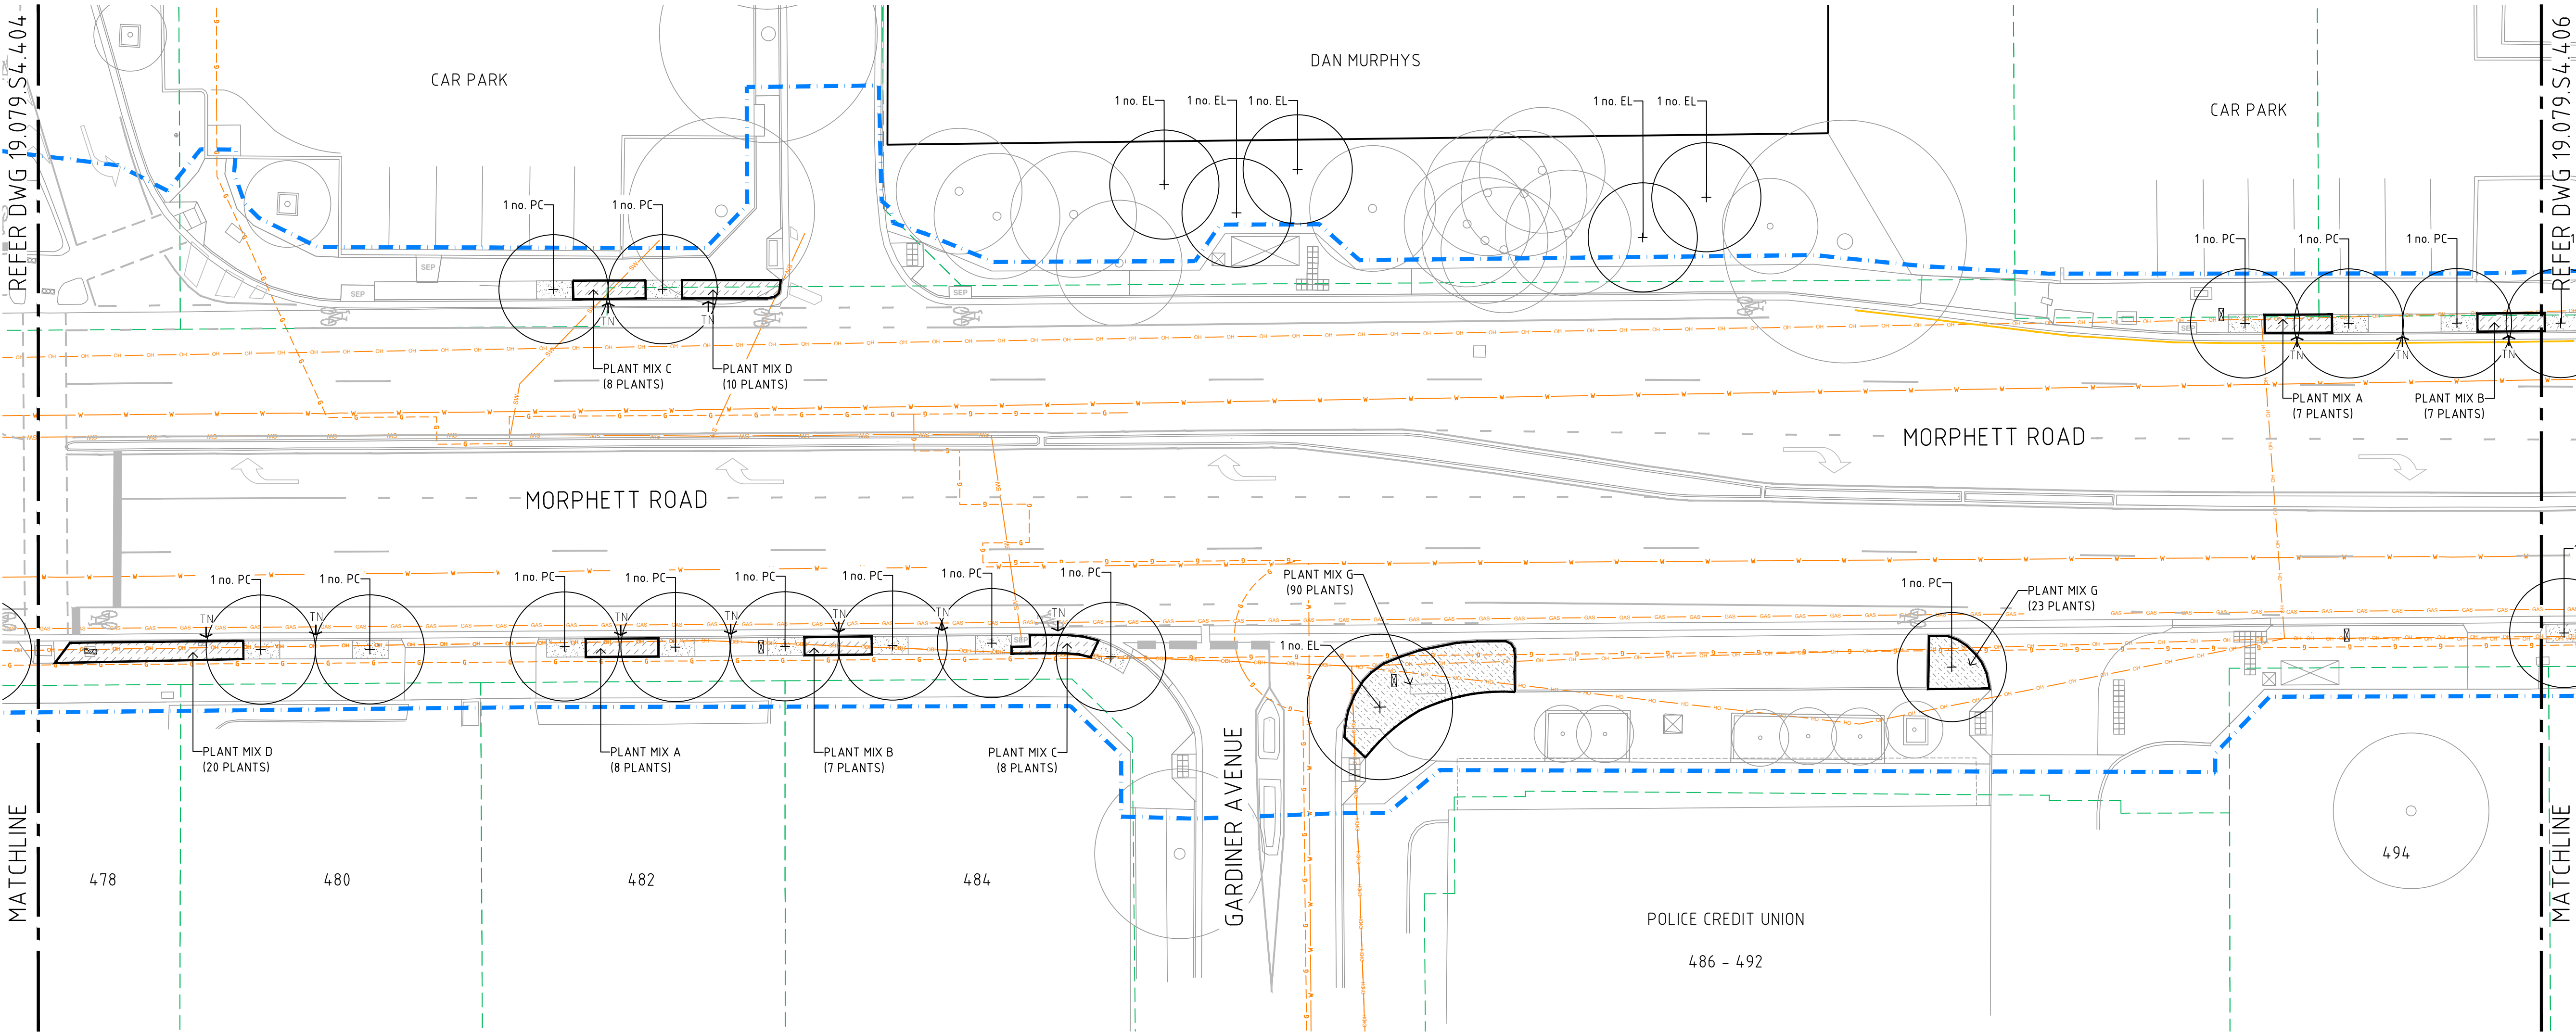

This drawing must be read in conjunction with all other contract documents including the project specifications, schedules and any instructions issued during the course of the contract. The Contractor must verify all dimensions on site and check the location of services before commencement of work. The Contractor is to notify the Superintendent of any discrepancies between the drawings or specifications. Drawings are not to be used for construction unless identified in the title block as 'for construction'. All drawings to be read at A1 unless otherwise stated. Drawings are intended for digital setout and DWG files will be issued upon request. Copyright Oxygen Pty Ltd.

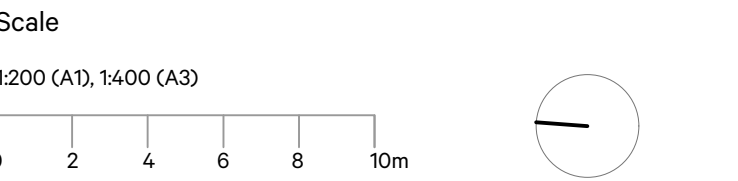

LEGEND		
EXISTING		UNDERGROUND GAS DISTRIBUTION LINE
		UNDERGROUND GAS TRANSMISSION LINE
		UNDERGROUND WATER LINE
		UNDERGROUND SEWER LINE
		UNDERGROUND ELECTRICAL CABLE
		OVER HEAD ELECTRICAL POWERLINE
		UNDERGROUND STORMWATER LINE
		PROPERTY CADASTRE
		SIDE ENTRY PIT
		STOBIE POLE
NEW		EXTENT OF WORKS MARION STREETSCAPES - STAGE 04
		EXTENT OF WORKS MARION STREETSCAPES - STAGE 03
		COMPACTED GRANULITIC REFER DWG 501/04 & SCHEDULE
		MULCHED PLANTING REFER DWG 502/01 & SCHEDULE
		MULCHED RAINGARDEN PLANTING REFER DWG 502/02 & SCHEDULE
		NEW TREE REFER TO DWG 502 & SCHEDULE
		ROOT BARRIER REFER TO SCHEDULE
		TREE PIT INLET PIT MODEL P350L - REFER TO SCHEDULE
		TREE PIT INLET PIT MODEL P350L - REFER TO SCHEDULE

NOTE:
ALL RAINGARDEN PLANTING SETOUT TO BE CONFIRMED ONSITE PRIOR TO PLANTING TO SUIT RAINGARDEN GRADING. OFFSET OF ALL PLANTING 200mm FROM INSIDE OF KERB ALIGNMENT.

Oxygen Pty Ltd
98-100 Halifax Street
Adelaide SA 5000

T +61 (08) 7324 9600
design@oxygen.net.au
oxygen.net.au

Project
Central Marion Precinct Streetscapes

Landscape Architecture
Oxygen

Client
CITY OF MARION

Civil Engineering
WGA

Drawing Title
STAGE 04 - PLANTING PLAN 05

Project number
19.079.S4

Drawing number
405

Revision
C

Rev	Date	Issue	DWN	CHK	APP
A	02.06.20	50% FOR REVIEW	SD	JH	JH
B	23.09.21	70% FOR REVIEW	SD	TW	TW
C	21.04.22	90% FOR REVIEW	SD	TW	TW

FOR INFORMATION ONLY

TREES				
CODE	BOTANIC NAME	CALIPER	HEIGHT	QTY
AF	Angophora floribunda	50mm	3.5m	21
EL	Eucalyptus leucoxylon ssp. leucoxylon	50mm	3.5m	8
PC	Pistacia chinensis	50mm	3.5m	119

PLANT MIX A (VERGE)				
KEY	BOTANIC NAME	SIZE	%	QTY
DL	Dianella caerulea 'Little Jess'	14.0mm	23.8	4.5
EG	Eremophila glabra 'Amber Carpet'	14.0mm	25.4	4.5
RO	Rosmarinus officinalis 'Prostratus'	14.0mm	25.4	4.6
WM	Westringia fruticosa 'Mundi'	14.0mm	25.4	4.6

PLANT MIX B (VERGE)				
KEY	BOTANIC NAME	SIZE	%	QTY
DL	Dianella caerulea 'Little Jess'	14.0mm	25	4.0
SC	Santolina chamaecyparissus	14.0mm	25	4.0
LT	Lomandra tanika	14.0mm	25	4.0
WF	Westringia fruticosa 'Smokey'	14.0mm	25	39

PLANT MIX C (VERGE)				
KEY	BOTANIC NAME	SIZE	%	QTY
EG	Eremophila glabra 'Amber Carpet'	14.0mm	25	33
LR	Liriope 'Just Right'	14.0mm	25	33
SC	Santolina chamaecyparissus	14.0mm	25	33
WF	Westringia fruticosa 'Mundi'	14.0mm	25	33


PLANT MIX D (VERGE)				
KEY	BOTANIC NAME	SIZE	%	QTY
LR	Liriope 'Just Right'	14.0mm	24.4	4.3
LT	Lomandra tanika	14.0mm	25.2	4.3
RO	Rosmarinus officinalis 'Prostratus'	14.0mm	25.2	4.4
WF	Westringia fruticosa 'Smokey'	14.0mm	25.2	4.3

PLANT MIX E (MEDIAN)				
KEY	BOTANIC NAME	SIZE	%	QTY
DL	Dianella caerulea 'Little Jess'	14.0mm	16.66	78
EG	Eremophila glabra 'Amber Carpet'	14.0mm	16.66	77
LT	Lomandra tanika	14.0mm	16.66	77
RO	Rosmarinus officinalis 'Prostratus'	14.0mm	16.66	77
WM	Westringia fruticosa 'Mundi'	14.0mm	16.66	77
WF	Westringia fruticosa 'Smokey'	14.0mm	16.66	77


PLANT MIX F (MEDIAN)				
KEY	BOTANIC NAME	SIZE	%	QTY
EG	Eremophila glabra 'Amber Carpet'	14.0mm	16.66	71
LR	Liriope 'Just Right'	14.0mm	16.66	71
PL	Poa labillardieri 'Eskdale'	14.0mm	16.66	71
SC	Santolina chamaecyparissus	14.0mm	16.66	71
WM	Westringia fruticosa 'Mundi'	14.0mm	16.66	71
WF	Westringia fruticosa 'Smokey'	14.0mm	16.66	70

PLANT MIX G (RAIN GARDEN)				
KEY	BOTANIC NAME	SIZE	%	QTY
CA	Chrysocepalum apiculatum (U)	14.0mm	16.64	4.0
CS	Chrysocepalum sempapposum (U)	14.0mm	16.64	4.0
DB	Dianella brevicaulis (M)	14.0mm	16.64	4.0
FN	Finicia nodosa (L)	14.0mm	16.64	3.9
LB	Poa poiformis (U)	14.0mm	16.64	3.9
LK	Lomandra katrinus (M)	14.0mm	16.80	3.9


U - UPPER EMBANKMENT
M - MID EMBANKMENT
L - LOWER SWALE (EDGE OF ROCK SWALE PS)

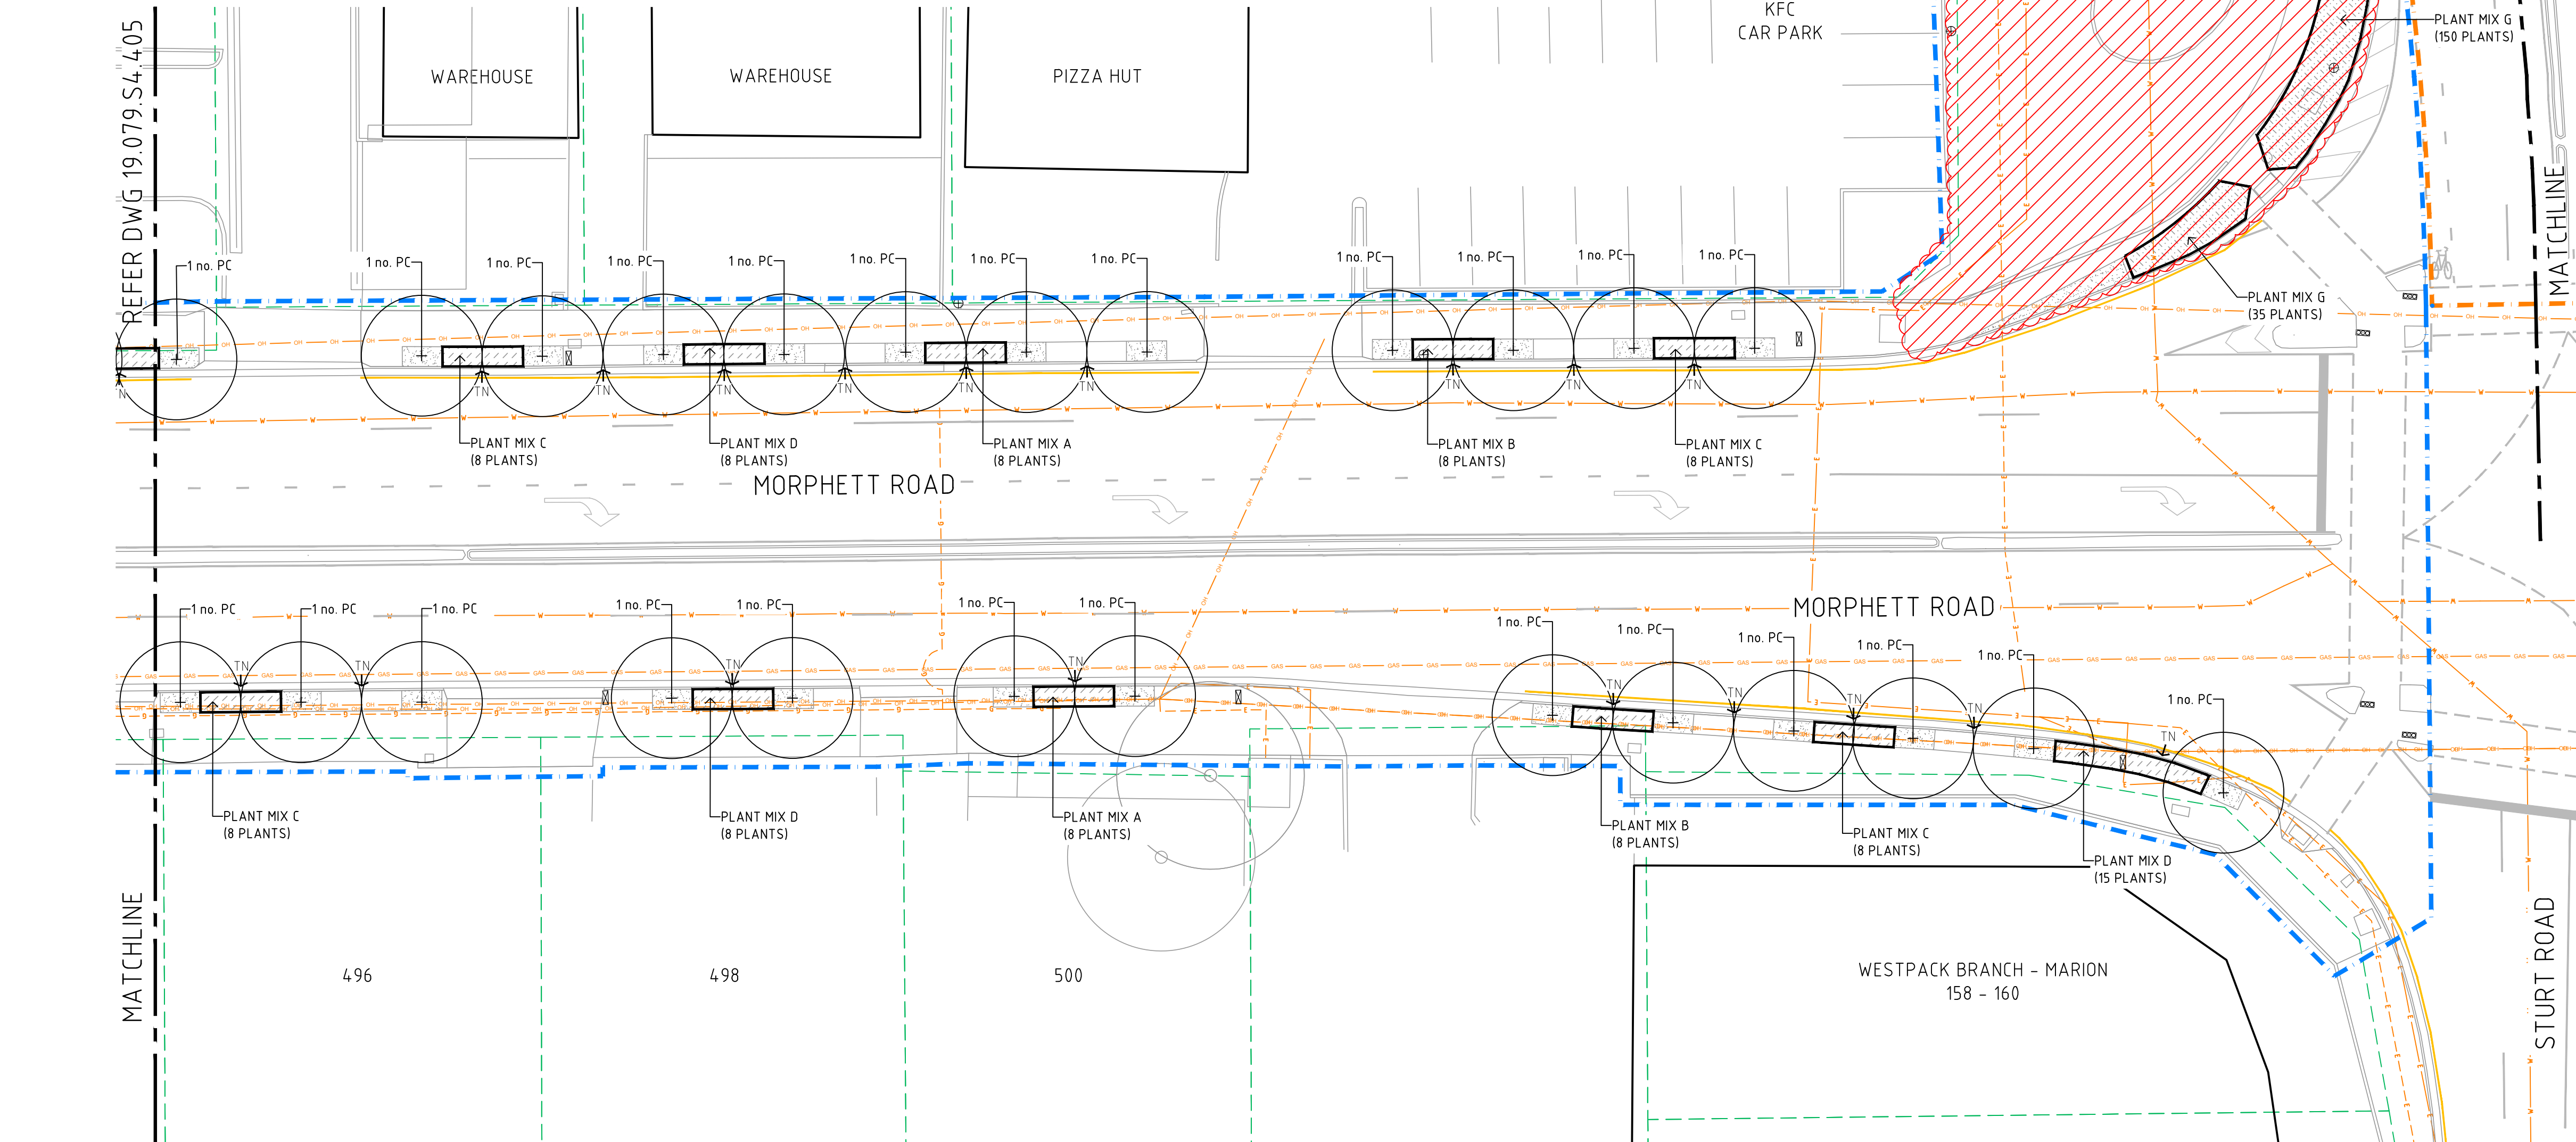

MATCHLINE REFER STAGE 03 WORKS

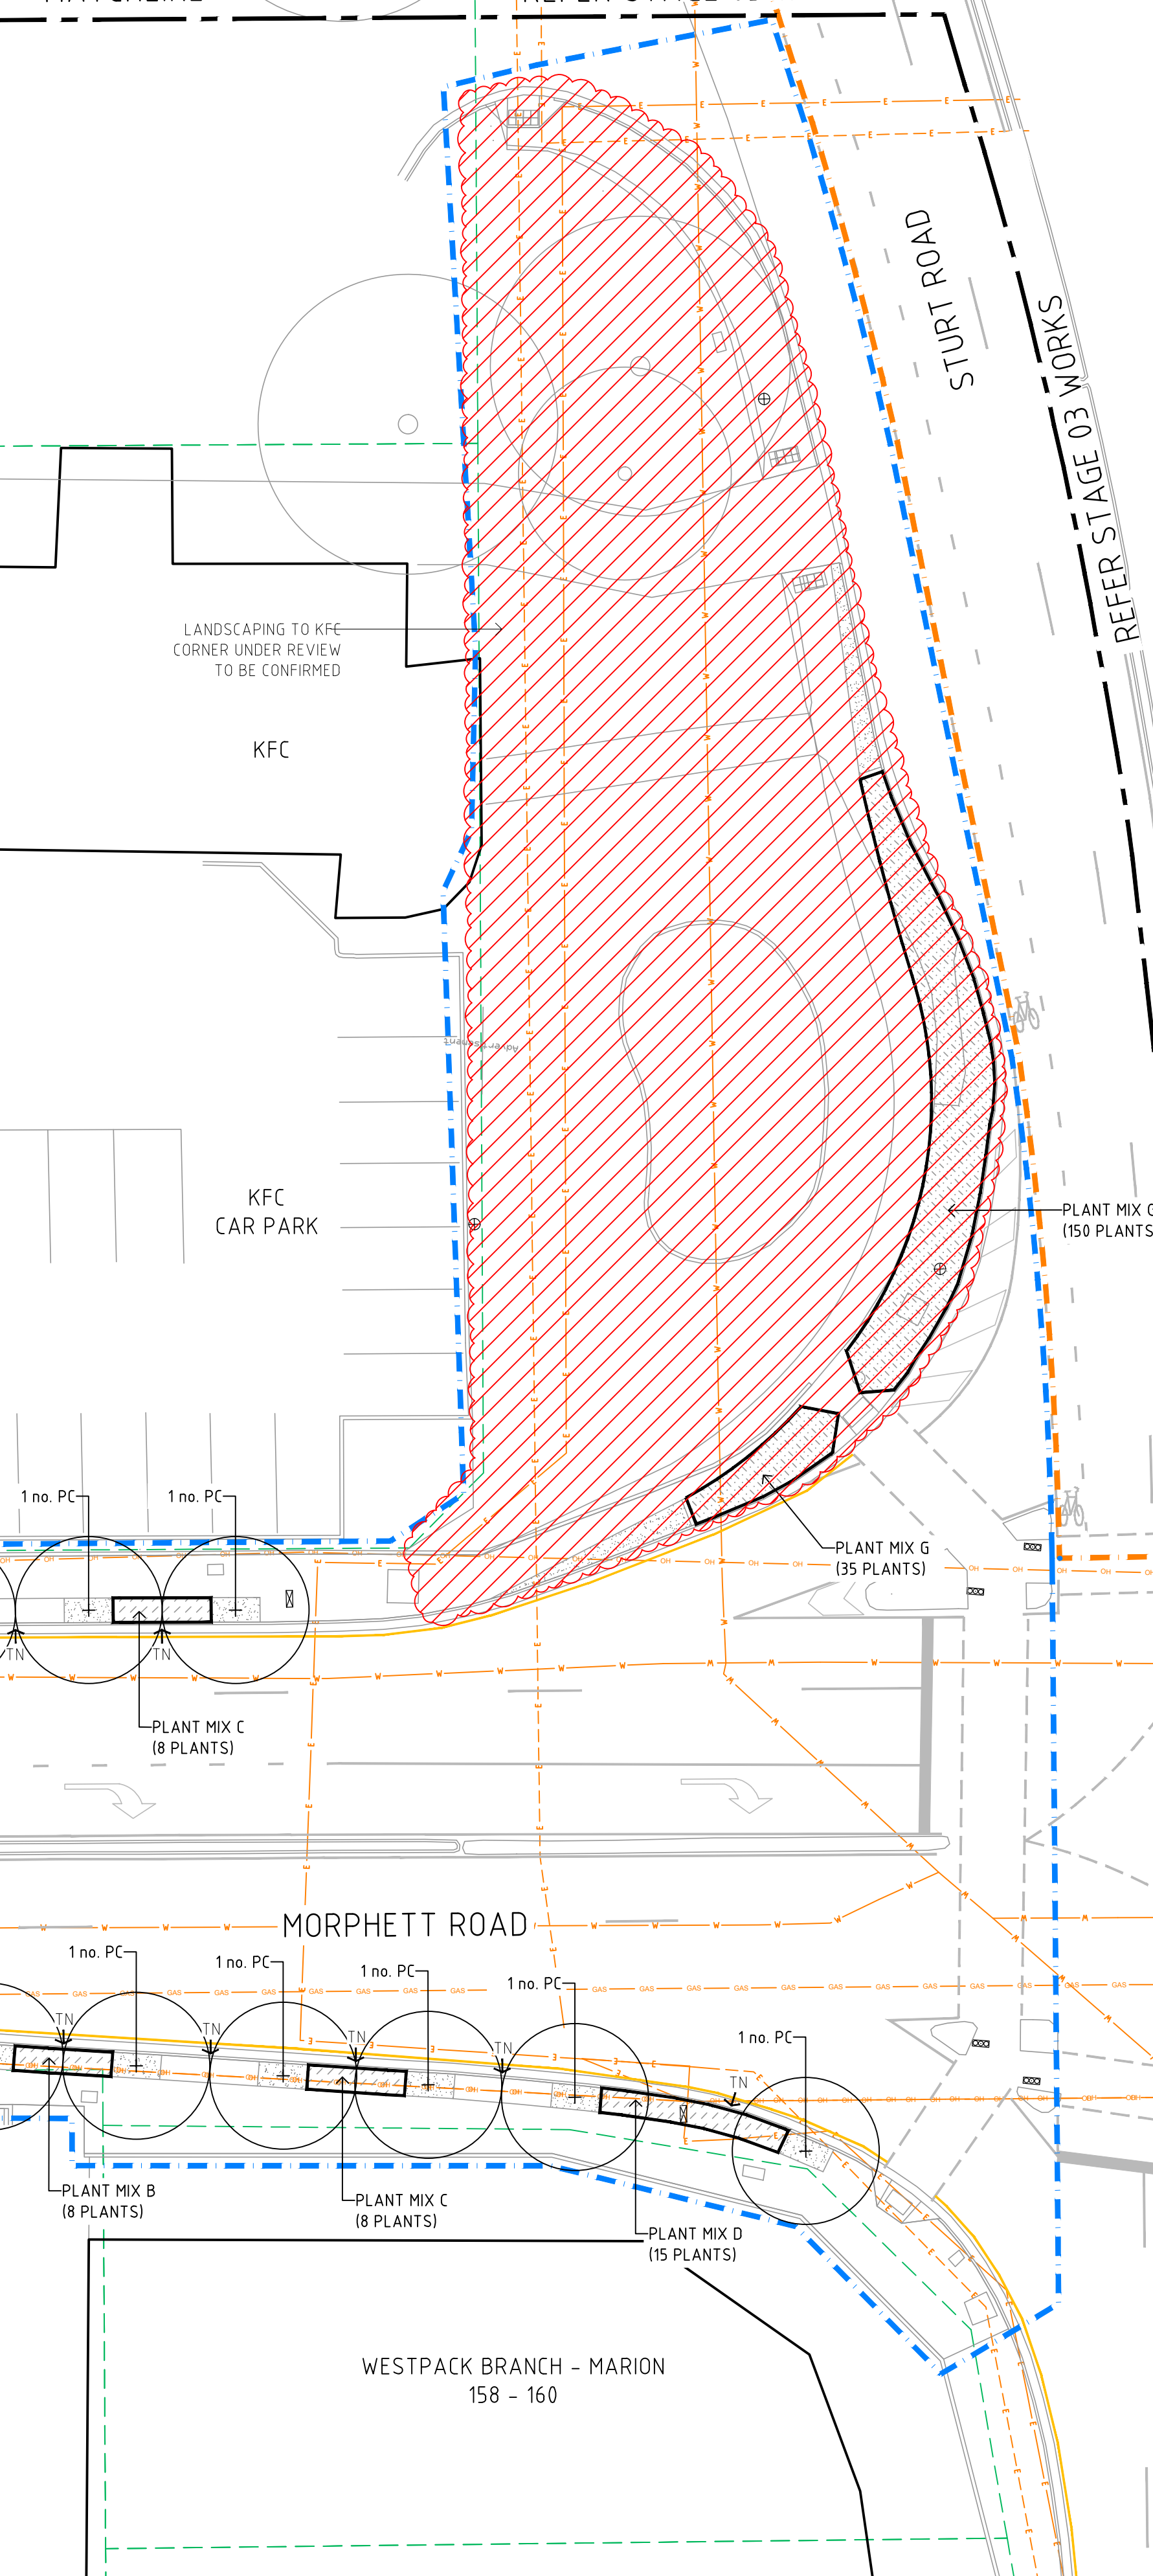

This drawing must be read in conjunction with all other contract documents including the project specifications, schedules and any instructions issued during the course of the contract. The Contractor must verify all dimensions on site and check the location of services before commencement of work. The Contractor is to notify the Superintendent of any discrepancies between the drawings or specifications. Drawings are not to be used for construction unless identified in the title block as 'for construction'. All drawings to be read at A1 unless otherwise stated. Drawings are intended for digital setout and DWG files will be issued upon request. Copyright Oxygen Pty Ltd.

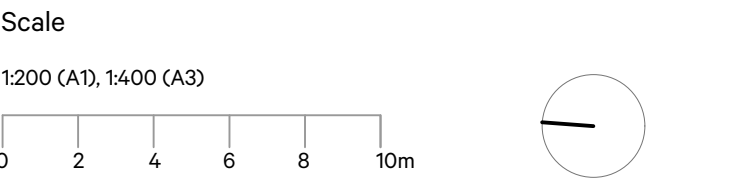

- LEGEND**
- EXISTING**
- UNDERGROUND GAS DISTRIBUTION LINE
 - UNDERGROUND GAS TRANSMISSION LINE
 - UNDERGROUND WATER LINE
 - UNDERGROUND SEWER LINE
 - UNDERGROUND ELECTRICAL CABLE
 - OVER HEAD ELECTRICAL POWERLINE
 - UNDERGROUND STORMWATER LINE
 - PROPERTY CADASTRE
 - SIDE ENTRY PIT
 - STOBIE POLE
 - LIGHT POLE
 - TRAFFIC LIGHT
 - EXISTING TREE
- NEW**
- EXTENT OF WORKS MARION STREETSCAPES - STAGE 04
 - EXTENT OF WORKS MARION STREETSCAPES - STAGE 03
 - COMPACTED GRANULITIC REFER DWG 501/04 & SCHEDULE
 - MULCHED PLANTING REFER DWG 502/01 & SCHEDULE
 - MULCHED RAINGARDEN PLANTING REFER DWG 502/02 & SCHEDULE
 - NEW TREE REFER TO DWG 502 & SCHEDULE
 - ROOT BARRIER REFER TO SCHEDULE
 - TREENET INLET PIT MODEL P350L - REFER TO SCHEDULE

NOTE:
ALL RAINGARDEN PLANTING SETOUT TO BE CONFIRMED ONSITE PRIOR TO PLANTING TO SUIT RAINGARDEN GRADING. OFFSET OF ALL PLANTING 200mm FROM INSIDE OF KERB ALIGNMENT.

oxygen
Oxygen Pty Ltd
98-100 Halifax Street
Adelaide SA 5000
T +61 (08) 7324 9600
design@oxygen.net.au
oxygen.net.au


Project
Central Marion Precinct Streetscapes
Landscape Architecture
Oxygen
Client
CITY OF MARION
Civil Engineering
WGA

Drawing Title
STAGE 04 - PLANTING PLAN 06


Project number
19.079.S4
Drawing number
406
Revision
C

Rev	Date	Issue	DWN	CHK	APP
A	02.06.20	50% FOR REVIEW	SD	JH	JH
B	23.09.21	70% FOR REVIEW	SD	TW	TW
C	21.04.22	90% FOR REVIEW	SD	TW	TW


FOR INFORMATION ONLY

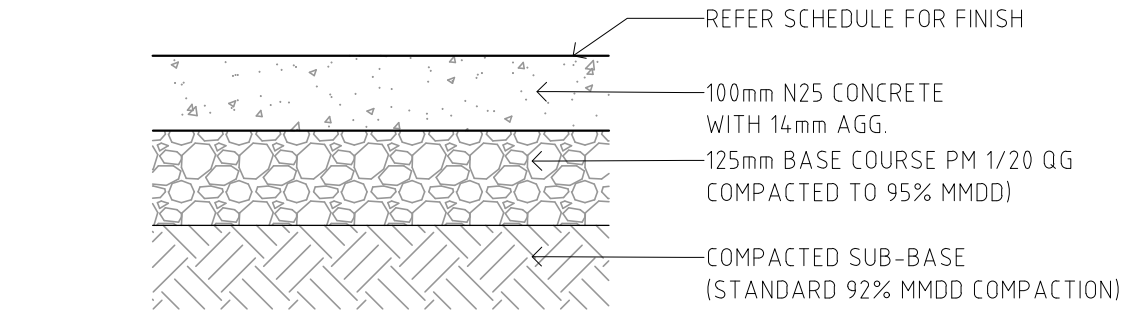


01 INSITU CONCRETE PAVING (P1A)
SCALE 1:10

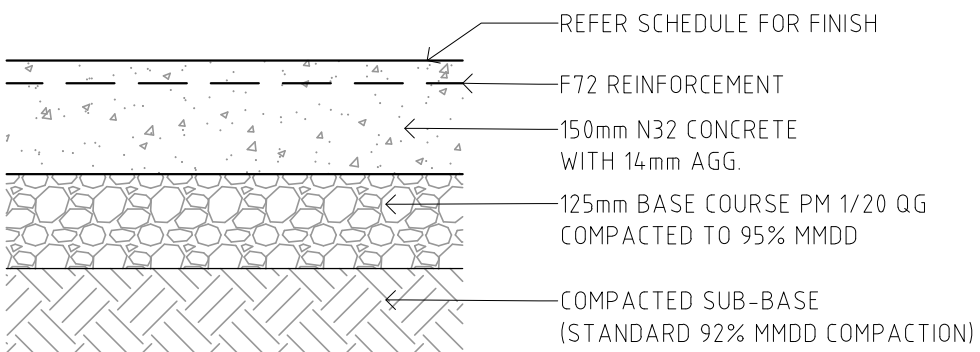


02 INSITU CONCRETE PAVING (P1B)
SCALE 1:10

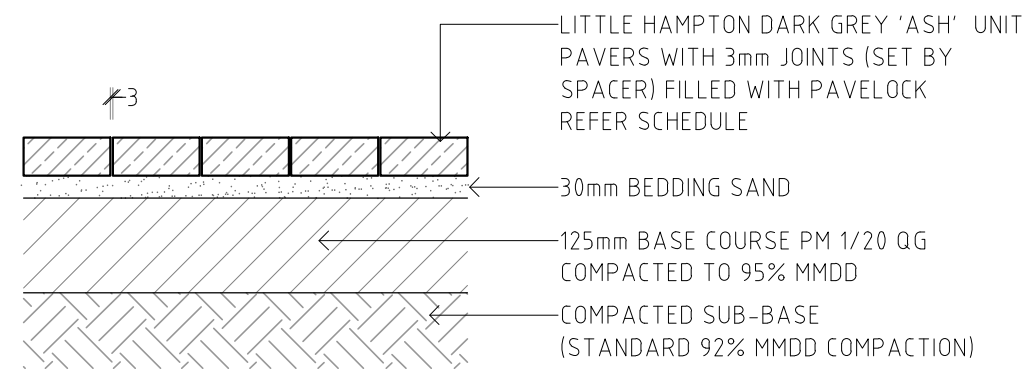


03 BRICK UNIT PAVING (P2)
SCALE 1:10

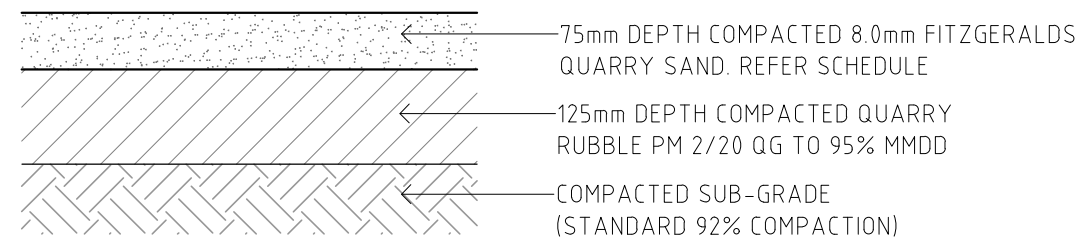

04 COMPACT GRANULITIC (P3)
SCALE 1:10

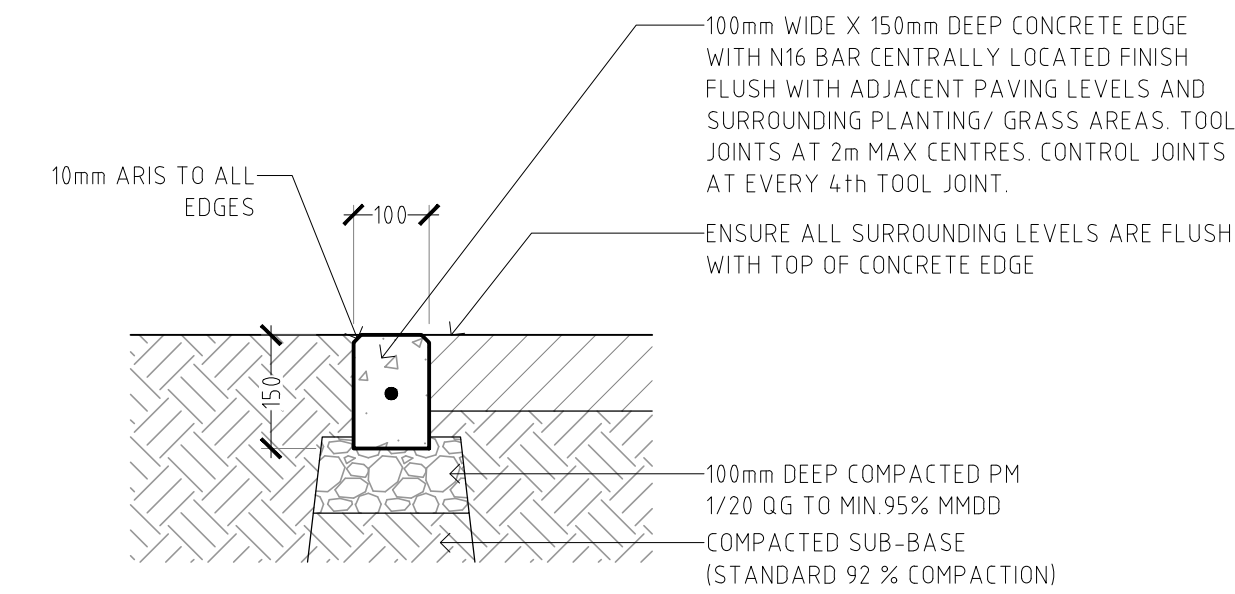


05 125mm CONCRETE EDGE (CE)
SCALE 1:10

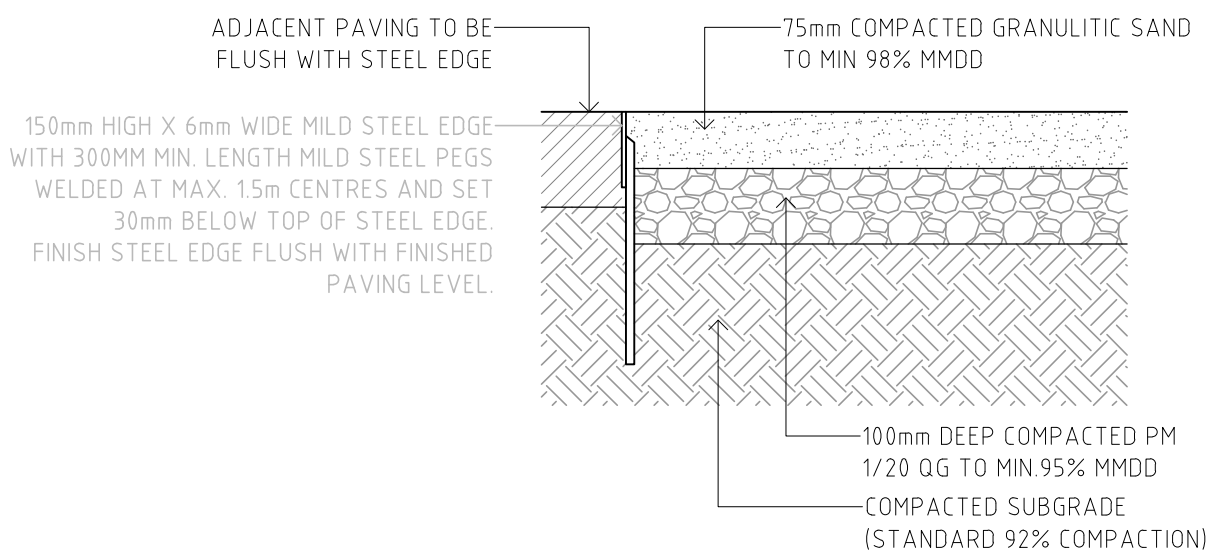


06 FLUSH MILD STEEL EDGE (SE)
SCALE 1:10

NOTES RELATING TO DETAILS 01, 02, 07, 09:


- CONCRETE TO BE 25MPa STRENGTH WITH 14mm AGGREGATE.
- SHRINKAGE CONTROL JOINTS SHALL BE FORMED CENTRALLY ON THE DRIVEWAY - ALIGNMENT FOR DRIVEWAYS WIDER THAN CoM STANDARD MINIMUM WIDTH (MAXIMUM 3m SPACING)
- THE DRIVEWAY ACCESS MUST BE CONSTRUCTED WITH A MINIMUM CLEARANCE OF 1.0m FROM ANY COUNCIL INFRASTRUCTURE, SUCH AS STORMWATER PITS, KERB RAMPS AND TREES. THE SAME CLEARANCE MUST ALSO BE APPLIED TO ETSA STORIES AND LIGHT POLES.
- THE LEVELS OF A NEW DRIVEWAY MUST MATCH AN EXISTING FOOTPATH. THIS REQUIREMENT OVERRIDES ALL OTHERS.
- REFER CoM STANDARD DETAILS SD-13.

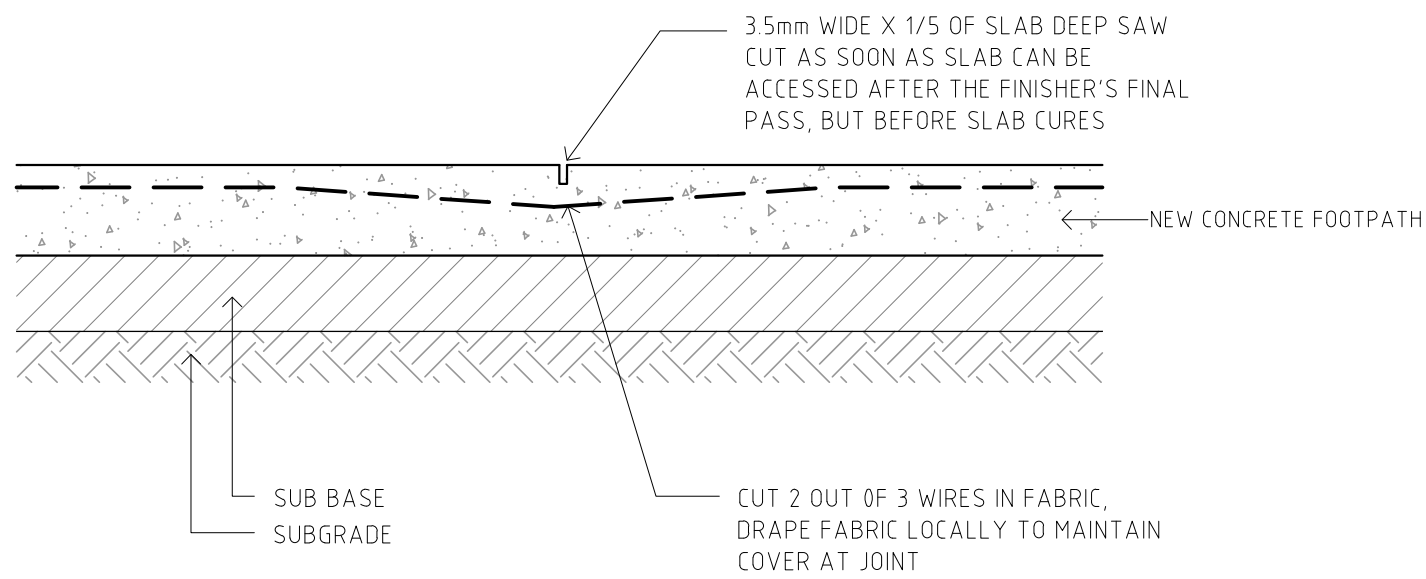


07 SJ - TYPICAL SAW CUT JOINT
SCALE 1:10

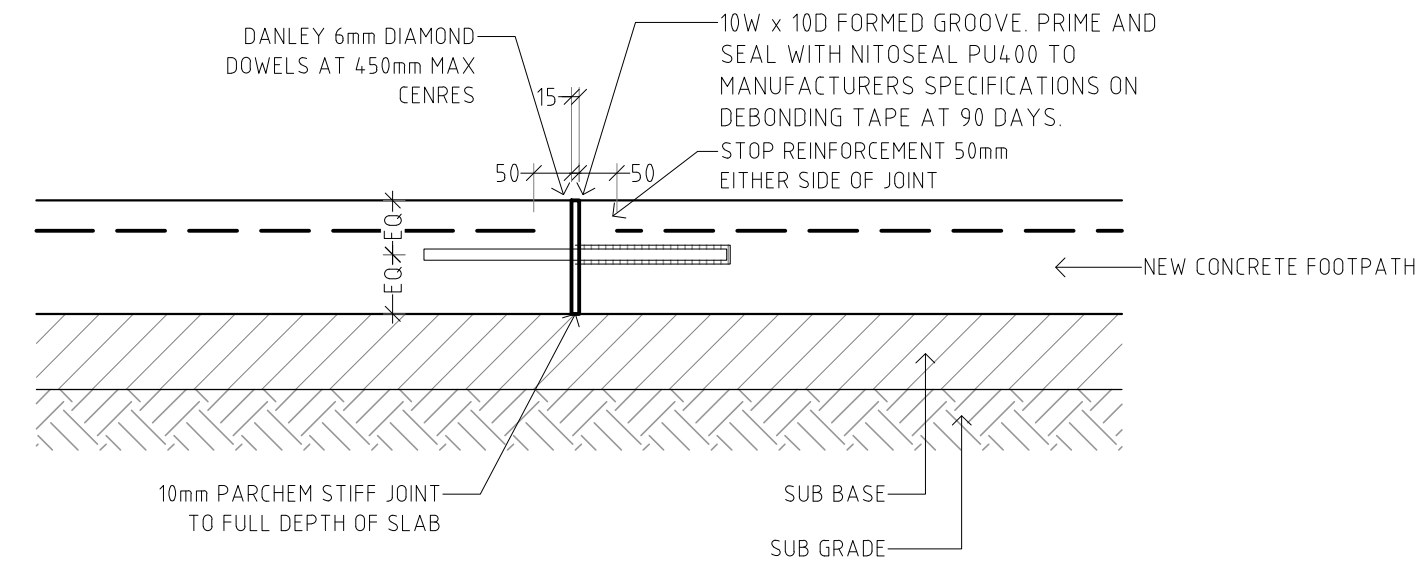


08 DCJ - TYPICAL DOWELLED CONSTRUCTION JOINT
SCALE 1:10

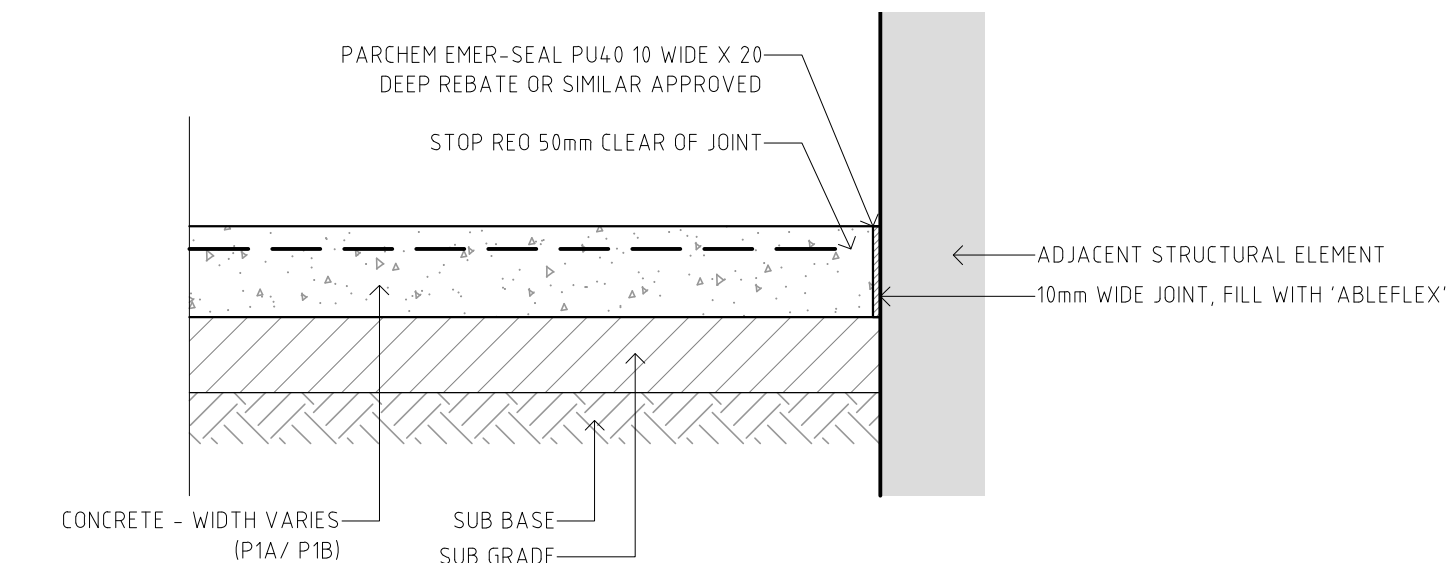


09 TYPICAL ISOLATION JOINT (ADJACENT ALL EXISTING STRUCTURAL ELEMENTS)
SCALE 1:10

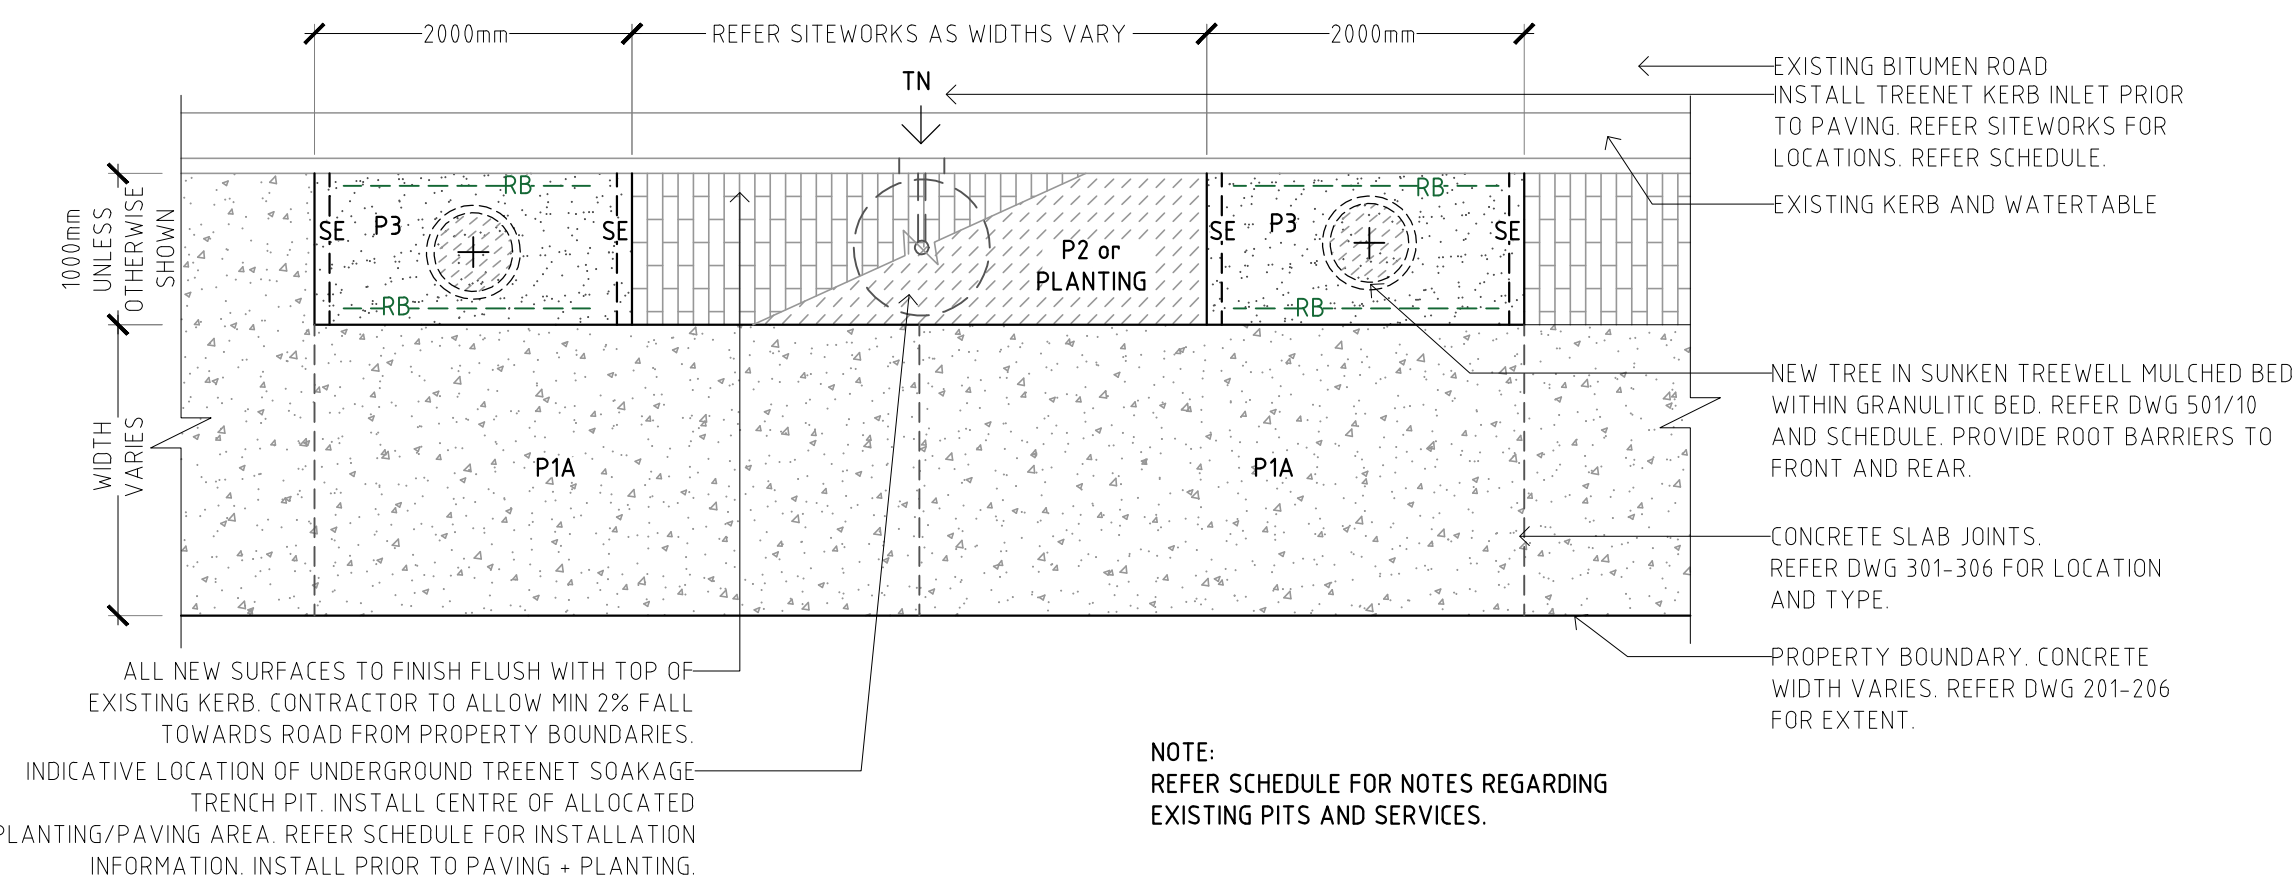


10 TYPICAL PAVING ARRANGMENT PLAN
SCALE 1:50

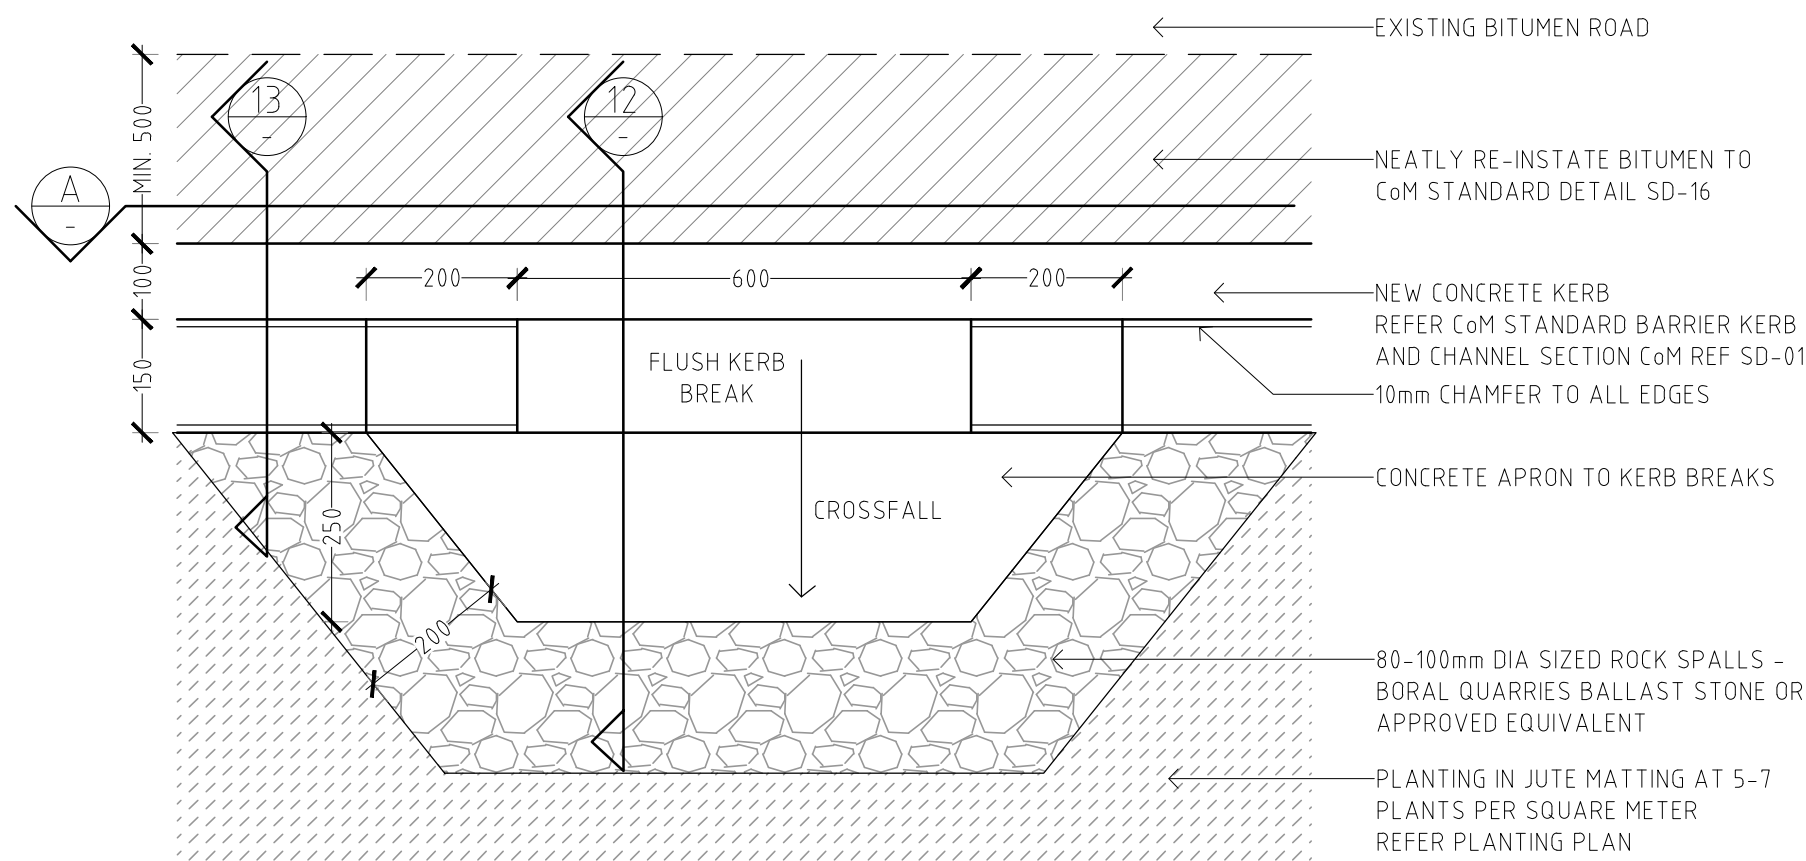


11 KERB BREAK PLAN DETAIL
SCALE 1:10

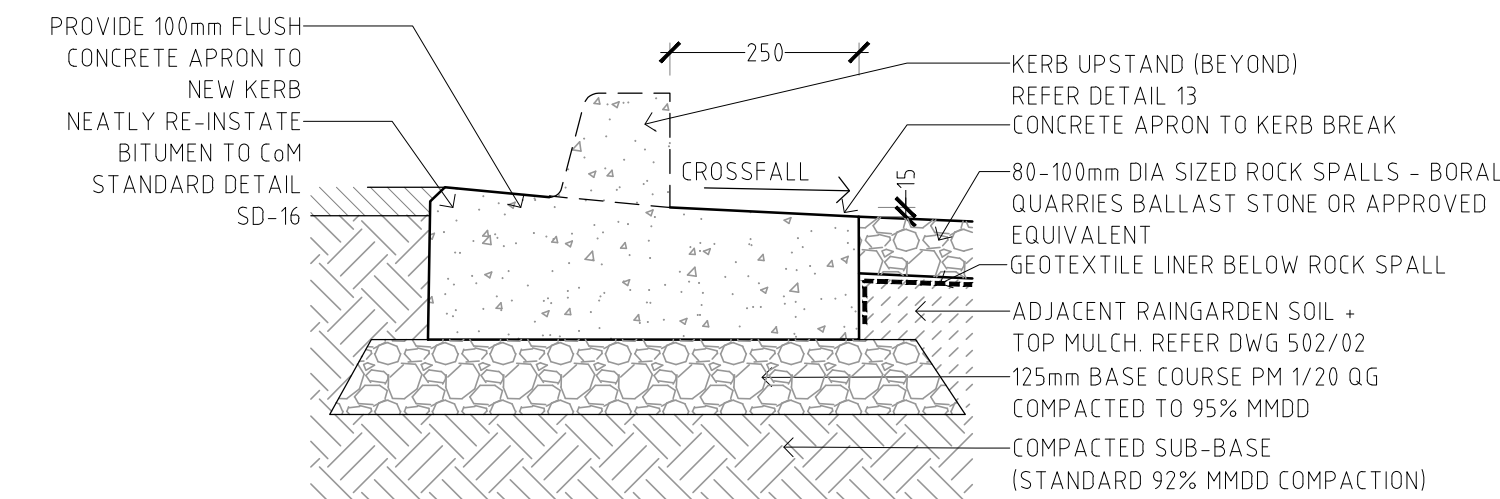

12 KERB BREAK SECTION DETAIL
SCALE 1:10

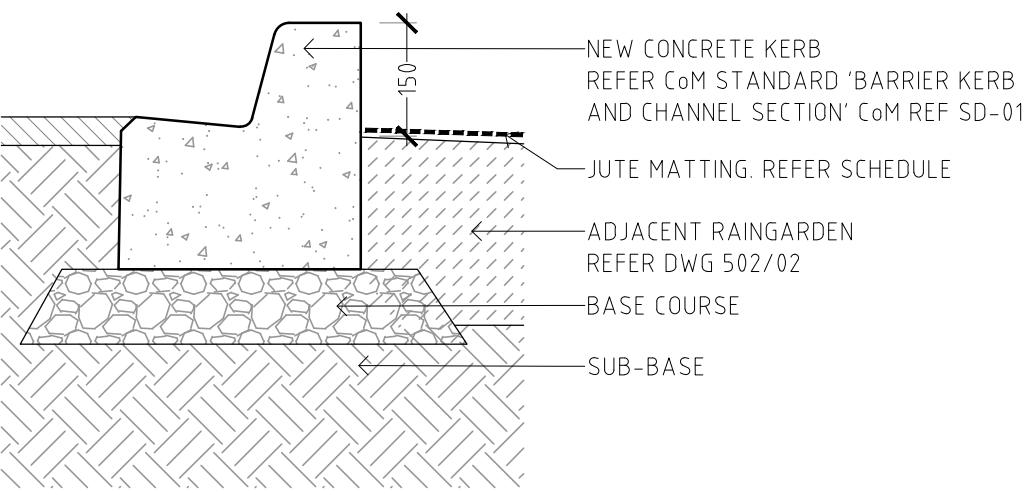

13 KERB UPSTAND DETAIL
SCALE 1:10

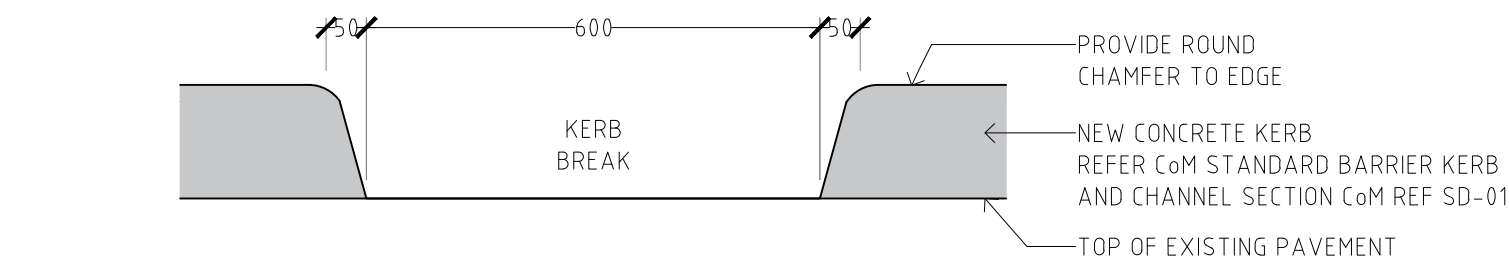

A KERB BREAK ELEVATION
SCALE 1:10

This drawing must be read in conjunction with all other contract documents including the project specifications, schedules and any instructions issued during the course of the contract. The Contractor must verify all dimensions on site and check the location of services before commencement of work. The Contractor is to notify the Superintendent of any discrepancies between the drawings or specifications. Drawings are not to be used for construction unless identified in the title block as 'for construction'. All drawings to be read at A1 unless otherwise stated. Drawings are intended for digital setout and DWG files will be issued upon request. Copyright Oxygen Pty Ltd.

Scale
AS SHOWN

oxygen

Oxygen Pty Ltd
98-100 Halifax Street
Adelaide SA 5000

T +61 (08) 7324 9600
design@oxygen.net.au
oxygen.net.au

Project
**Central Marion
Precinct Streetscapes**

Client
CITY OF
MARION

Landscape Architecture
Oxygen

Civil Engineering
WGA

Drawing Title
**STAGE 04 -
LANDSCAPE DETAILS 01**

Project number
19.079.S4

Drawing number
501


Revision
C

Rev	Date	Issue	DWN	CHK	APP
A	02.06.20	50% FOR REVIEW	SD	JH	JH
B	23.09.21	70% FOR REVIEW	SD	TW	TW
C	21.02.22	90% FOR REVIEW	SD	TW	TW


FOR INFORMATION ONLY

Scale


AS SHOWN

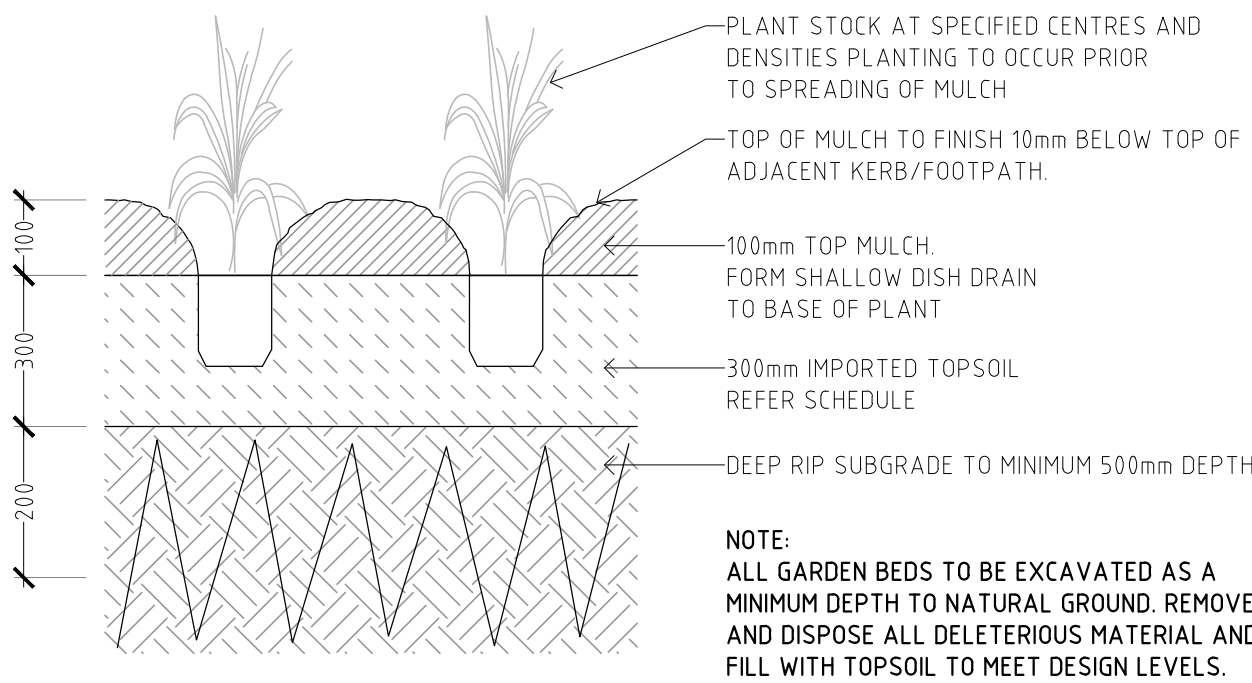


01 TYPICAL SHRUB PLANTING PROFILE
SCALE 1:10

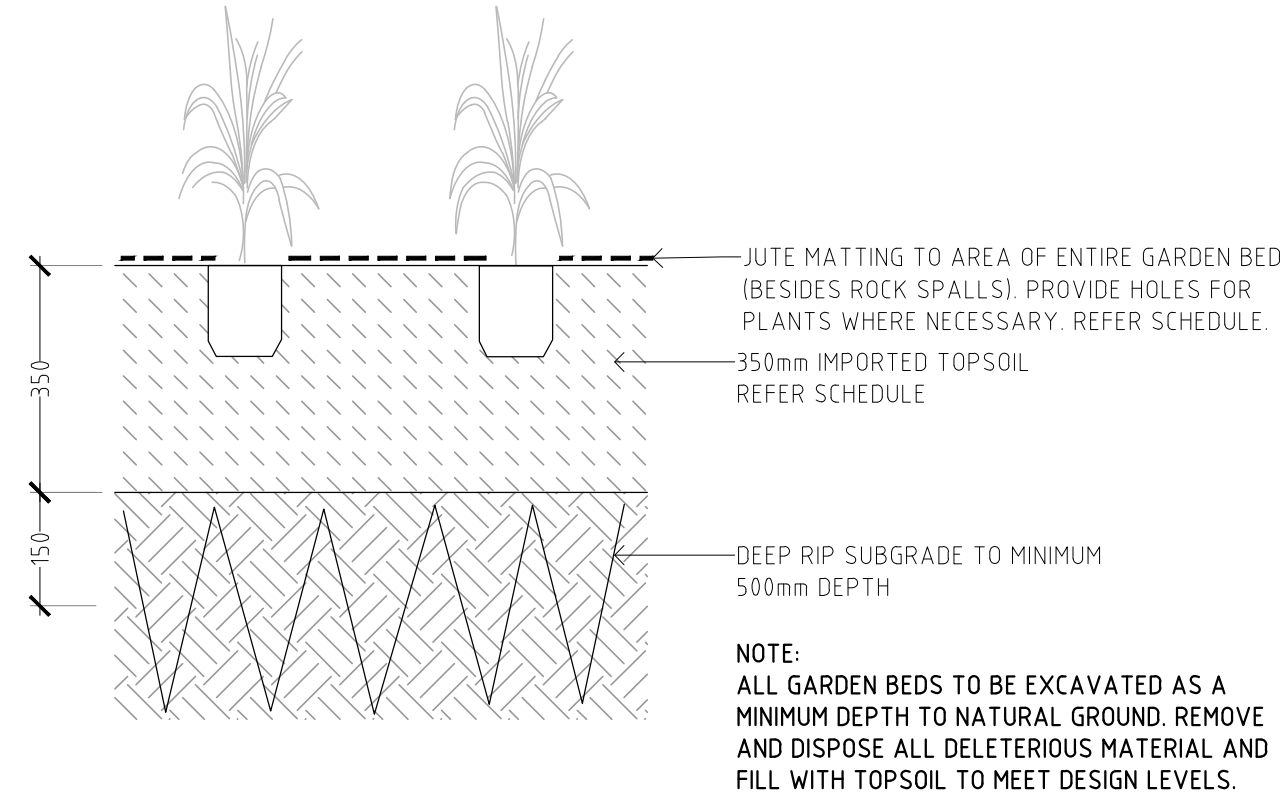


02 RAINGARDEN SHRUB PLANTING PROFILE
SCALE 1:10

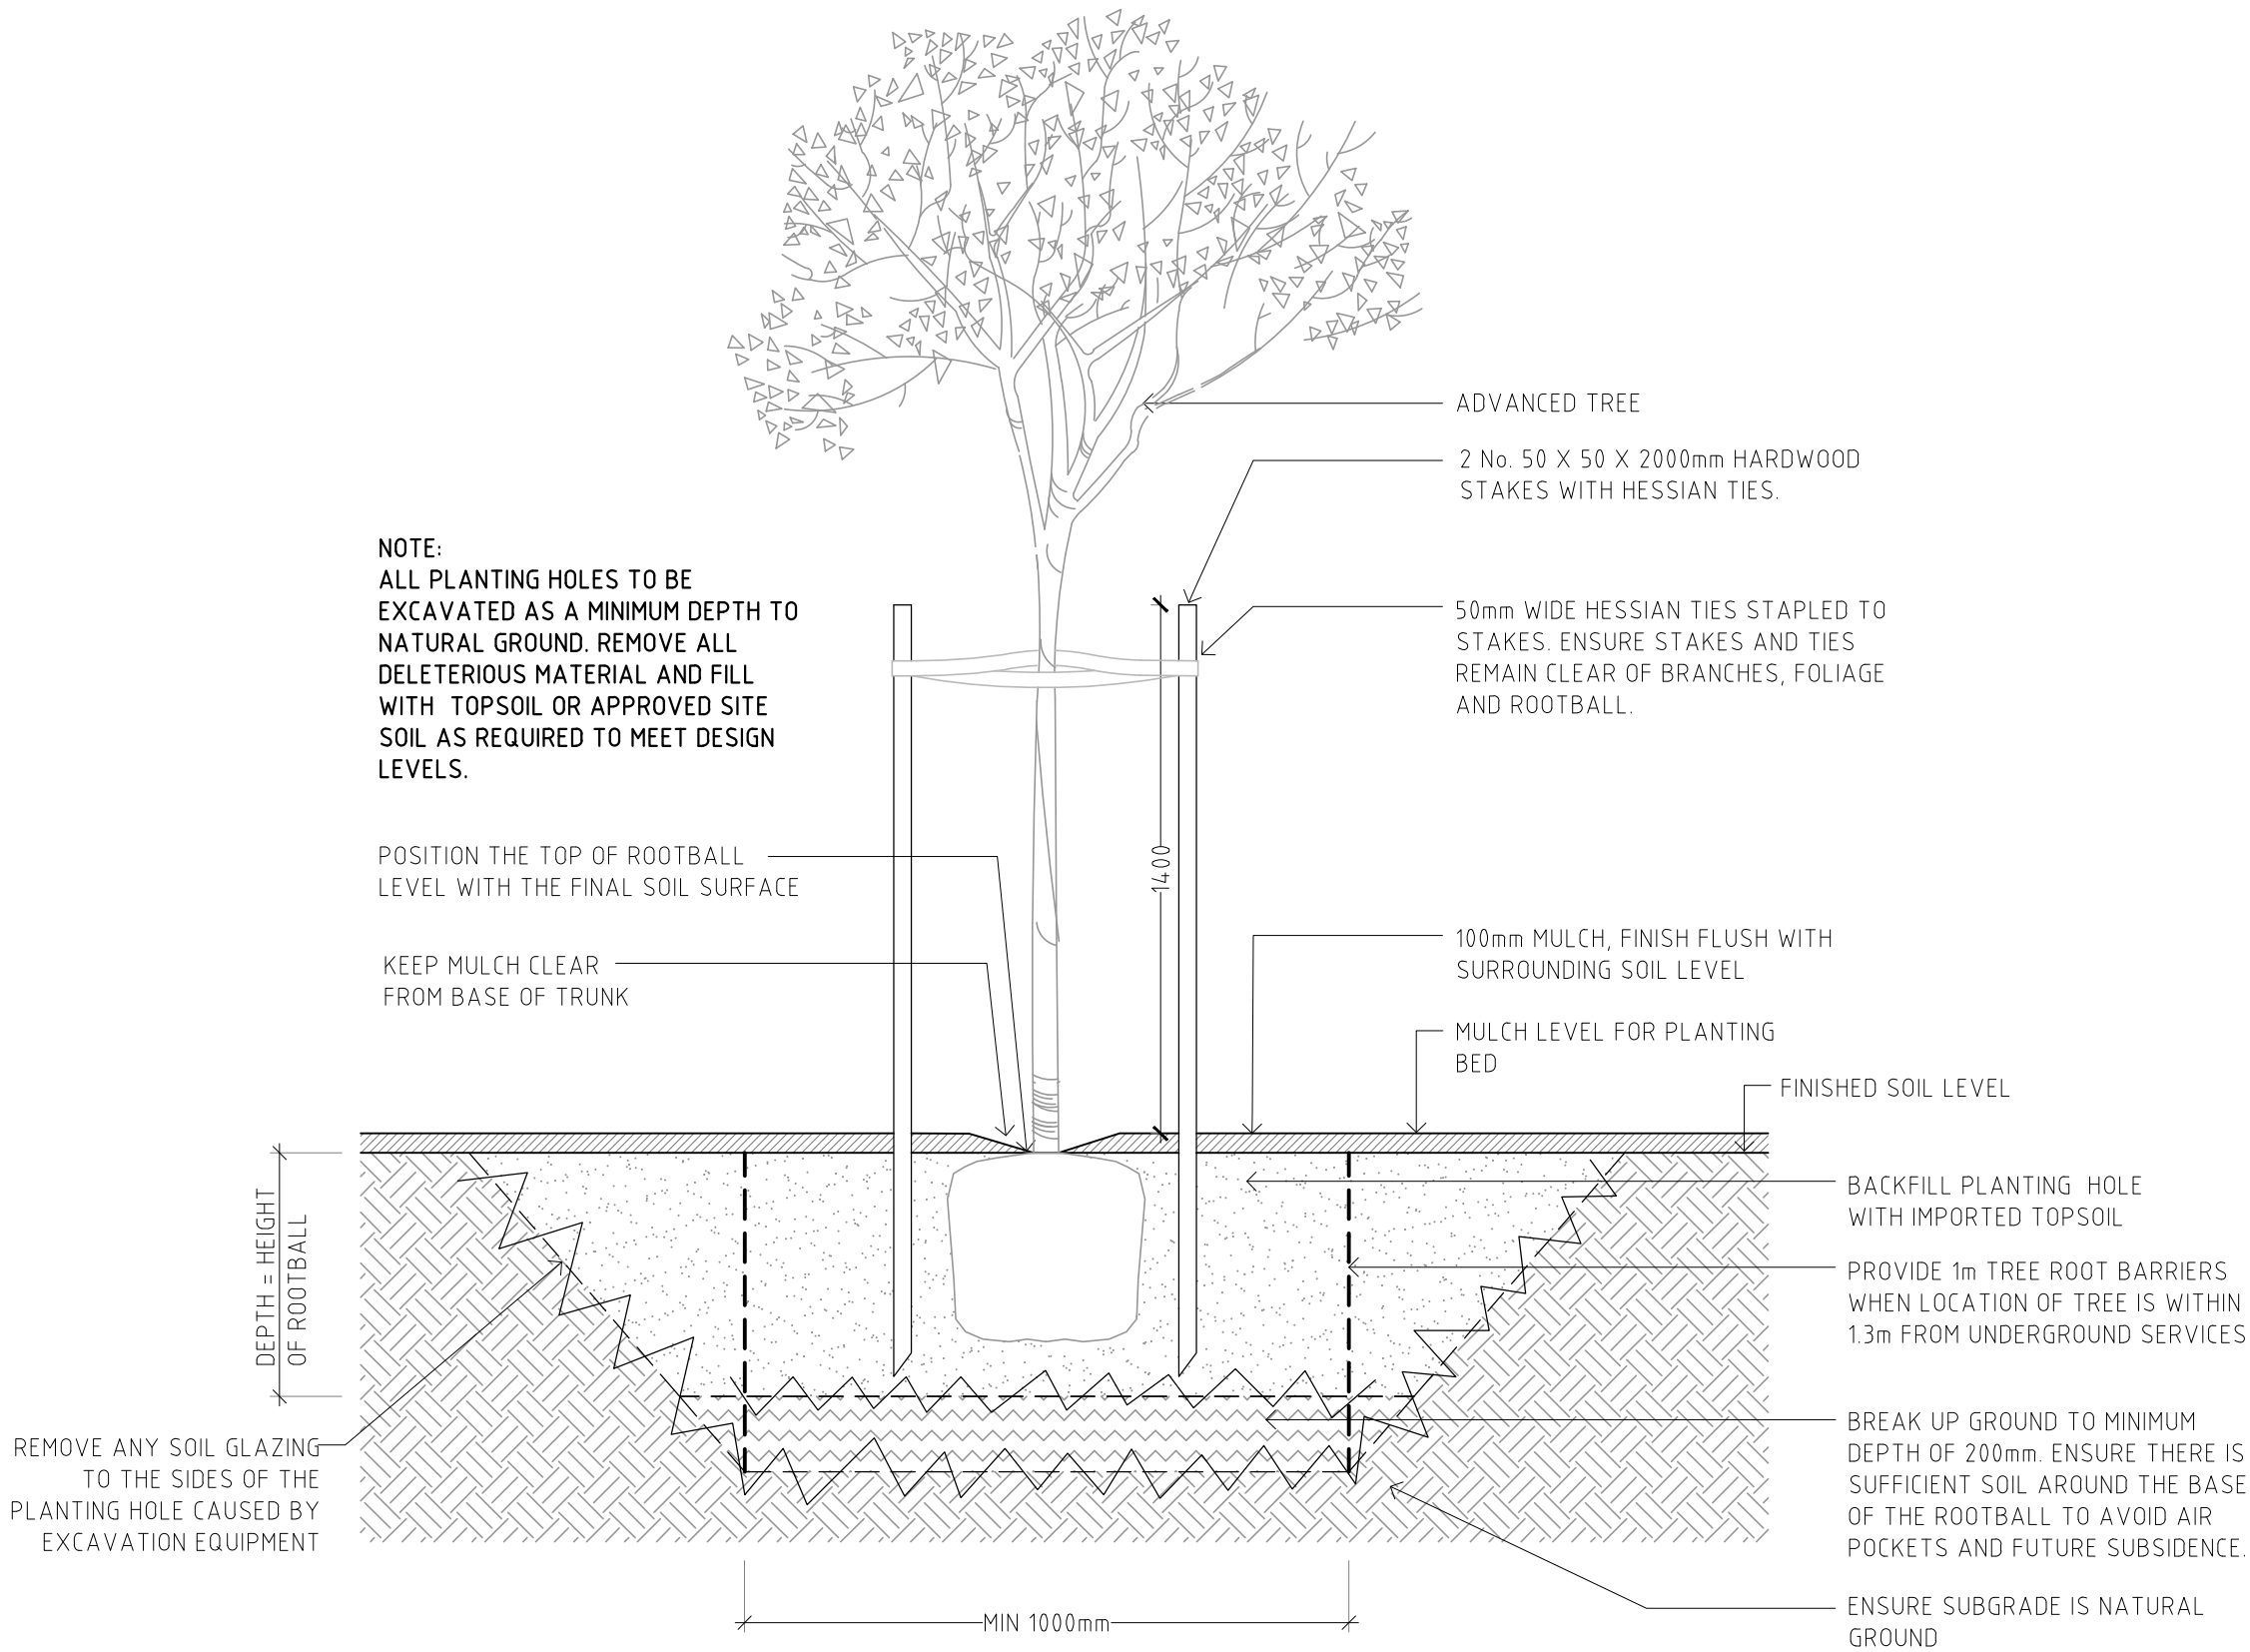

04 TREE PLANTING IN MULCH
SCALE 1:20

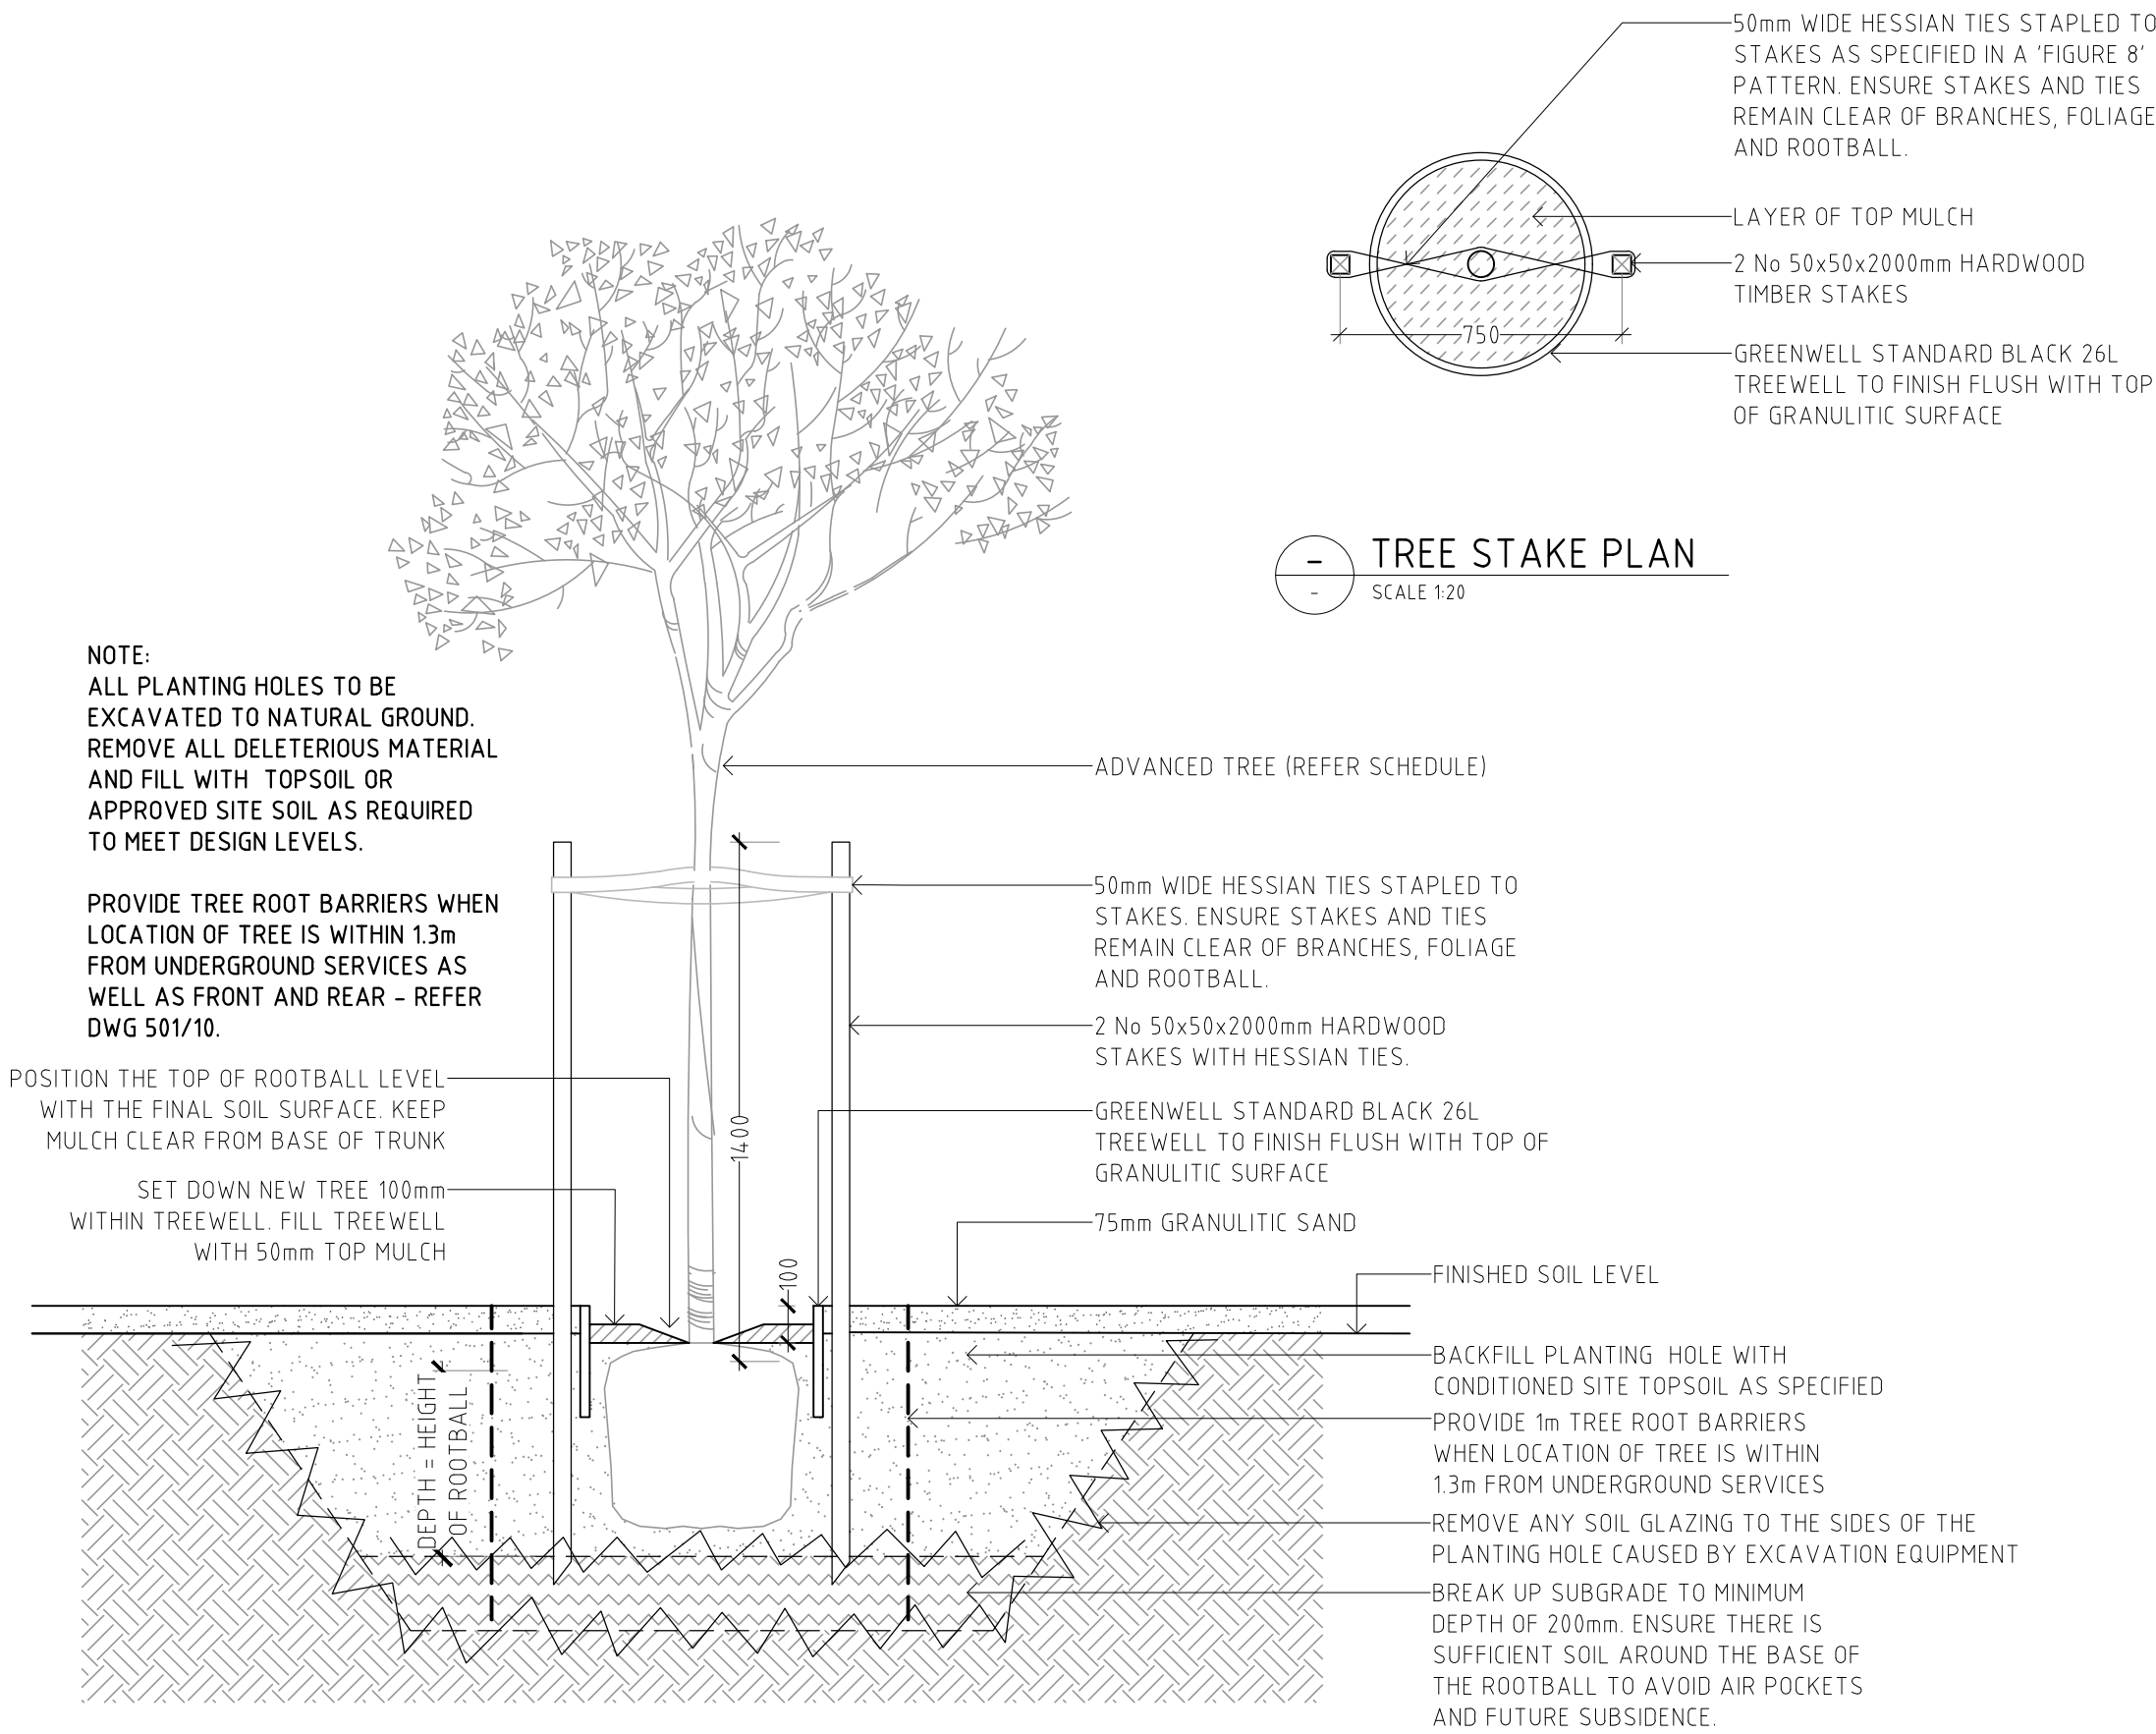

05 TREE PLANTING IN GRANULITIC
SCALE 1:20

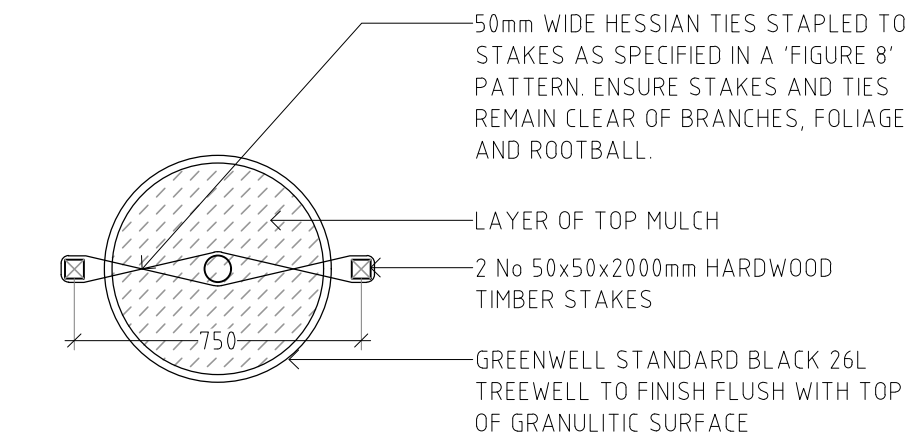

TREE STAKE PLAN
SCALE 1:20

oxygen

Oxygen Pty Ltd
98-100 Halifax Street
Adelaide SA 5000

T +61 (08) 7324 9600
design@oxygen.net.au
oxygen.net.au

Project
**Central Marion
Precinct Streetscapes**

Client
**CITY OF
MARION**

Landscape Architecture
Oxygen

Civil Engineering
WGA

Drawing Title
**STAGE 04 -
LANDSCAPE DETAILS 02**

Project number
19.079.S4

Drawing number
502

Revision
C

Rev	Date	Issue	DWN	CHK	APP
A	02.06.20	50% FOR REVIEW	SD	JH	JH
B	23.09.21	70% FOR REVIEW	SD	TW	TW
C	21.02.22	90% FOR REVIEW	SD	TW	TW

FOR INFORMATION ONLY